

© All information contained within this document remains copyright of Landscape Projects Ltd. and shall not be reproduced without prior consent.


(1) Do not scale from this drawing - use written dimensions only. (2) All dimensions are in millimeters unless noted. (3) All dimensions shall be verified on site before proceeding with the work. (4) Contractor to report and discreoancies or errors before proceeding on site. (5)Landscape Projects shall be notified of any discrepancies. (6) Engineer to specify all sub-bases. Any below ground construction is indicative.

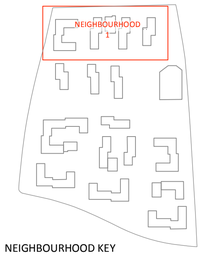


NEIGHBOURHOOD KEY

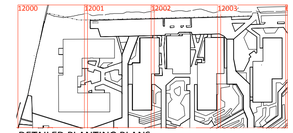


DETAILED PLANTING PLANS

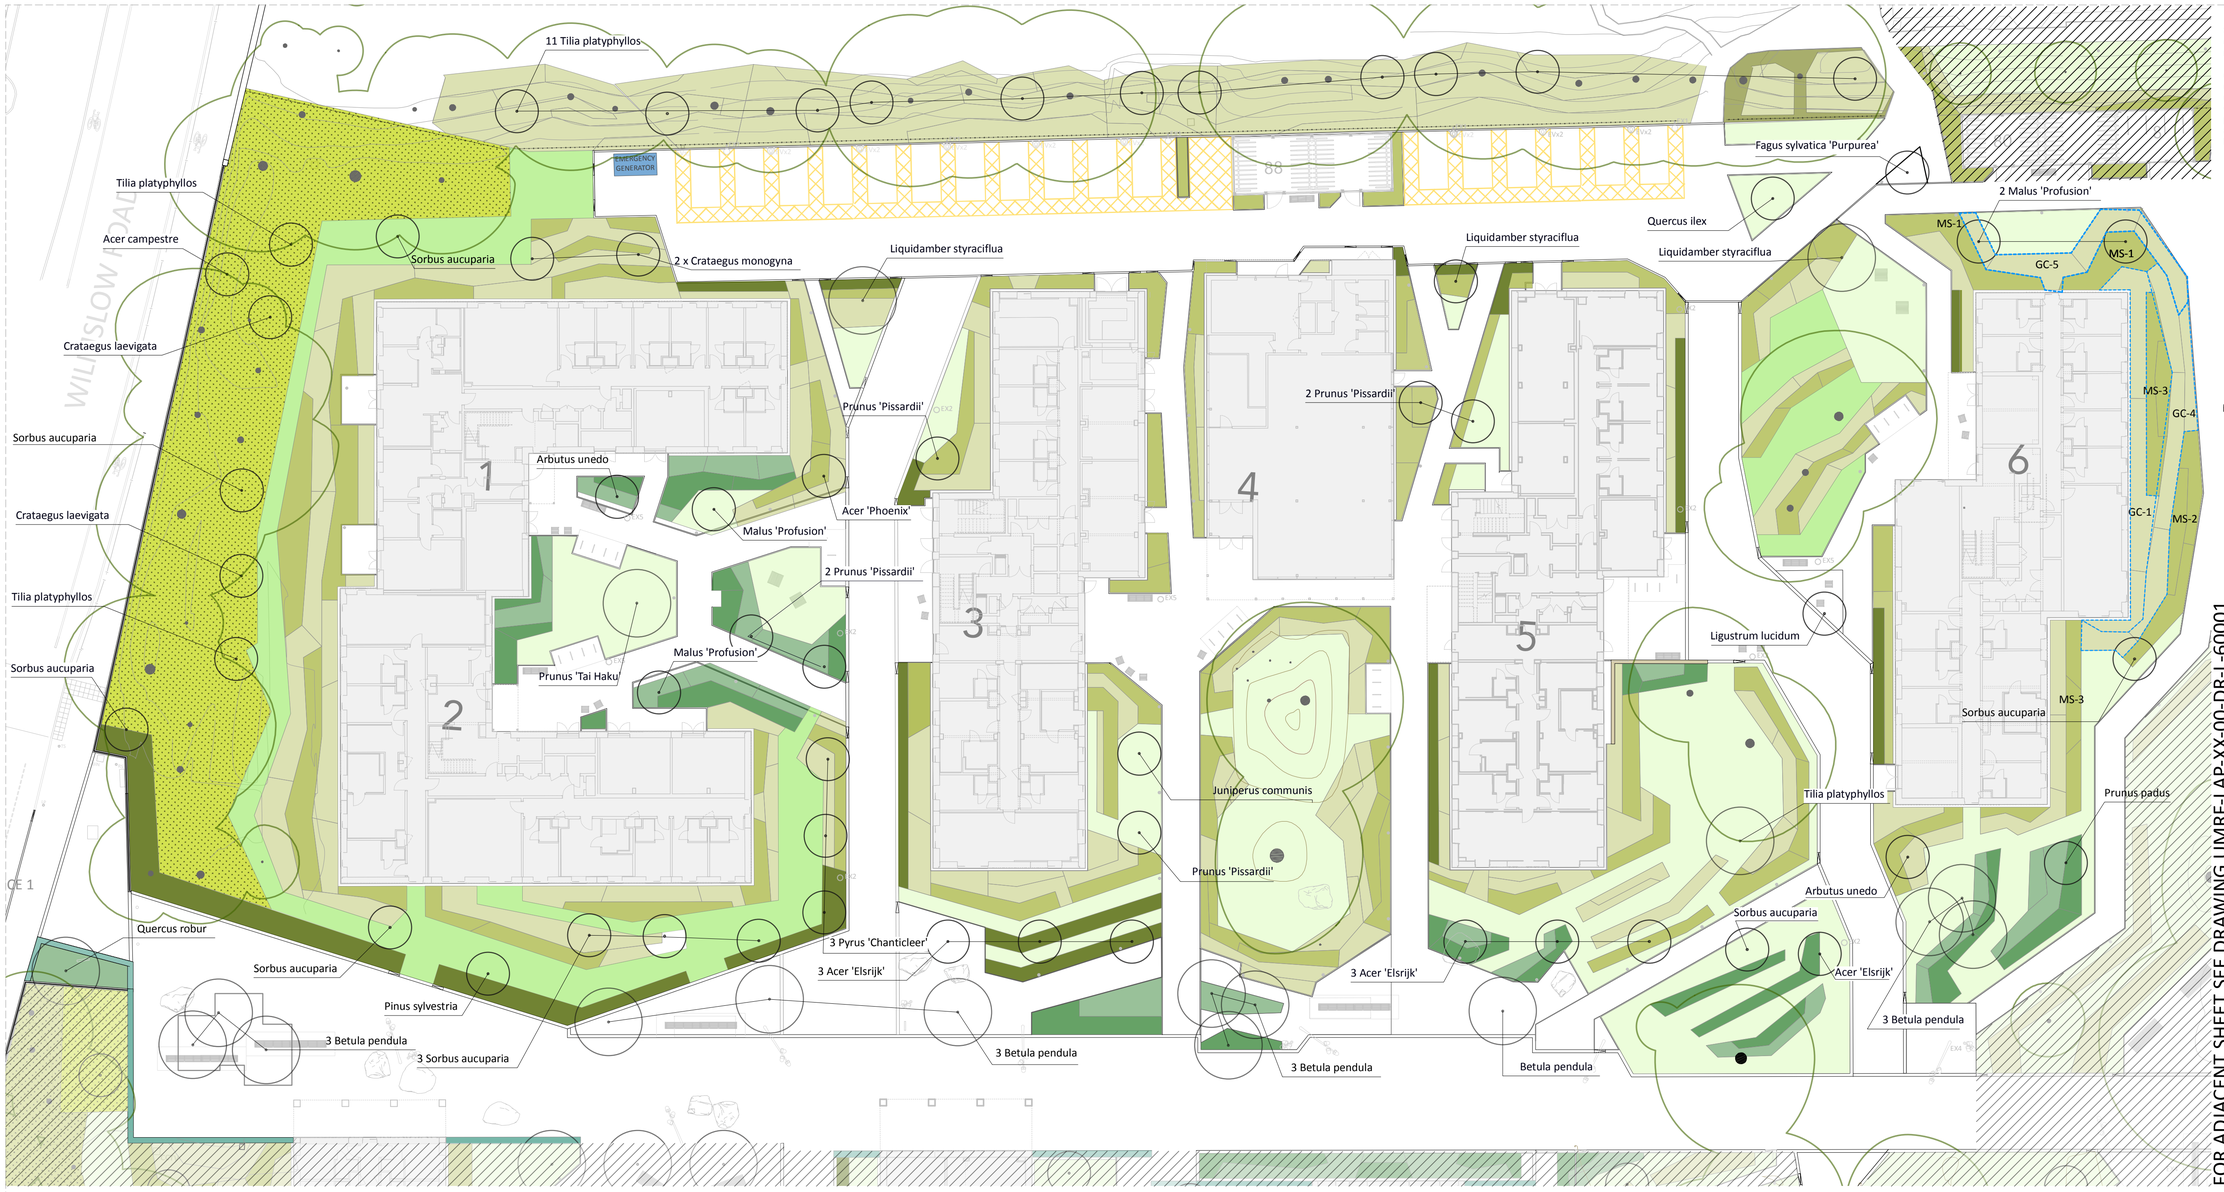


FOR ADJACENT SHEET SEE DRAWING UMRF-LAP-XX-00-DR-L-60001

FOR ADJACENT SHEET SEE DRAWING UMRF-LAP-XX-00-DR-L-20001

**SOFT LANDSCAPING**

**EXISTING WOODLAND**
Areas retained and enhanced through management and additional understorey planting. See drawing UMRF-LAP-XX-00-DR-L-00016 for overview.

**PROPOSED WOODLAND**
New areas created where currently mature trees sit in mown grass. See drawing UMRF-LAP-XX-00-DR-L-00016 for overview.

AWx Woodland area, see UMRF-LAP-XX-00-DR-L-00016 for character description

**PROPOSED TREES**
See drawing UMRF-LAP-XX-00-DR-L-00016 for character of trees (Forest tree/Woodland Understorey/Ornamental. Full specification shown in Planting Schedule UMRF-LAP-XX-00-SH-L-50000.

Semi-mature trees (BNG medium) to be underground guyed as Q31/526
Smaller trees (BNG small) to be double short staked or singled staked as appropriate as Q31/456 Q31/550, unless in hard landscaping where they are to be underground guyed.
Typical tree planting details are shown on drawing UMRF-LAP-XX-XX-DR-L-00401.

28/5/25
Drawing references and NBS added

**MIXED SCRUB**
Woody species planting with low herbaceous groundcover
Taller species mix
Low growing mix

**GRASSLAND**
Short grassland with forbs
Taller wildflower areas

**ORNAMENTAL PLANTING**
Within courtyards and along the Concourse.
Taller species mix
Shorter species mix

**HEDGE PLANTING**
Both species rich and native hedgerow.

NOTE: Planting bed labelling is to be added to this drawing at later stage. Bed numbering will refer to planting mix types/specification/quantities within the planting schedule document UMRF-LAP-XX-00-SH-L-50000

28/5/25
Detail added to key

| | | |
|---|---|---|
| REV P2 | RD 2025-05-28 | Layout updated in line with GA. Tree species added, key amended |
| REV P1 | RD 2025-02-17 | First issue |

landscapeprojects

31 BLACKFRIARS ROAD
SALFORD
MANCHESTER
M3 7AQ

+44 (0) 161 839 8336

www.landscapeprojects.co.uk
post@landscapeprojects.co.uk

| | |
|---|---|
| JOB TITLE | UoM Residences DBFO |
| CLIENT | University of Manchester |
| TITLE | Neighbourhood 1 Planting |
| SCALE | 1:250 @ A1 |
| DATE | 2025-02-17 |
| STATUS | S3 |
| PURPOSE | Planning |
| DRAWN | RCD |
| CHECKED | NS |
| REFERENCE | UMRF-LAP-XX-00-DR-L-10001 |
| REV | P2 |