
PIZZA PILGRIMS, MANCHESTER - DEANSGATE, PROPOSED GROUND FLOOR CEILING FINISHES PLAN

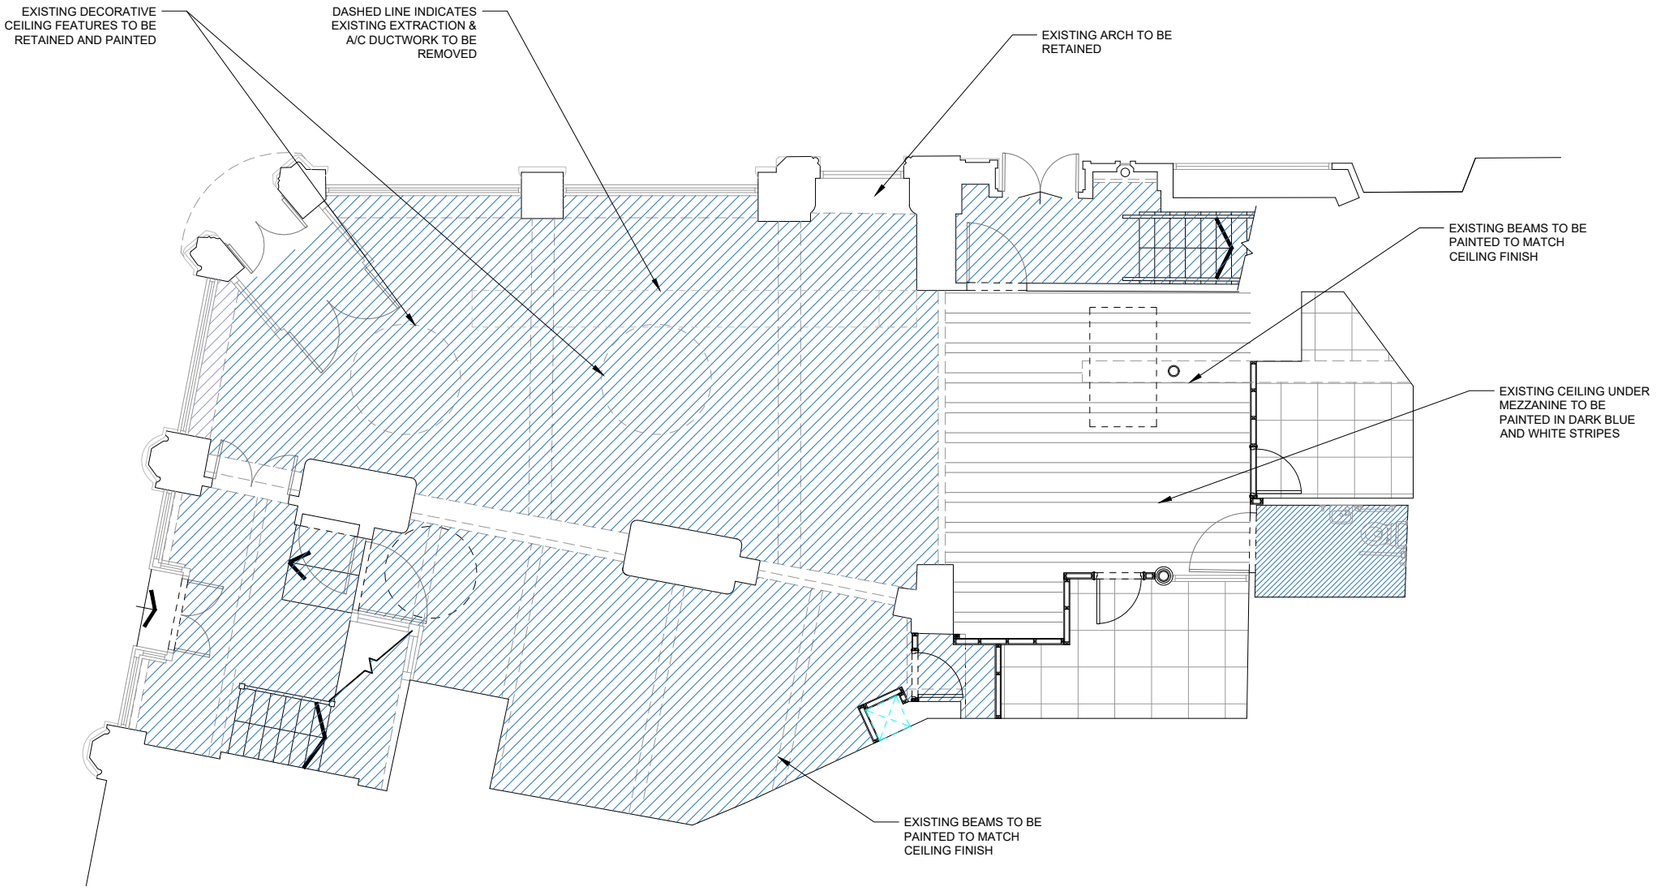

ALL HIGH LEVEL SERVICES TO BE PAINTED TO MATCH CEILING, SEE PAINT SPEC ABOVE

FINISHES SHOWN ARE SUBJECT TO CHANGE FOLLOWING REVIEW FROM PIZZA PILGRIMS

CEILING FINISHES SCHEDULE		
LEGEND	KEY REF	**DESCRIPTION**
	CF01	EXISTING CEILING FINISH
	CF02	PAINT REF: DARK BLUE DULUX TRADE COLOUR REF:30BB 08/255 SUPPLIER: WWW.DULUX.CO.UK ALLOW FOR ENDURANCE MATT PAINT FINISH.
	CF03	PAINT REF: SKY BLUE DULUX TRADE COLOUR REF:47BG 62/184 SUPPLIER: WWW.DULUX.CO.UK ALLOW FOR ENDURANCE MATT PAINT FINISH.
	CF04	PAINT REF: TERRACOTTA DULUX TRADE COLOUR REF: 60YR 31/368 SUPPLIER: WWW.DULUX.CO.UK ALLOW FOR ENDURANCE MATT PAINT FINISH.
	CF05	PAINT REF: YELLOW DULUX TRADE COLOUR REF: 40YY 58/565 SUPPLIER: WWW.DULUX.CO.UK
	CF06	PAINT REF: DARK BLUE & WHITE PAINT TO EXISTING CEILING 30BB 08/255 & 83YY 89/055 SUPPLIER: WWW.DULUX.CO.UK ALLOW FOR ENDURANCE MATT PAINT FINISH. **TO BE RUBBED BACK TO CREATE DISTRESSED/WEATHERED LOOK.**
	CF07	600 X 600 SUSPENDED CEILING GRID. TO BE SUPPLIED BY MAIN CONTRACTOR.
ALL PAINT FINISHES TO BE A HIGHLY DURABLE MATT FINISH FOR WALLS AND CEILINGS AND EGGSHELL FOR TIMBER WORK		

GENERAL NOTES:

1. DRAWING BASED ON PLANS PROVIDED BY MOBILE CAD SURVEYING SOLUTIONS. ALL MEASUREMENTS MUST BE CHECKED ON SITE BY THE MAIN CONTRACTOR
2. RETAIN ALL EXISTING MOLDINGS, CORNICES AND CEILING ROSES

DO NOT SCALE THIS DRAWING

philip watts design
Unit 11: Byron Industrial Estate Brookfield Road Arnold Nottingham NG5 7ER
T: 0115 926 9756

GENERAL NOTES:
THE CONTRACTOR SHALL CHECK AND VERIFY ALL DIMENSIONS ON SITE AND REPORT ANY DISCREPANCIES IN WRITING TO PHILIP WATTS DESIGN BEFORE COMMENCING WITH THE WORK.
ALL DRAWINGS ARE THE PROPERTY OF PHILIP WATTS DESIGN AND SHALL NOT BE REPRODUCED WITHOUT THE CONSENT OF THE DESIGNERS.
DRAWINGS SHALL NOT BE SCALED.
THIS DRAWING IS TO BE READ IN CONJUNCTION WITH THE RELEVANT SPECIFICATION OF BUILDING WORKS.
ALL DIMENSIONS ARE IN mm UNLESS OTHERWISE NOTED
THIS DRAWING MAY INCORPORATE INFORMATION FROM OTHER PROFESSIONS. PHILIP WATTS DESIGN CANNOT ACCEPT RESPONSIBILITY FOR THE INTEGRITY AND ACCURACY OF SUCH INFORMATION.
IF IN DOUBT ASK !

REV	DESCRIPTION	DATE	NAME
C	UPDATED TO SUIT COMMENTS FROM SITE MEETING 12.05.25	15.05.25	JB
B	SCHEDULE UPDATED	17.04.25	JB
A	UPDATED TO SUIT LATEST VISUALS 03.26.25	04.04.25	JB

PIZZA PILGRIMS

CLIENT ADDRESS
PIZZA PILGRIMS PIZZA BASE,
3 KINGLY STREET,
LONDON,
W1B 5PD

Shop Name
DEANSGATE - MANCHESTER

Title
PROPOSED GF CEILING FINISHES PLAN

Site Address
105- 107 DEANSGATE,
GREATER,
MANCHESTER
M3 2BQ

Gross FOH Area	Gross BOH Area
124 m^2	43 m^2

Drawing No.	Rev.
055_25_17	C

Date	Status	Drawn by
19.12.2024	FOR APPROVAL	JB

Scale 0 500 1000 1500 2000 2500mm
SCALE 1:50 @ A1