




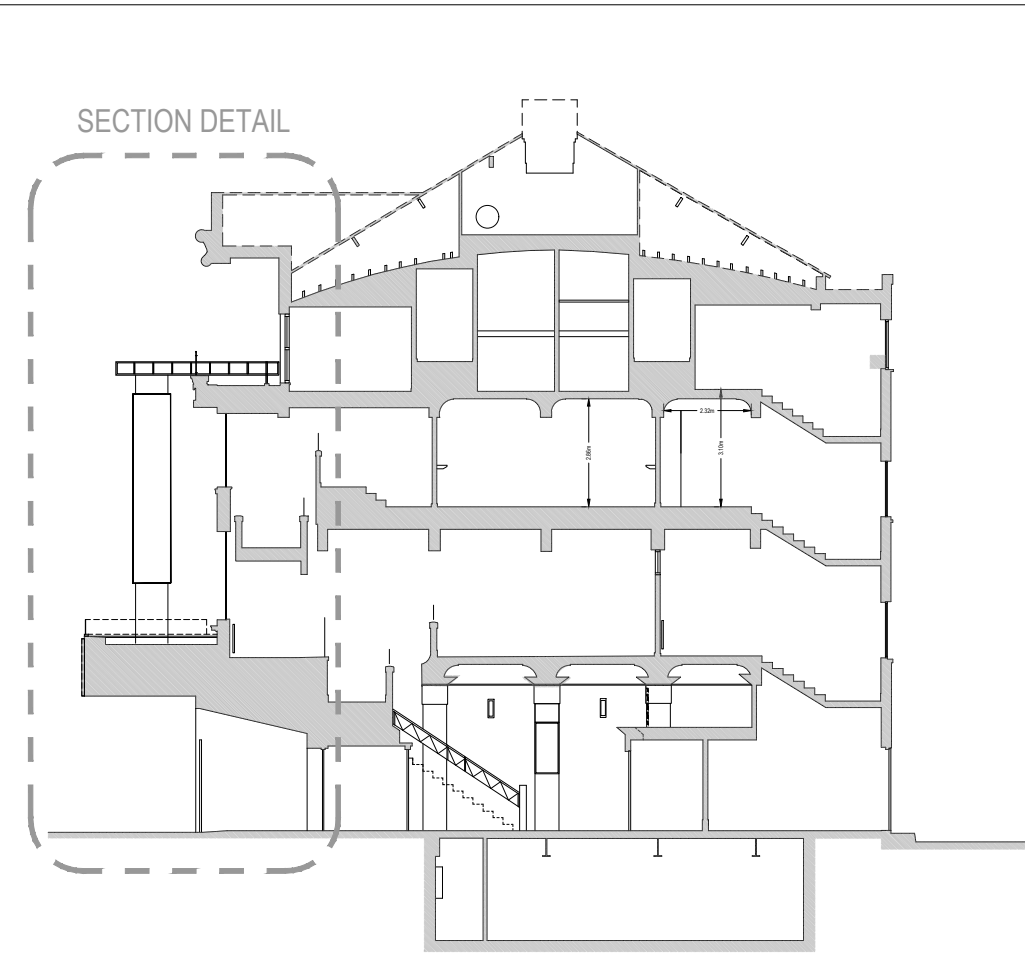



PROPOSED FASCIA AND CANOPY SIGNAGE

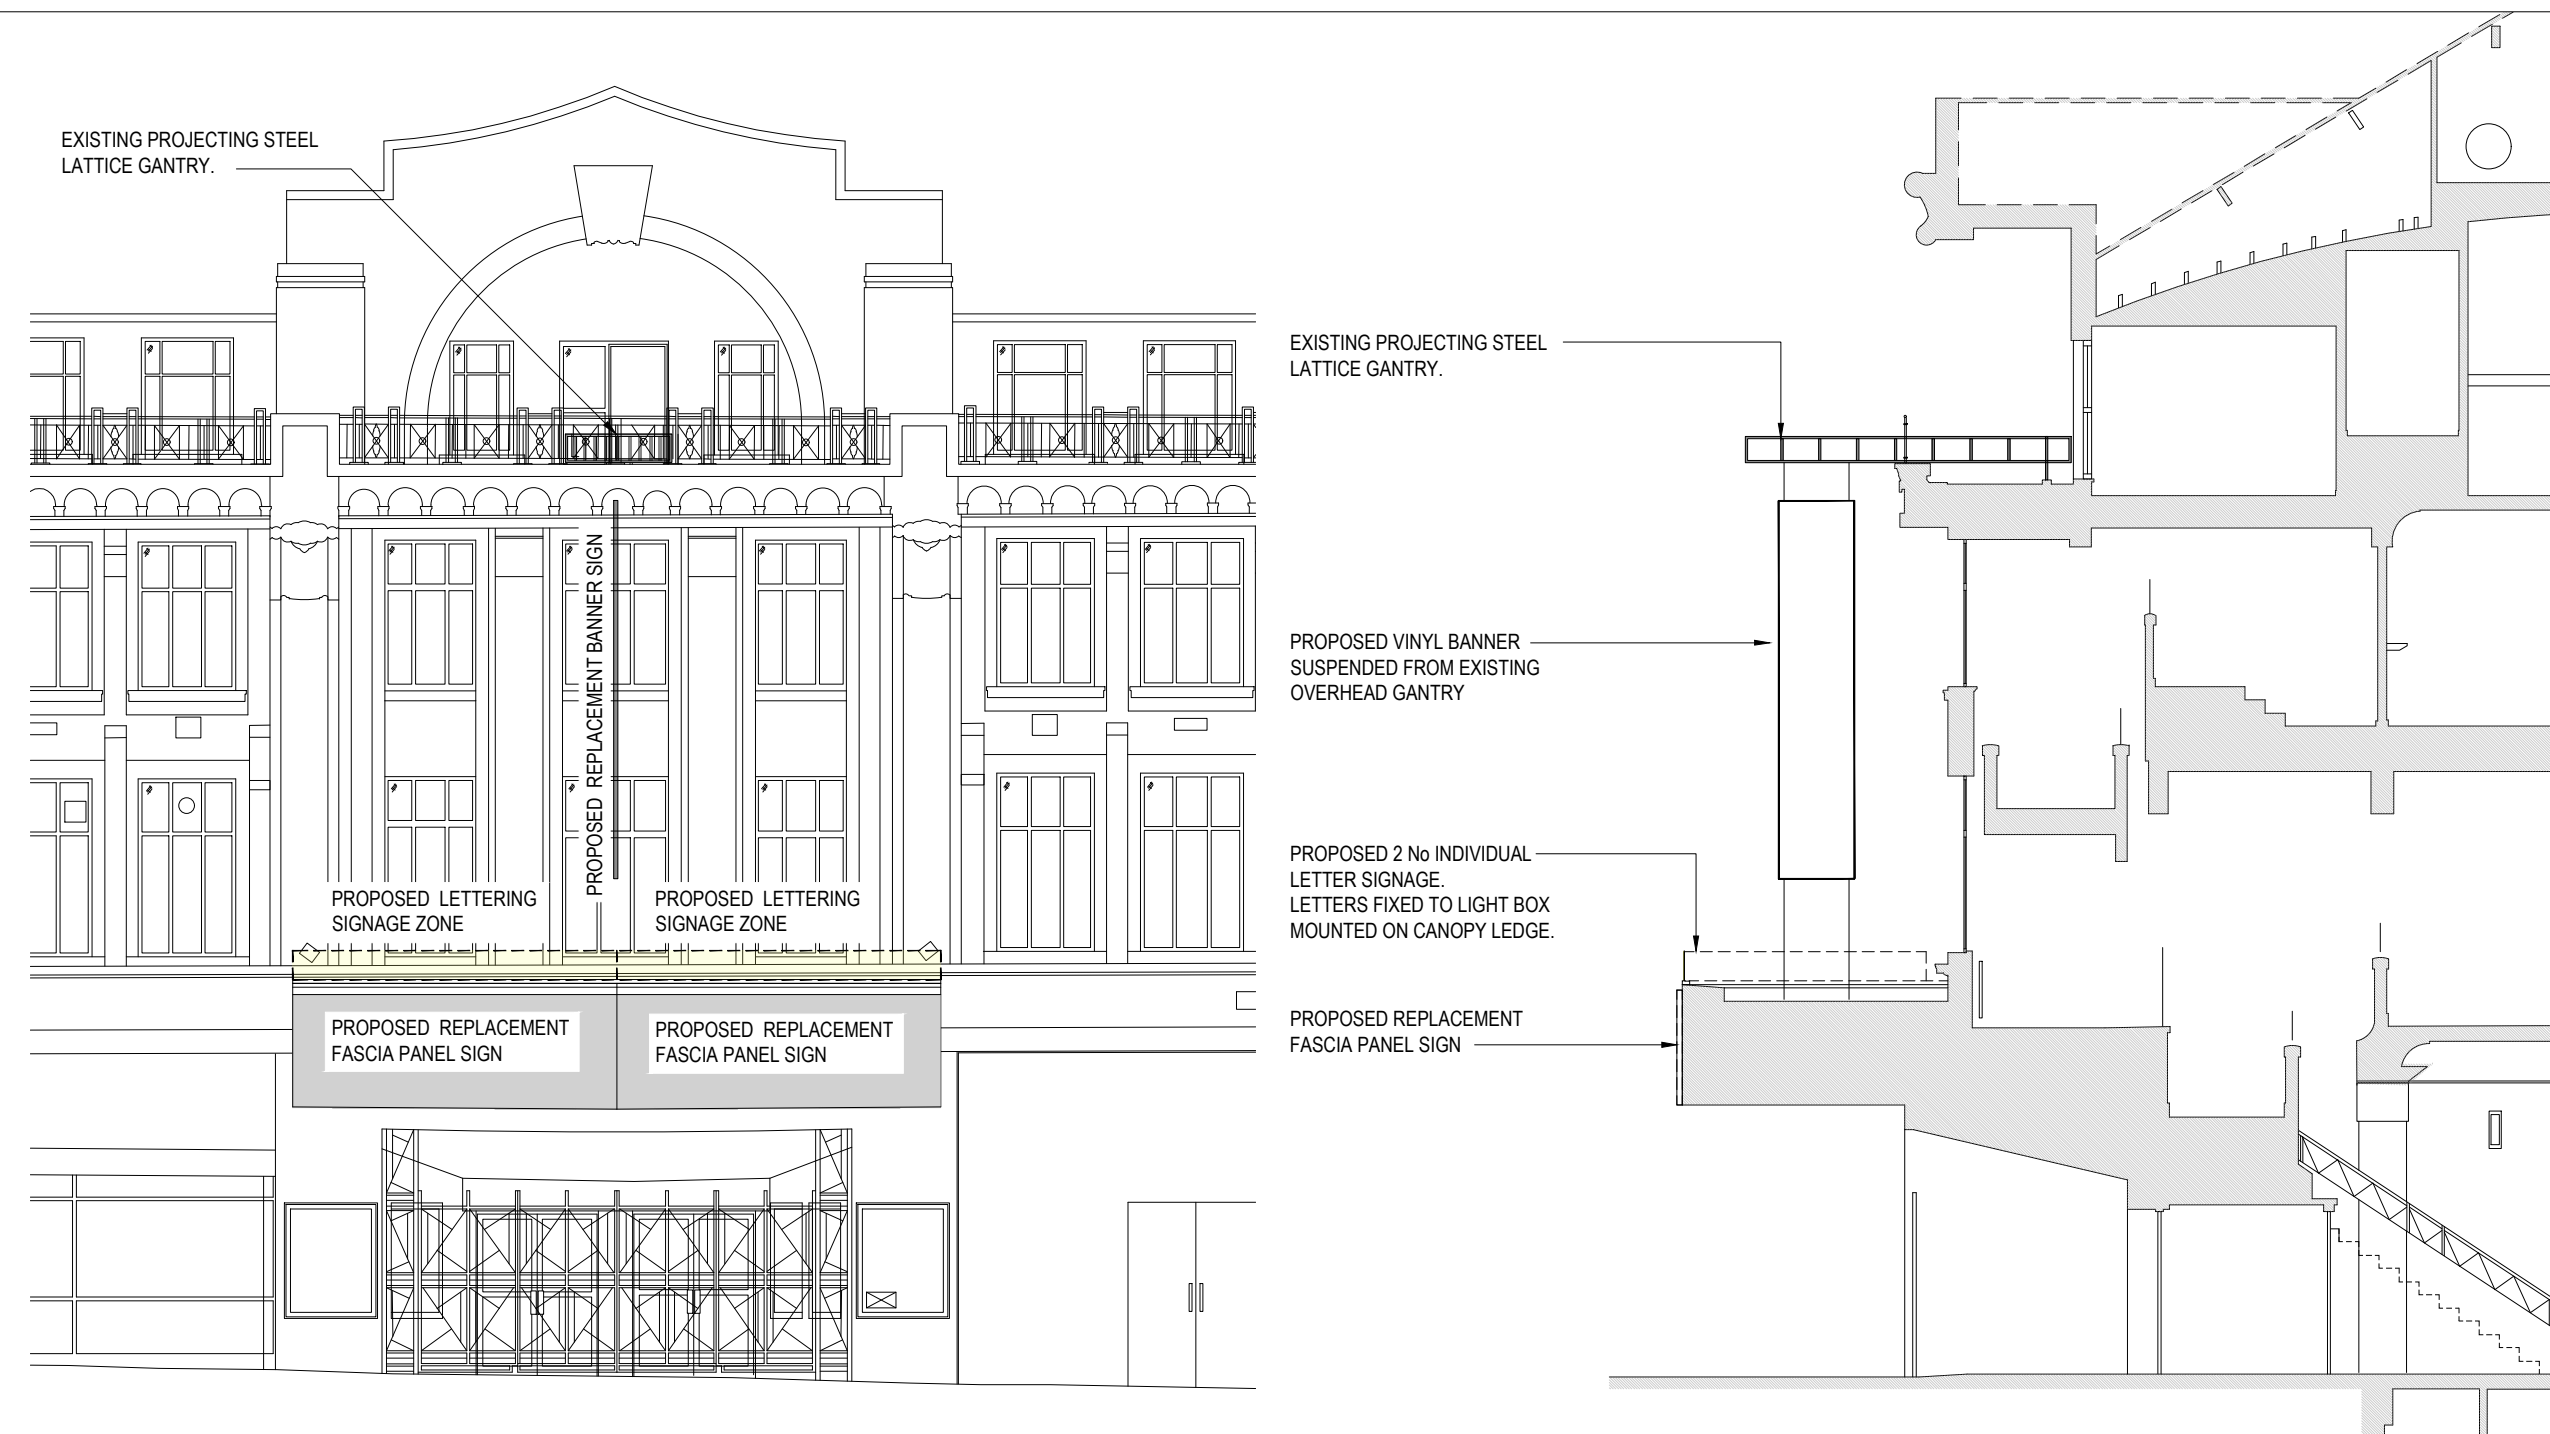

FRONT ENTRANCE DETAIL - ELEVATION AND SECTION

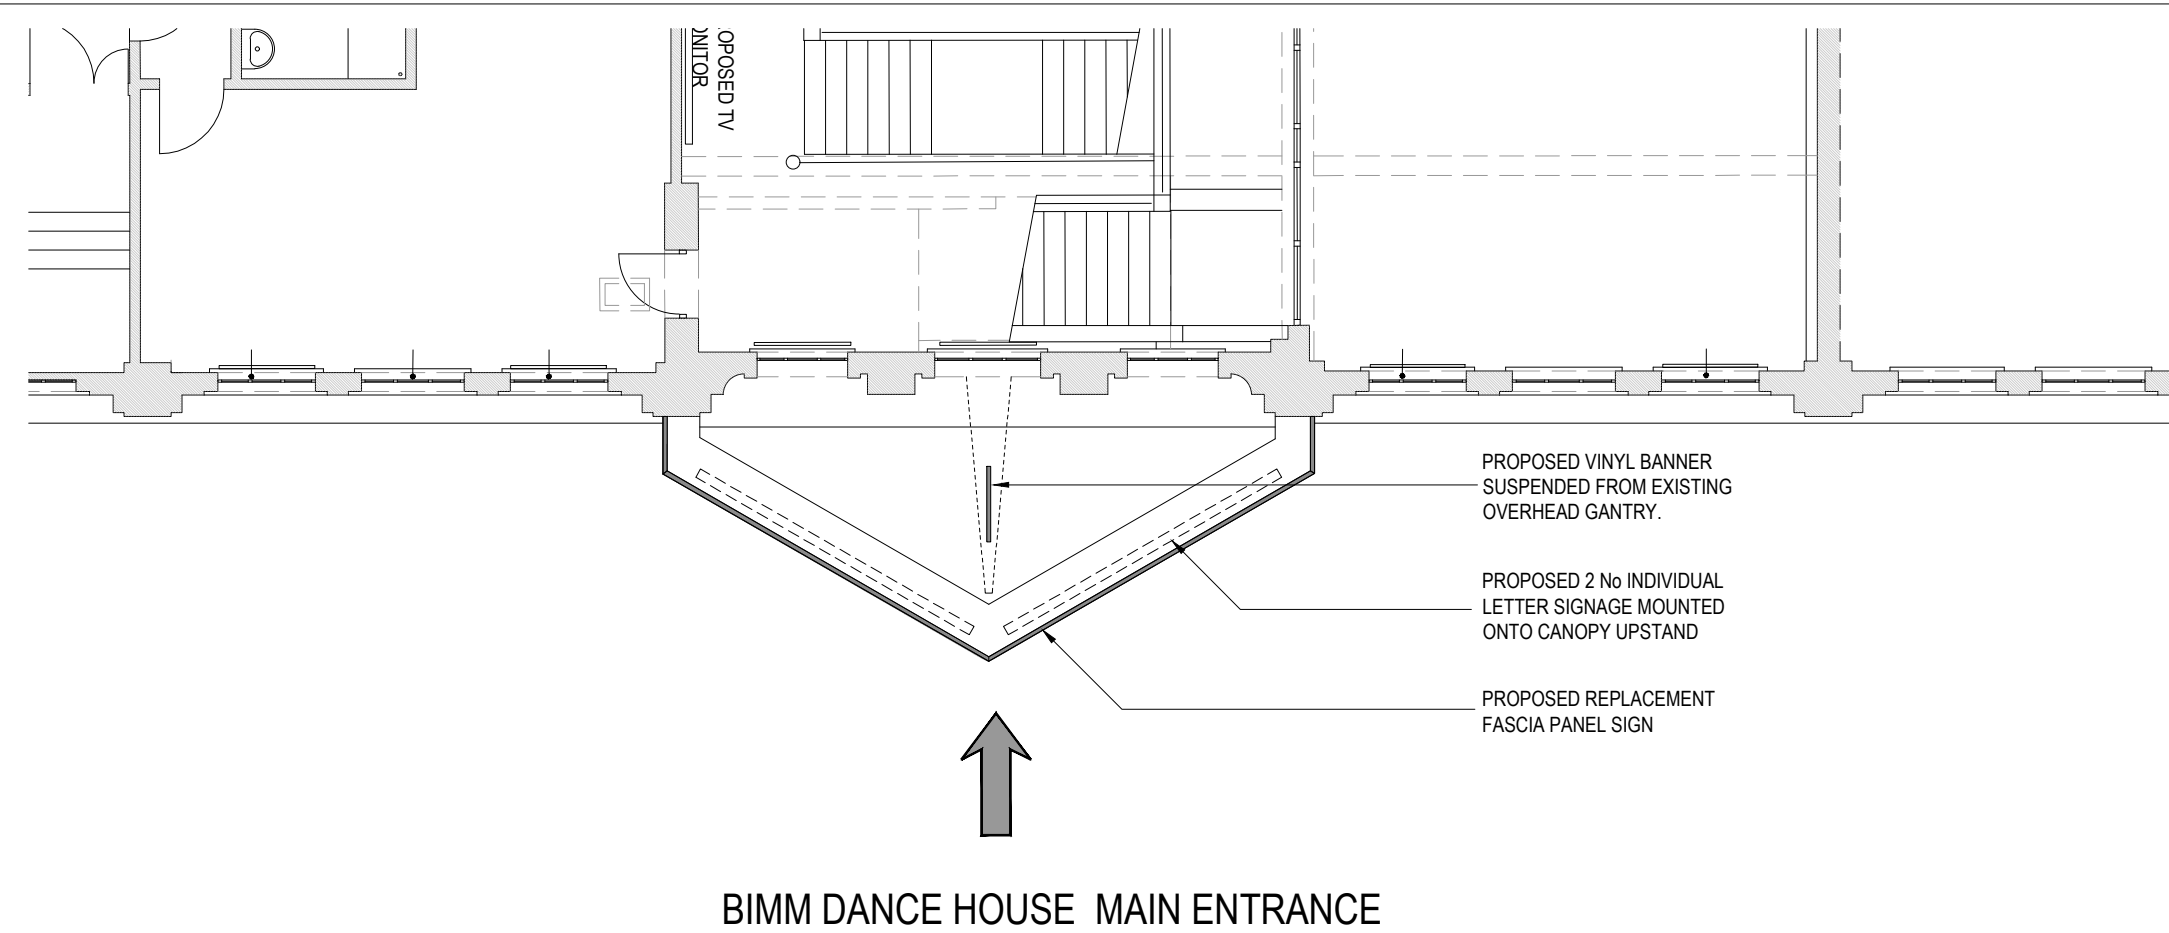

PROPOSED FASCIA AND LETTER SIGNAGE

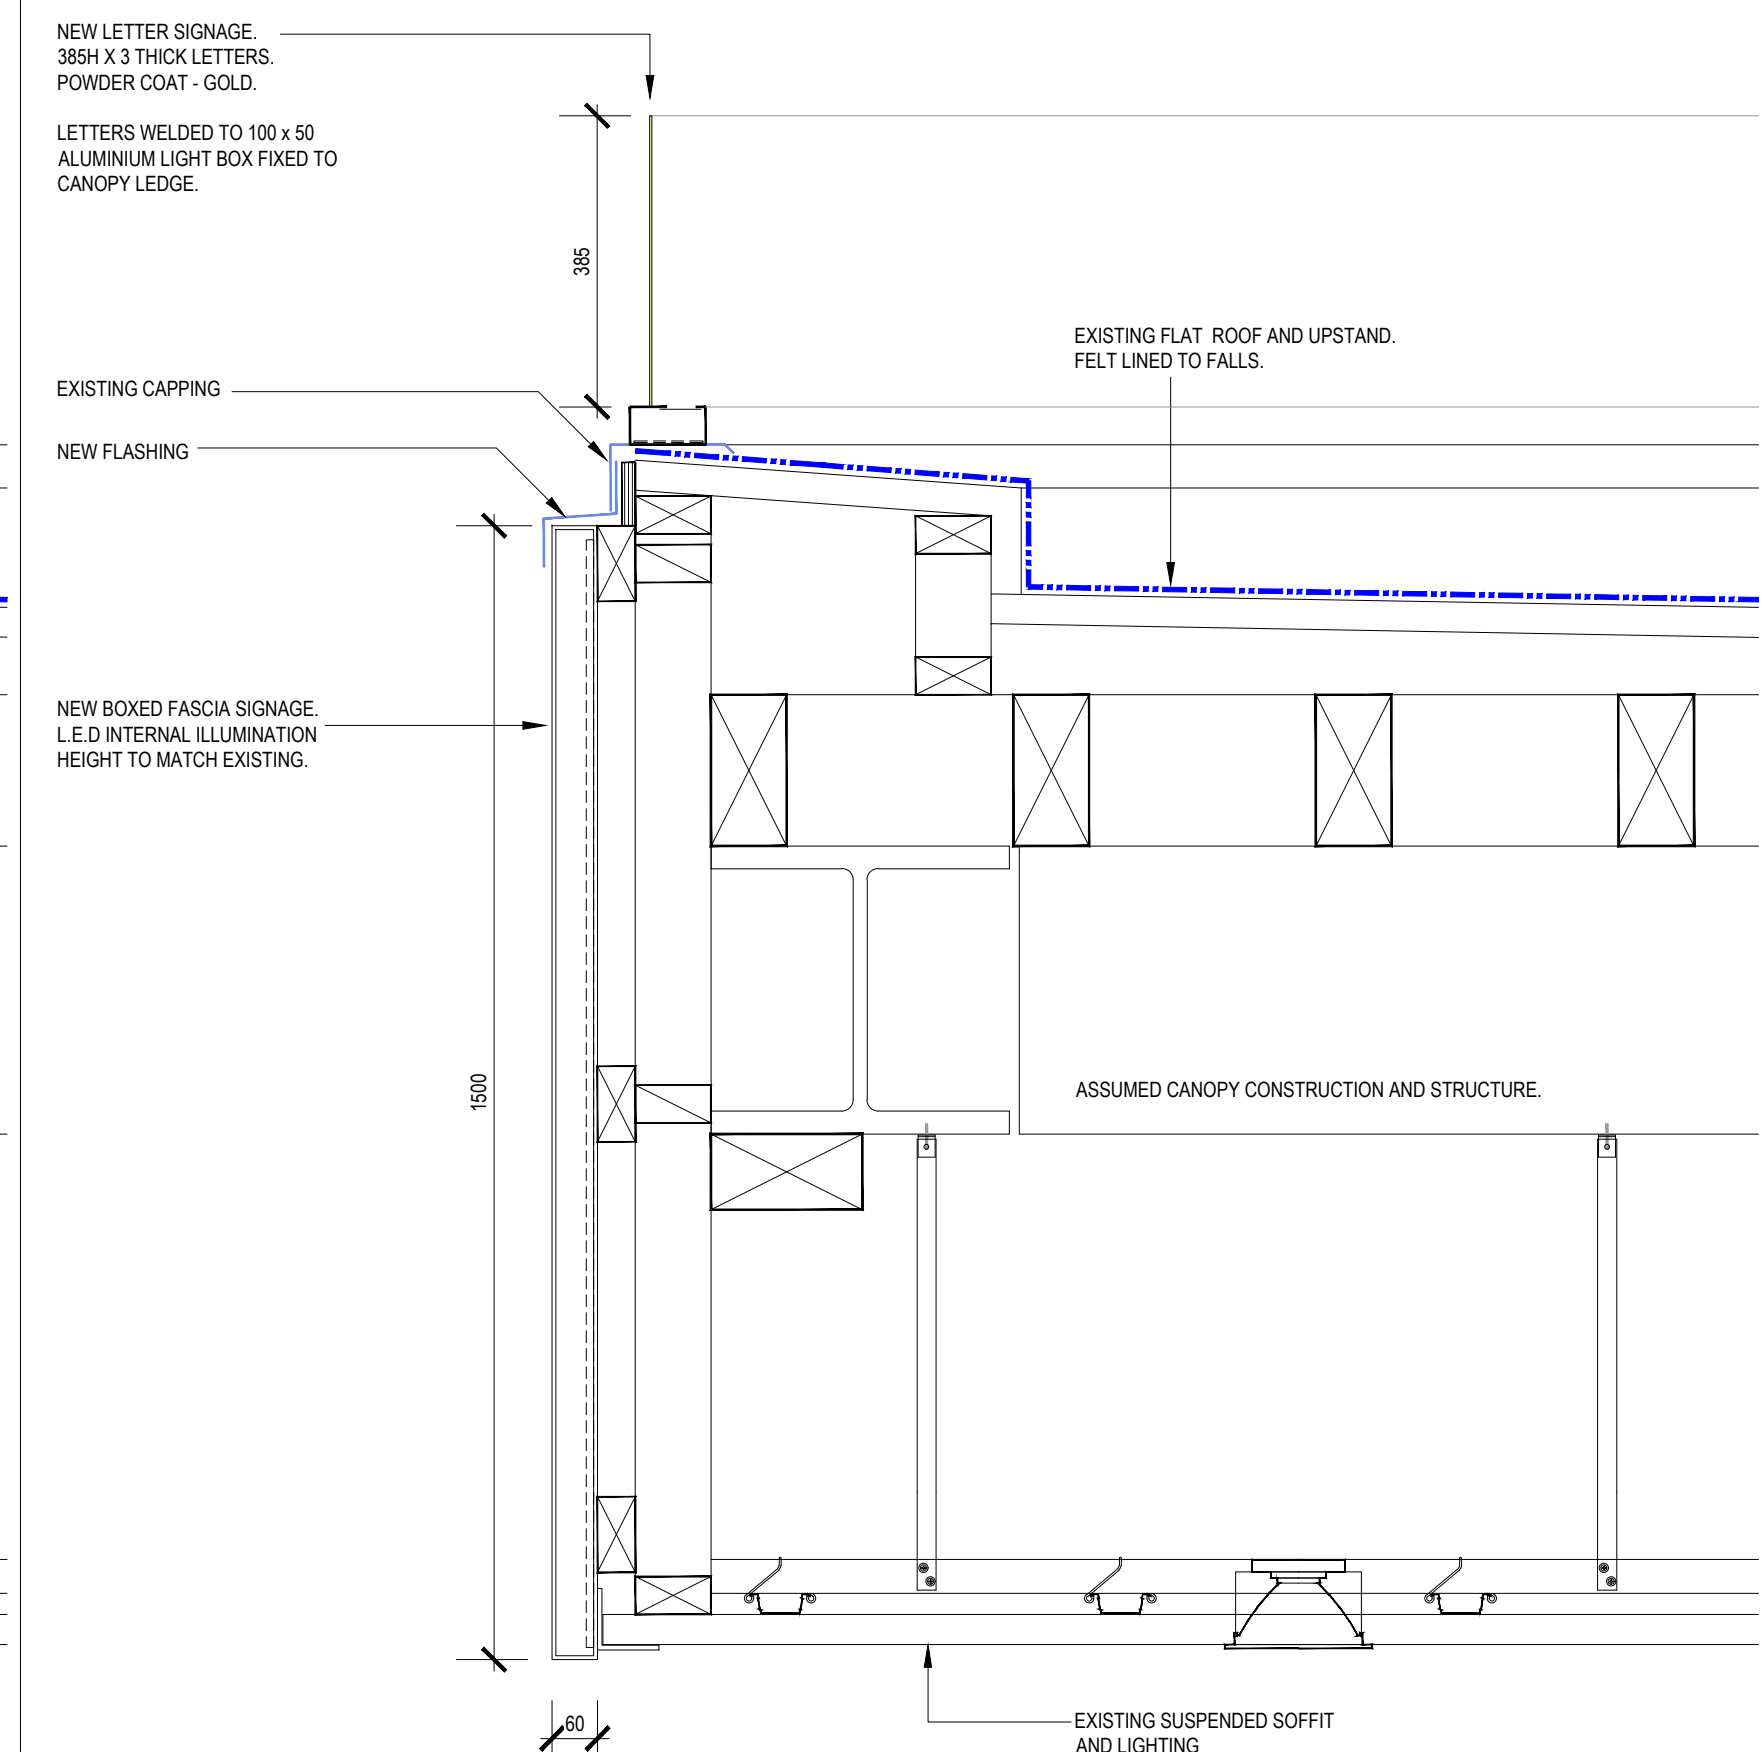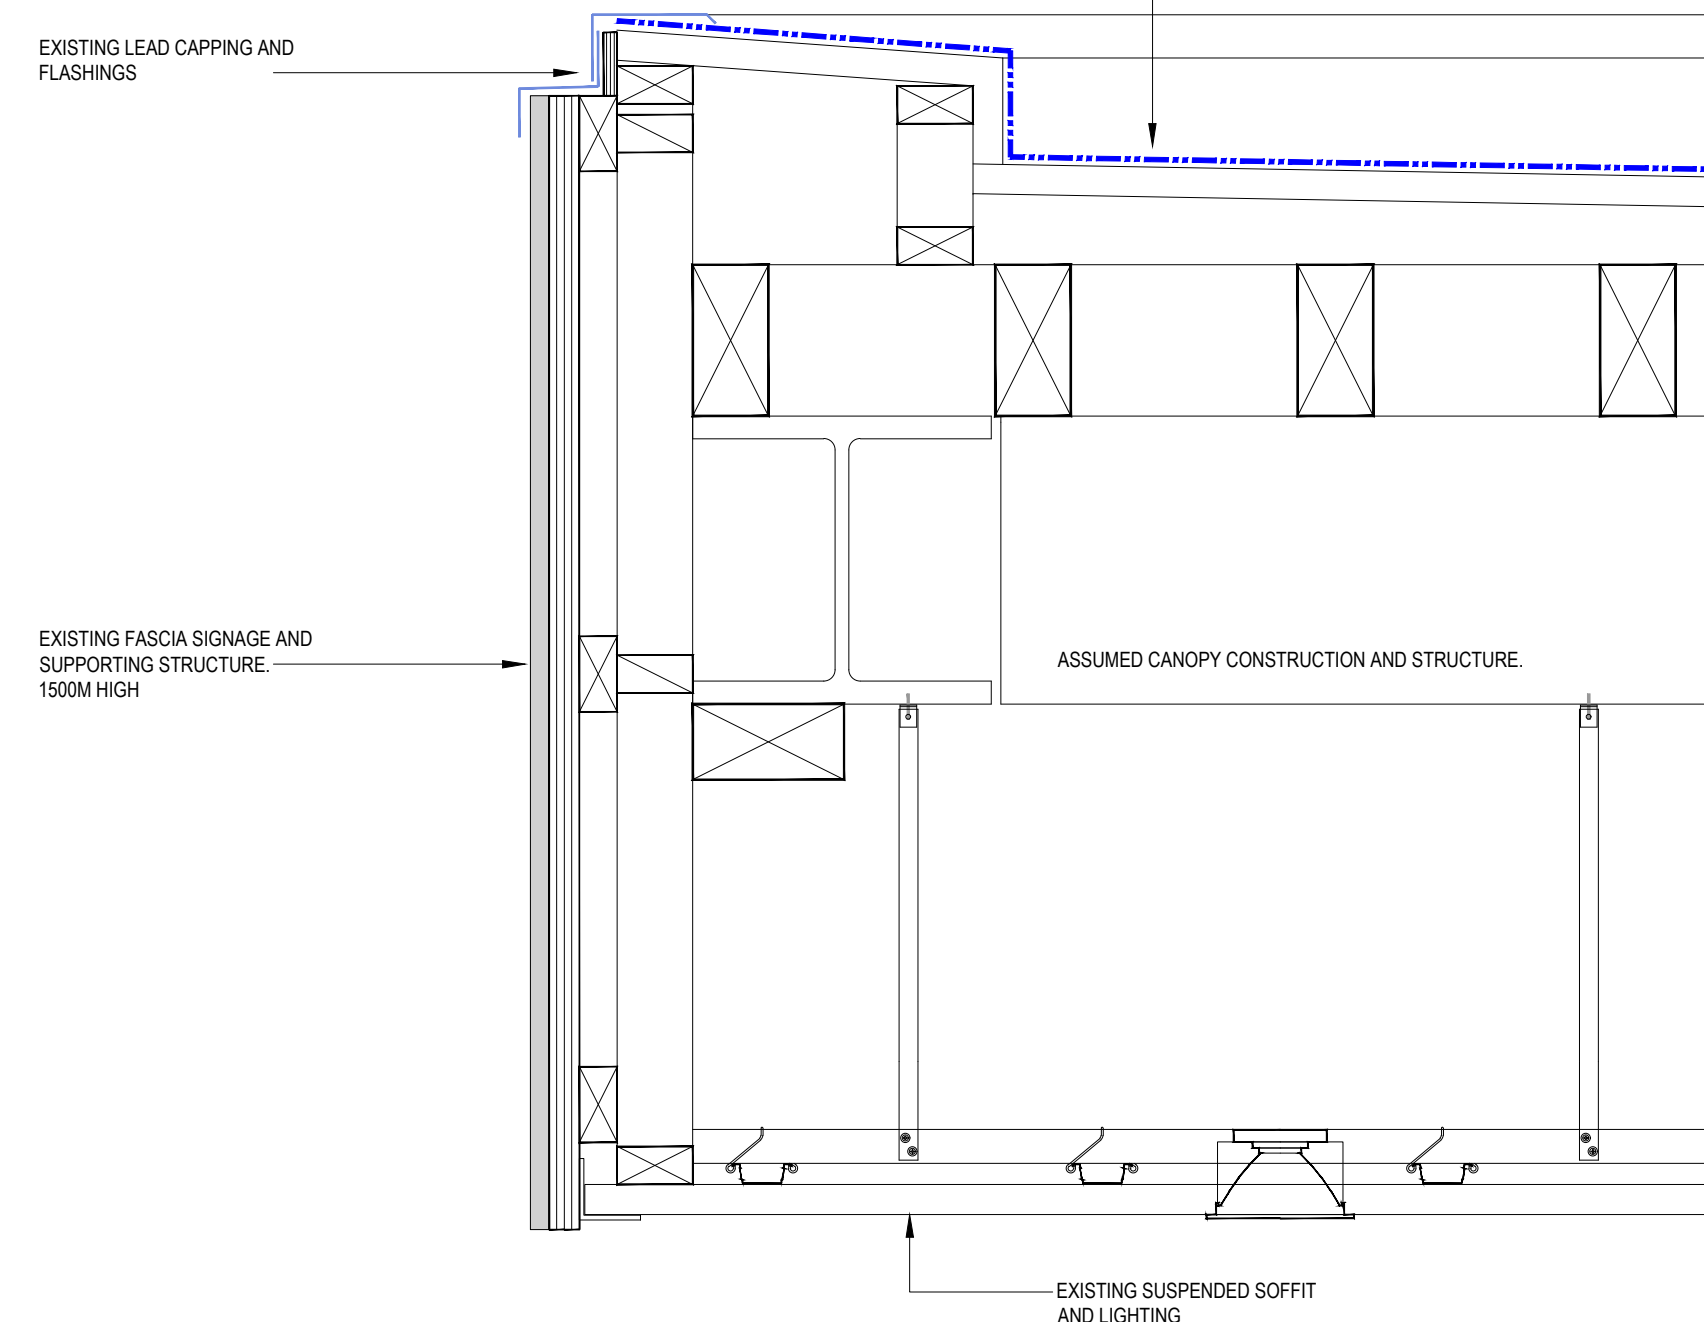

drawn by

client	BIMM		
project	MANCHESTER		
	DANCE HOUSE - OXFORD STREET		
title	PROPOSED ELEVATIONS - SIGNAGE		
scale	1:100 / 1:200 / 1:1250@A1		
date	MAY 2025	status	PLANNING
drawn by	KLT	checked by	MNA
job no.	1452	dwg no.	P-002 A



notes: This drawing is copyright. Do not scale from drawing. The Main Contractor is to check all dimensions and report any discrepancies to the Project Architect prior to work on site.