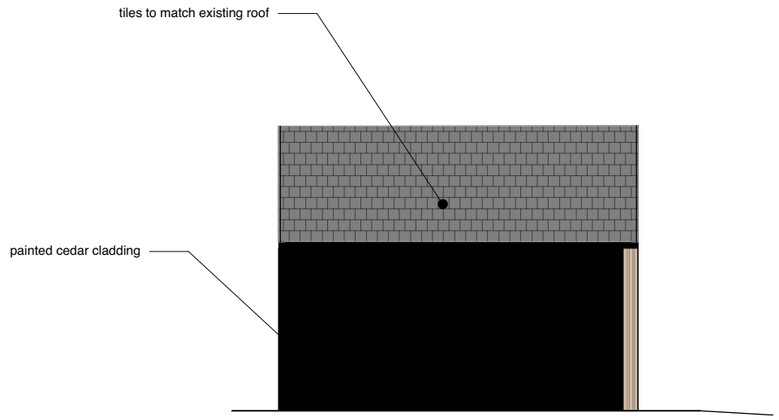

1 Proposed Garage Side Elevation
Scale: 1:100

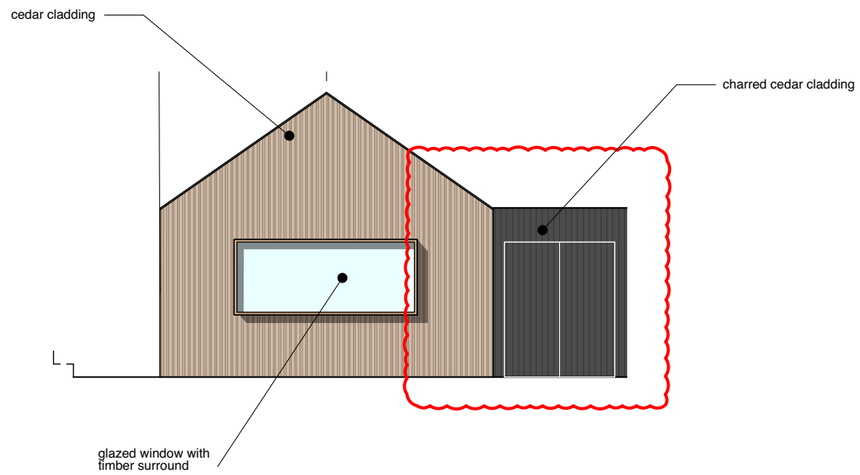

2 Proposed Garage Rear Elevation
Scale: 1:100

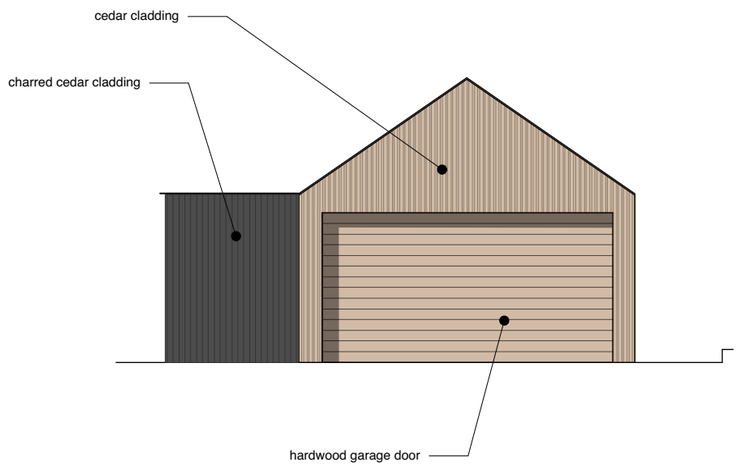

3 Proposed Garage Front Elevation
Scale: 1:100

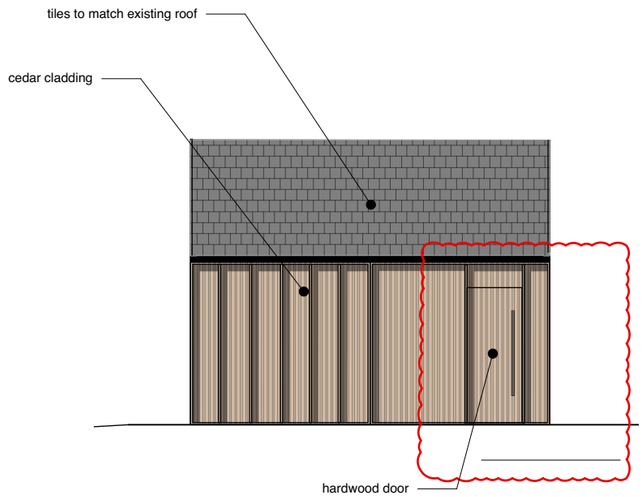

4 Proposed Garage Side Elevation
Scale: 1:100

This drawing is for design intent **only**

Do Not Scale

If in doubt, ask. All discrepencies to be reported to the architect before manufacture, fabrication
Drawings are to be read in conjunction with all relevant specifications and consultant information

This drawing is not to be re produced without express permission of the architect and only used for the purposes shown within the titleblock status bar. This drawing and all associated designs indicated remain the copyright of the architect.

-

Lancaster Road

Proposed Elevations

dwg	2143-207	rev	D
scale	1:100 @ A3		
issued	Prelim		
date	21/09/2022	drawn MM	checked

mcnulty architects

mcnulty architects ltd
Designworks
The Colony Wilmslow
Alderley Road
SK9 4LY

info@mcnultyarchitects.com

RIBA