

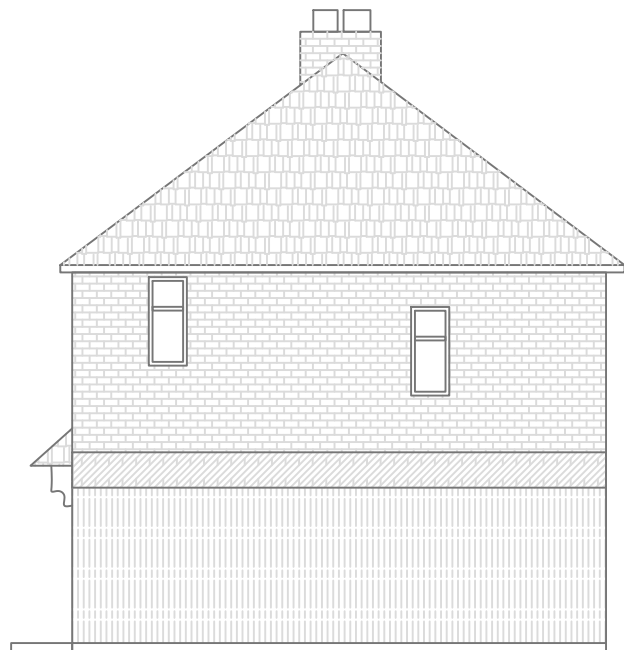
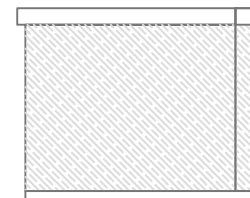


Existing

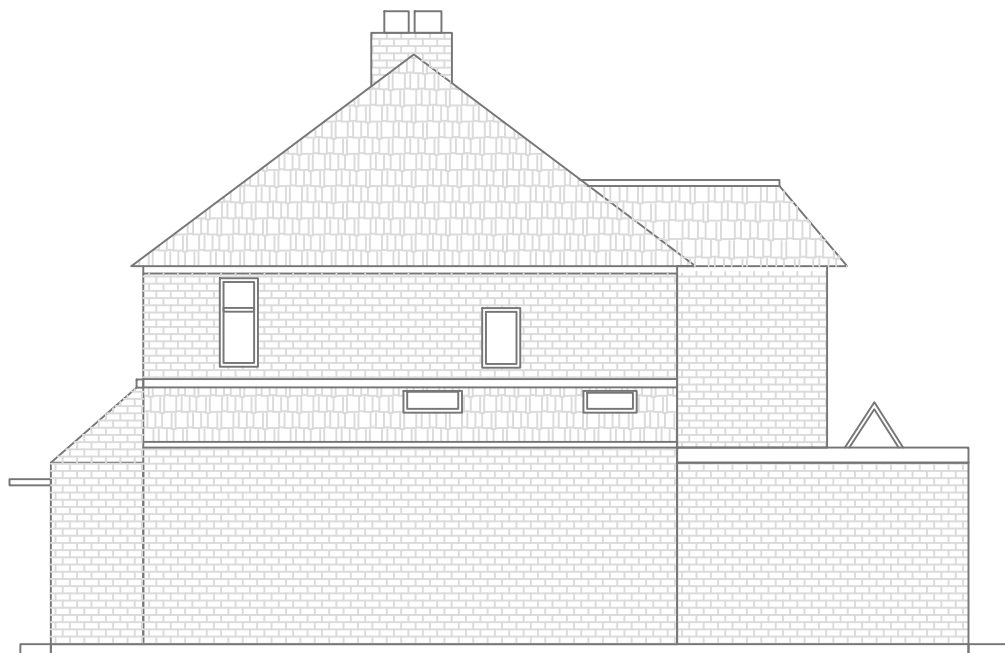

Proposed

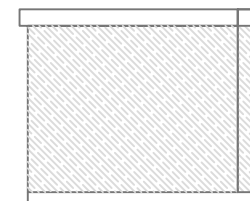

	Client : Dilshad Saleh Project Address: 47 Copthorne Crescent , M13 0QY	Drawing: RHS Elevation Existing & Proposed Scale: 1:100 @ A4	No: PA - 10		Drawn: AB			
					Rev: MH			
			Job no : 0325-8		B		Pitched rear roof	MH
			Council: Manchester Council		REVISIONS:		Signed	