


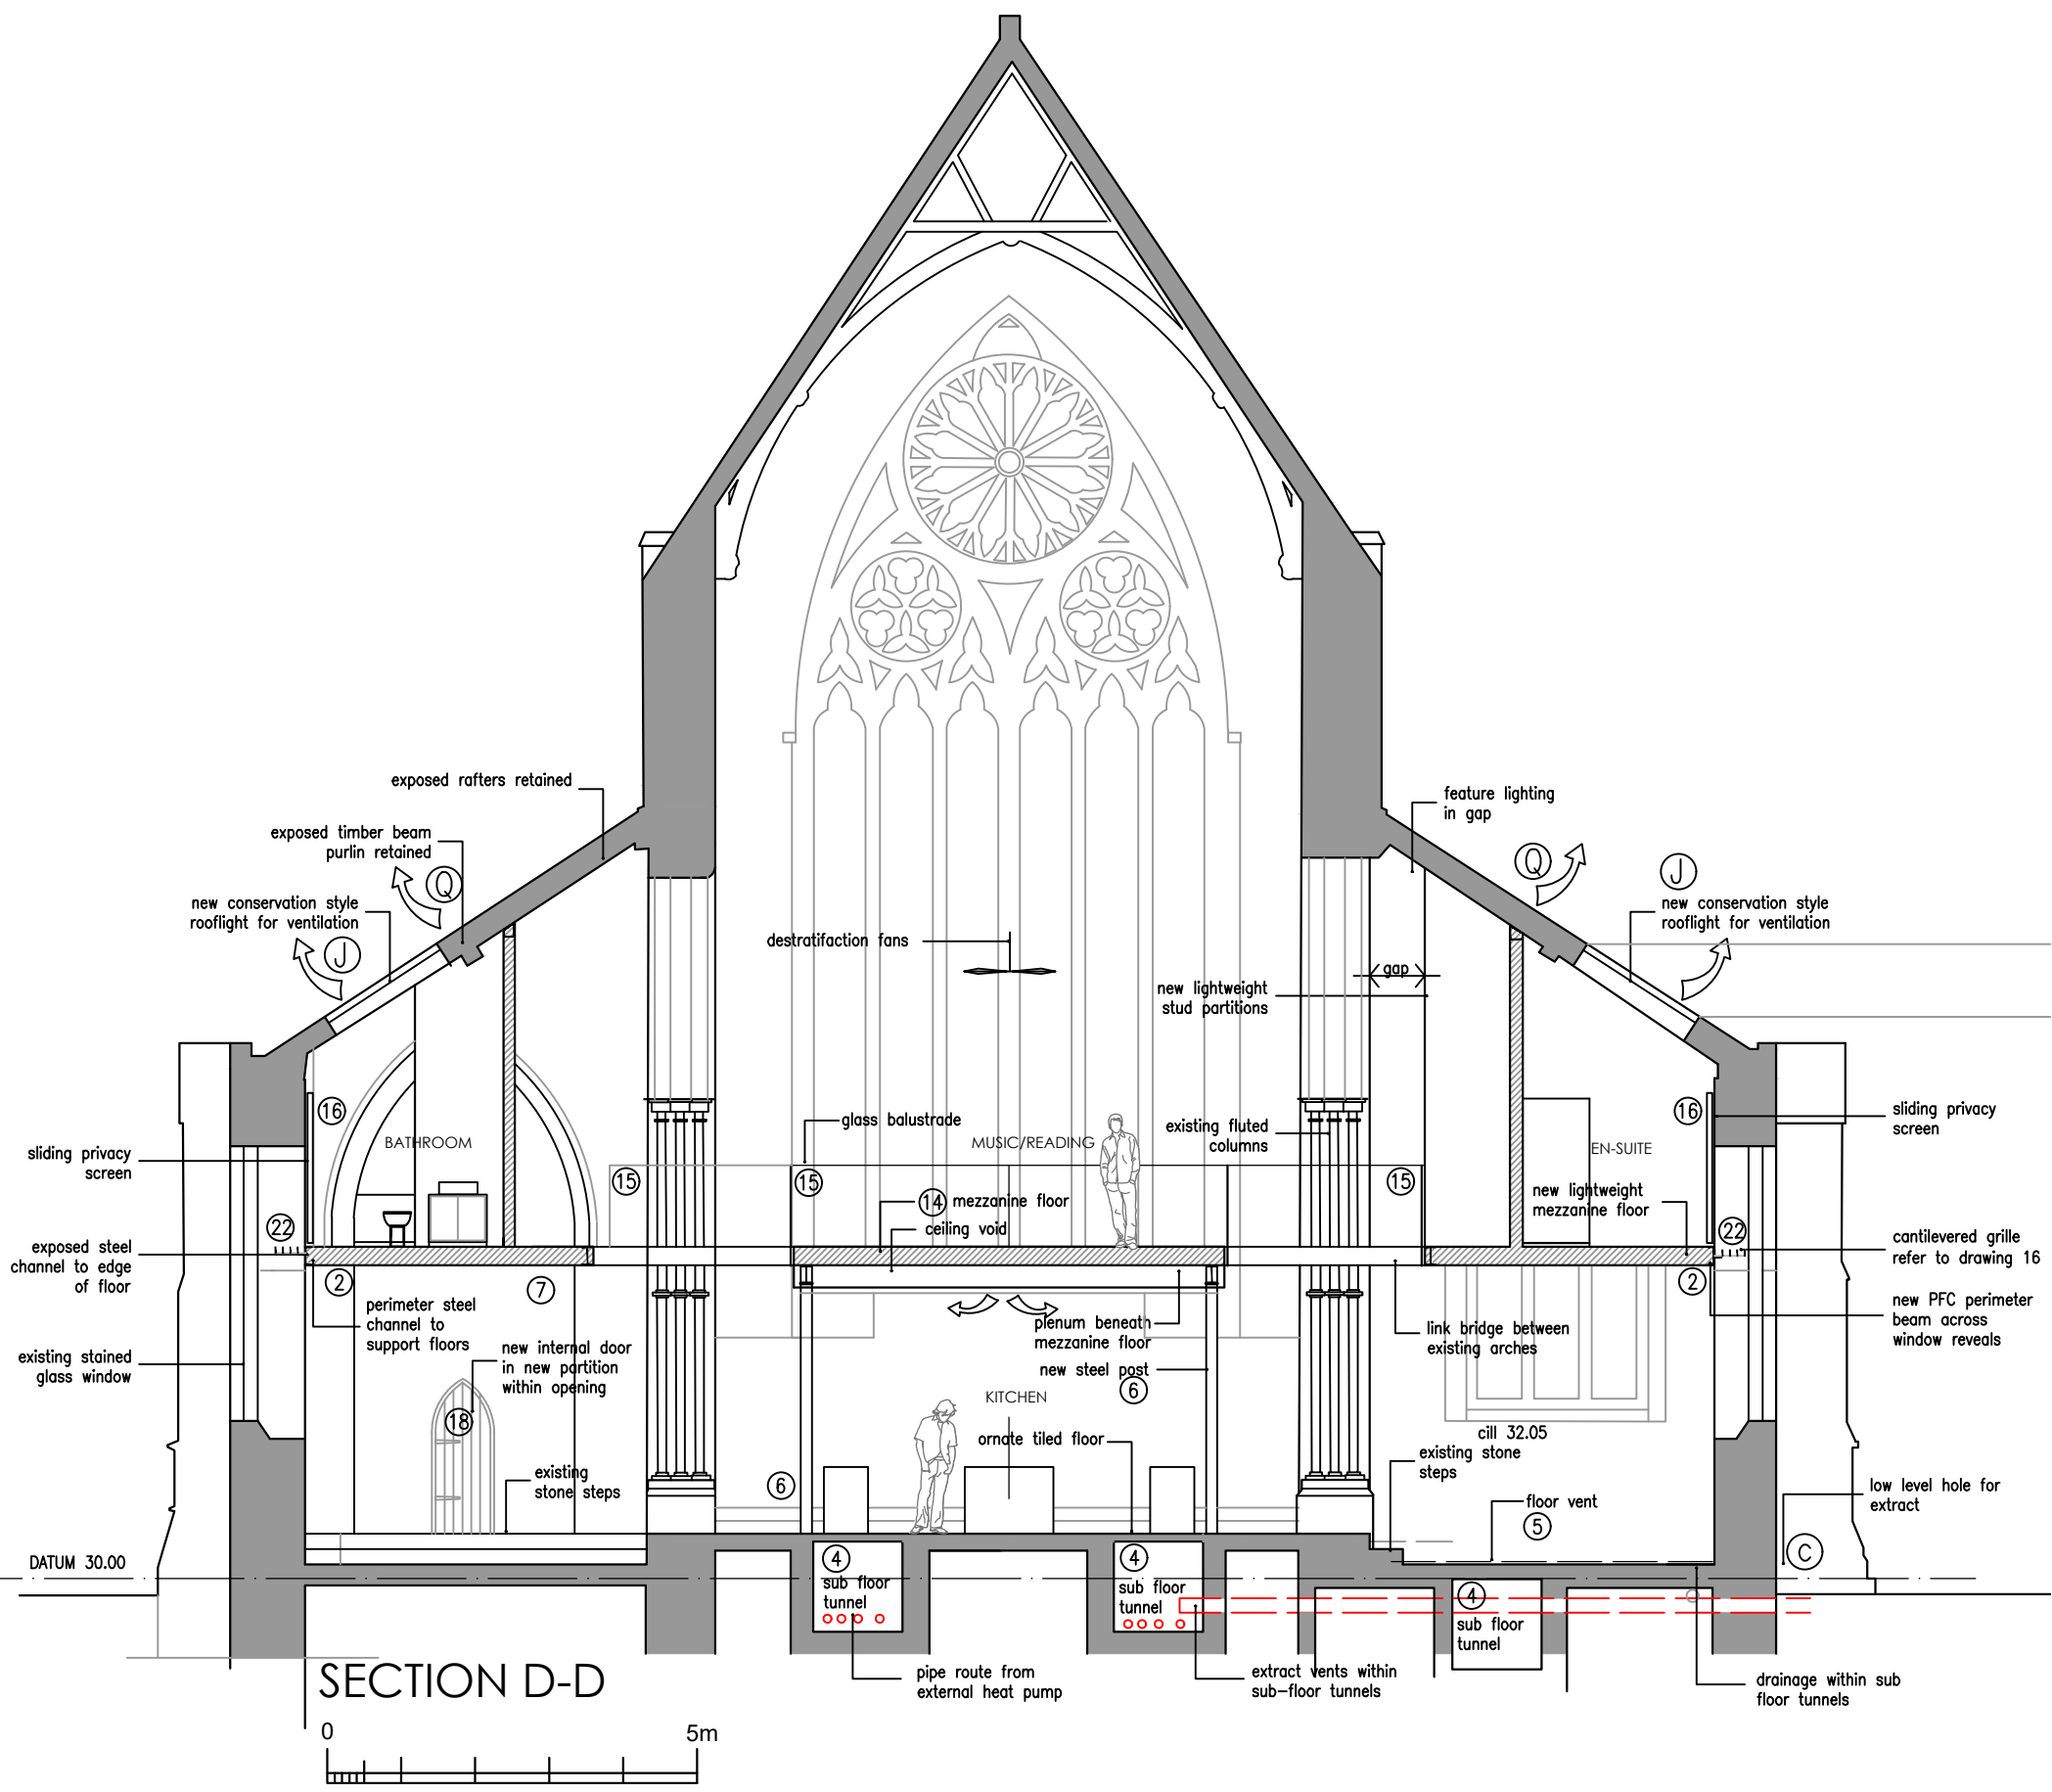

A SERVICES CO-ORDINATION		18.06.25
revisions		
proposed section d-d st marys chapel hulme		
date: december 2022	scale 1:100 @a3	
status: preliminary	dwg. d433/D13 rev A	
DO NOT SCALE – IF DIMENSIONS ARE NOT GIVEN PLEASE ASK		