




SCALE 1:10



SCALE 1:20

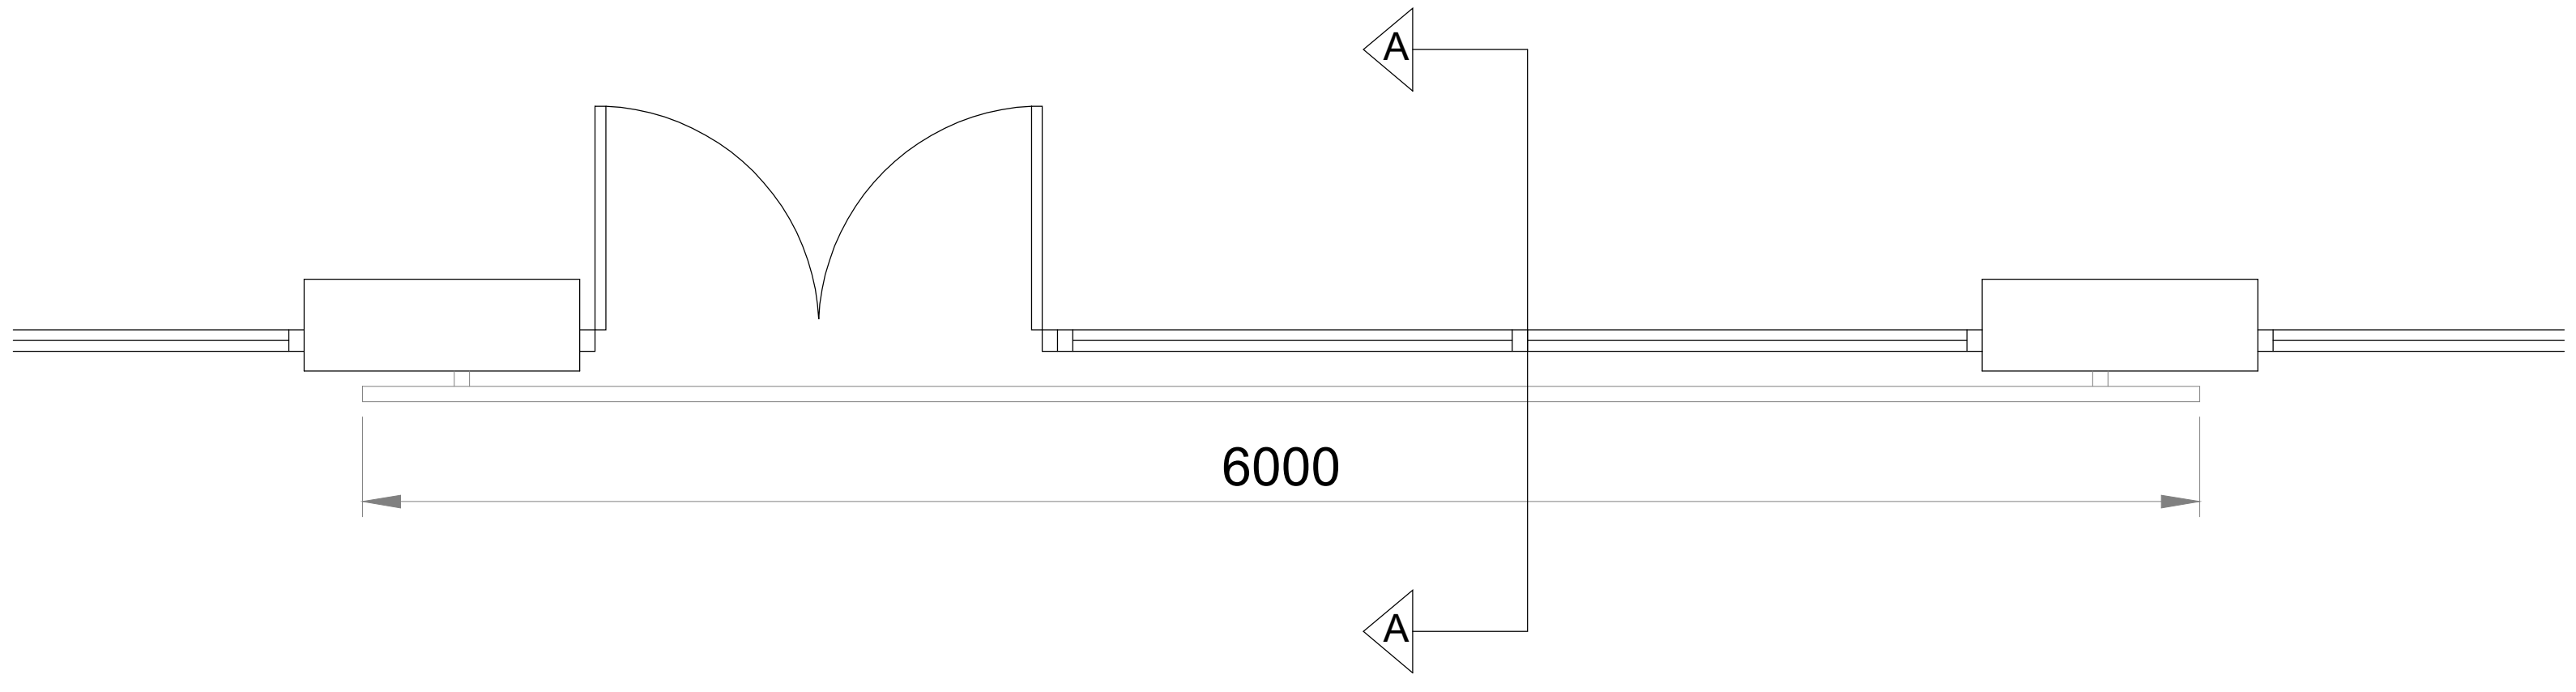


SIGNAGE PLAN FRONT 1:20

NEW SLIMLINE SIGN TO
CONSIST OF HIGH QUALITY
ACRYLIC IN INDIVIDUAL
LETTERS. SCREWED AND
BONDERD STUDS FIXED TO
THE EXISTING RAILS.
COLOUR: RAL1036 (PEARL
GOLD) 10mm DEPTH

NO CHANGES TO EXISTING
BRACKET/LIGHTING

EXISTING WINDOW FRAME

BRICKWORK REVEAL - EXISTING
BRACKET FIXED TO EACH SIDE OF OPENING

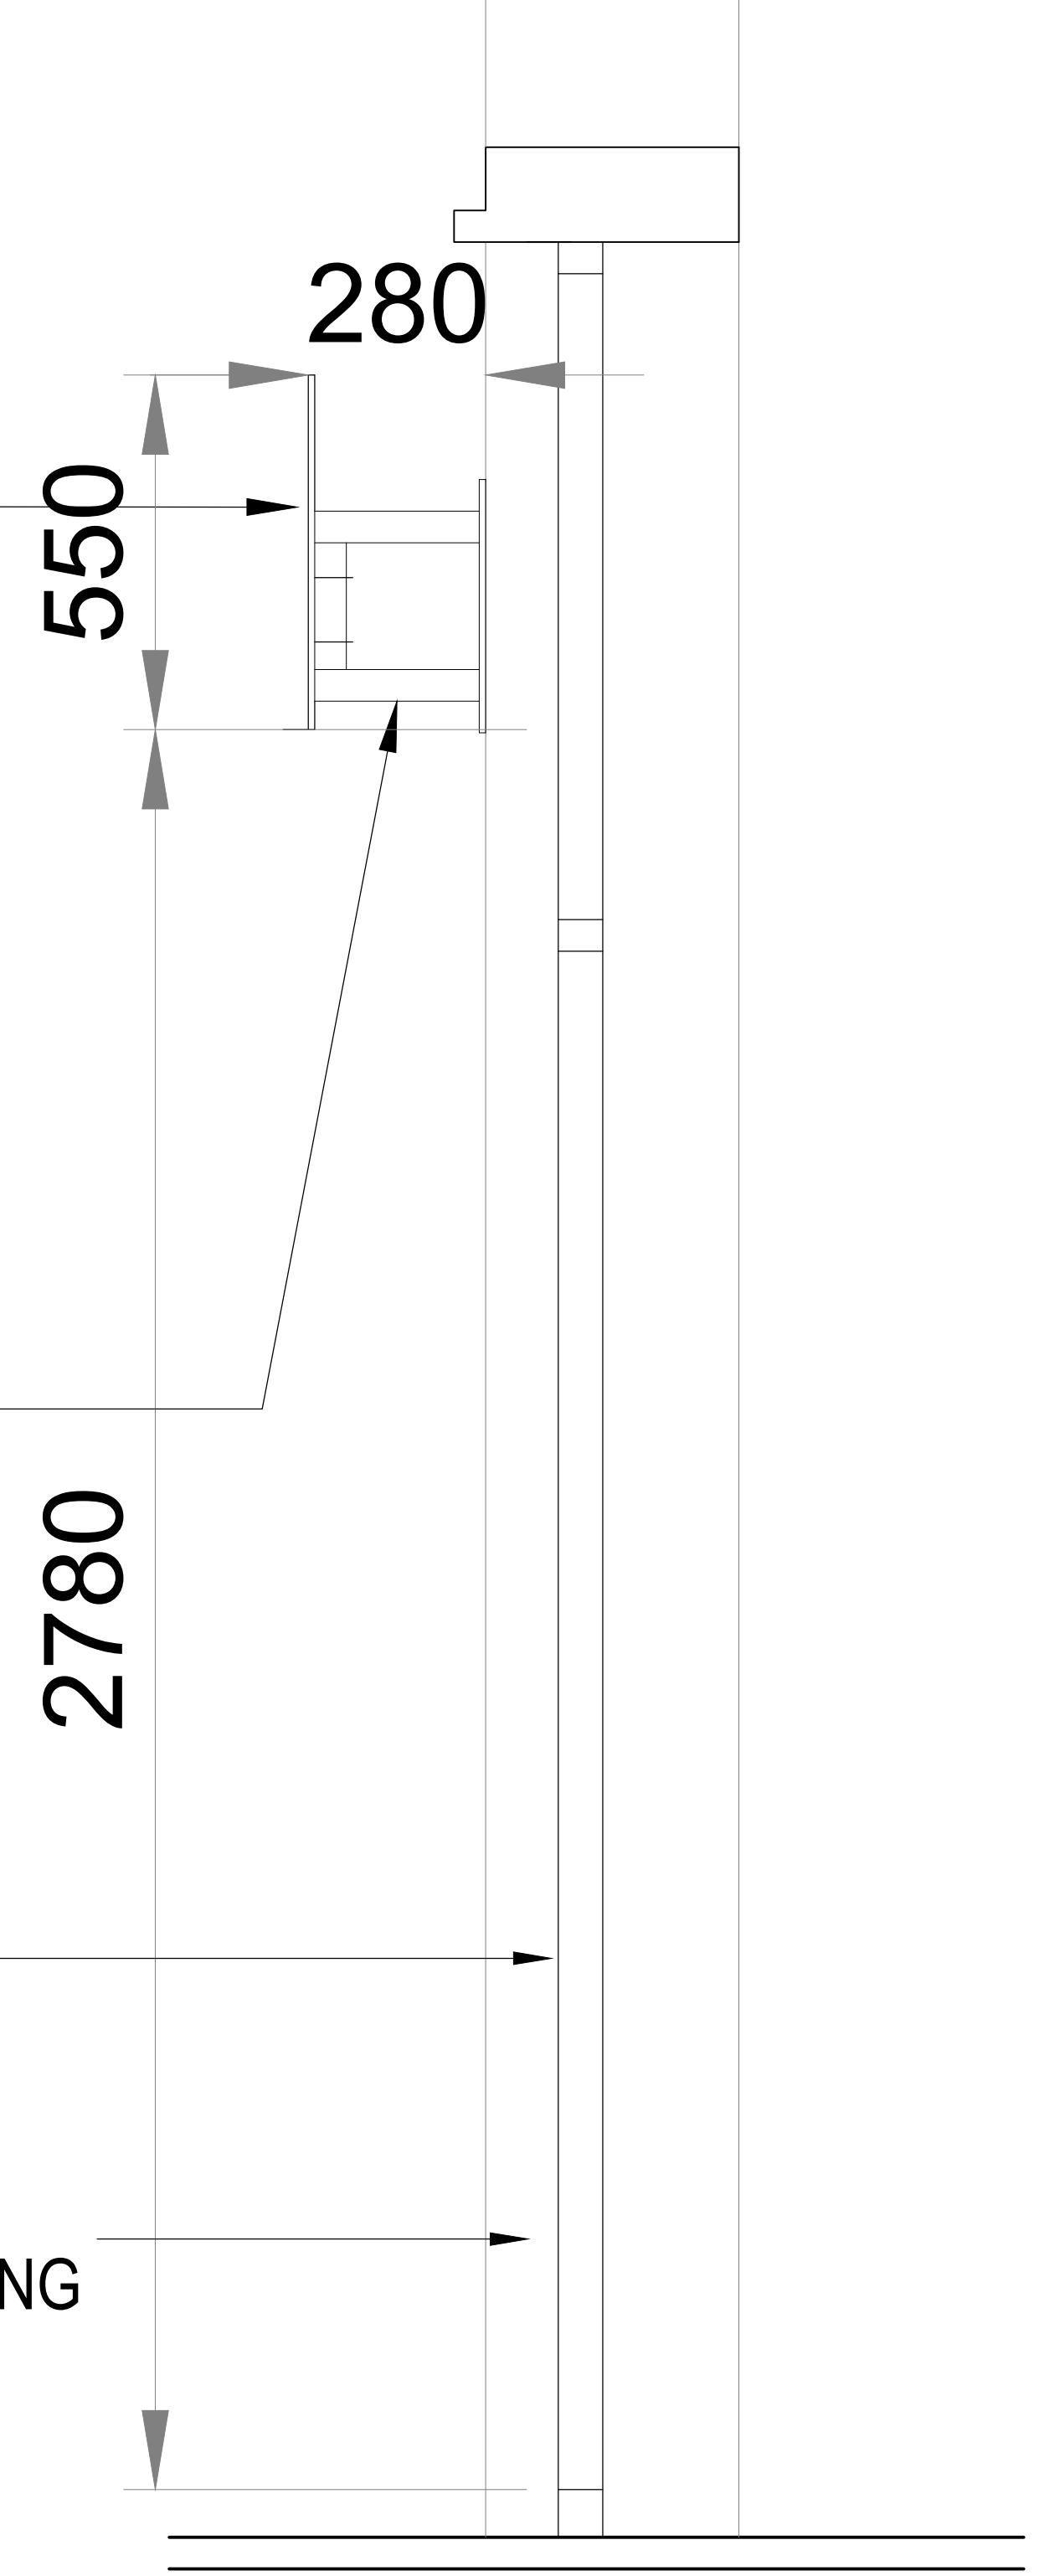

PROPOSED FRONT SIGN SECTION A-A 1:10

REV	REVISIONS FOR PLANNER	DATE
C	REVISIONS FOR PLANNER	22.04.25
B	ADDITIONAL INFO	04.03.25
A	FIRST ISSUE	21.02.25

PROJECT
PROPOSED SIGNAGE
ALTERATIONS
11 WESTMINSTER HOUSE
PORTLAND STREET
MANCHESTER
M1 3HU

CLIENT
MR SAM MAUGHAM

DRAWING TITLE
PROPOSED SECTION

DATE 21.02.25
SCALE 1:10& 1:20 (A1)

DRG No.	REVISION
03	C