


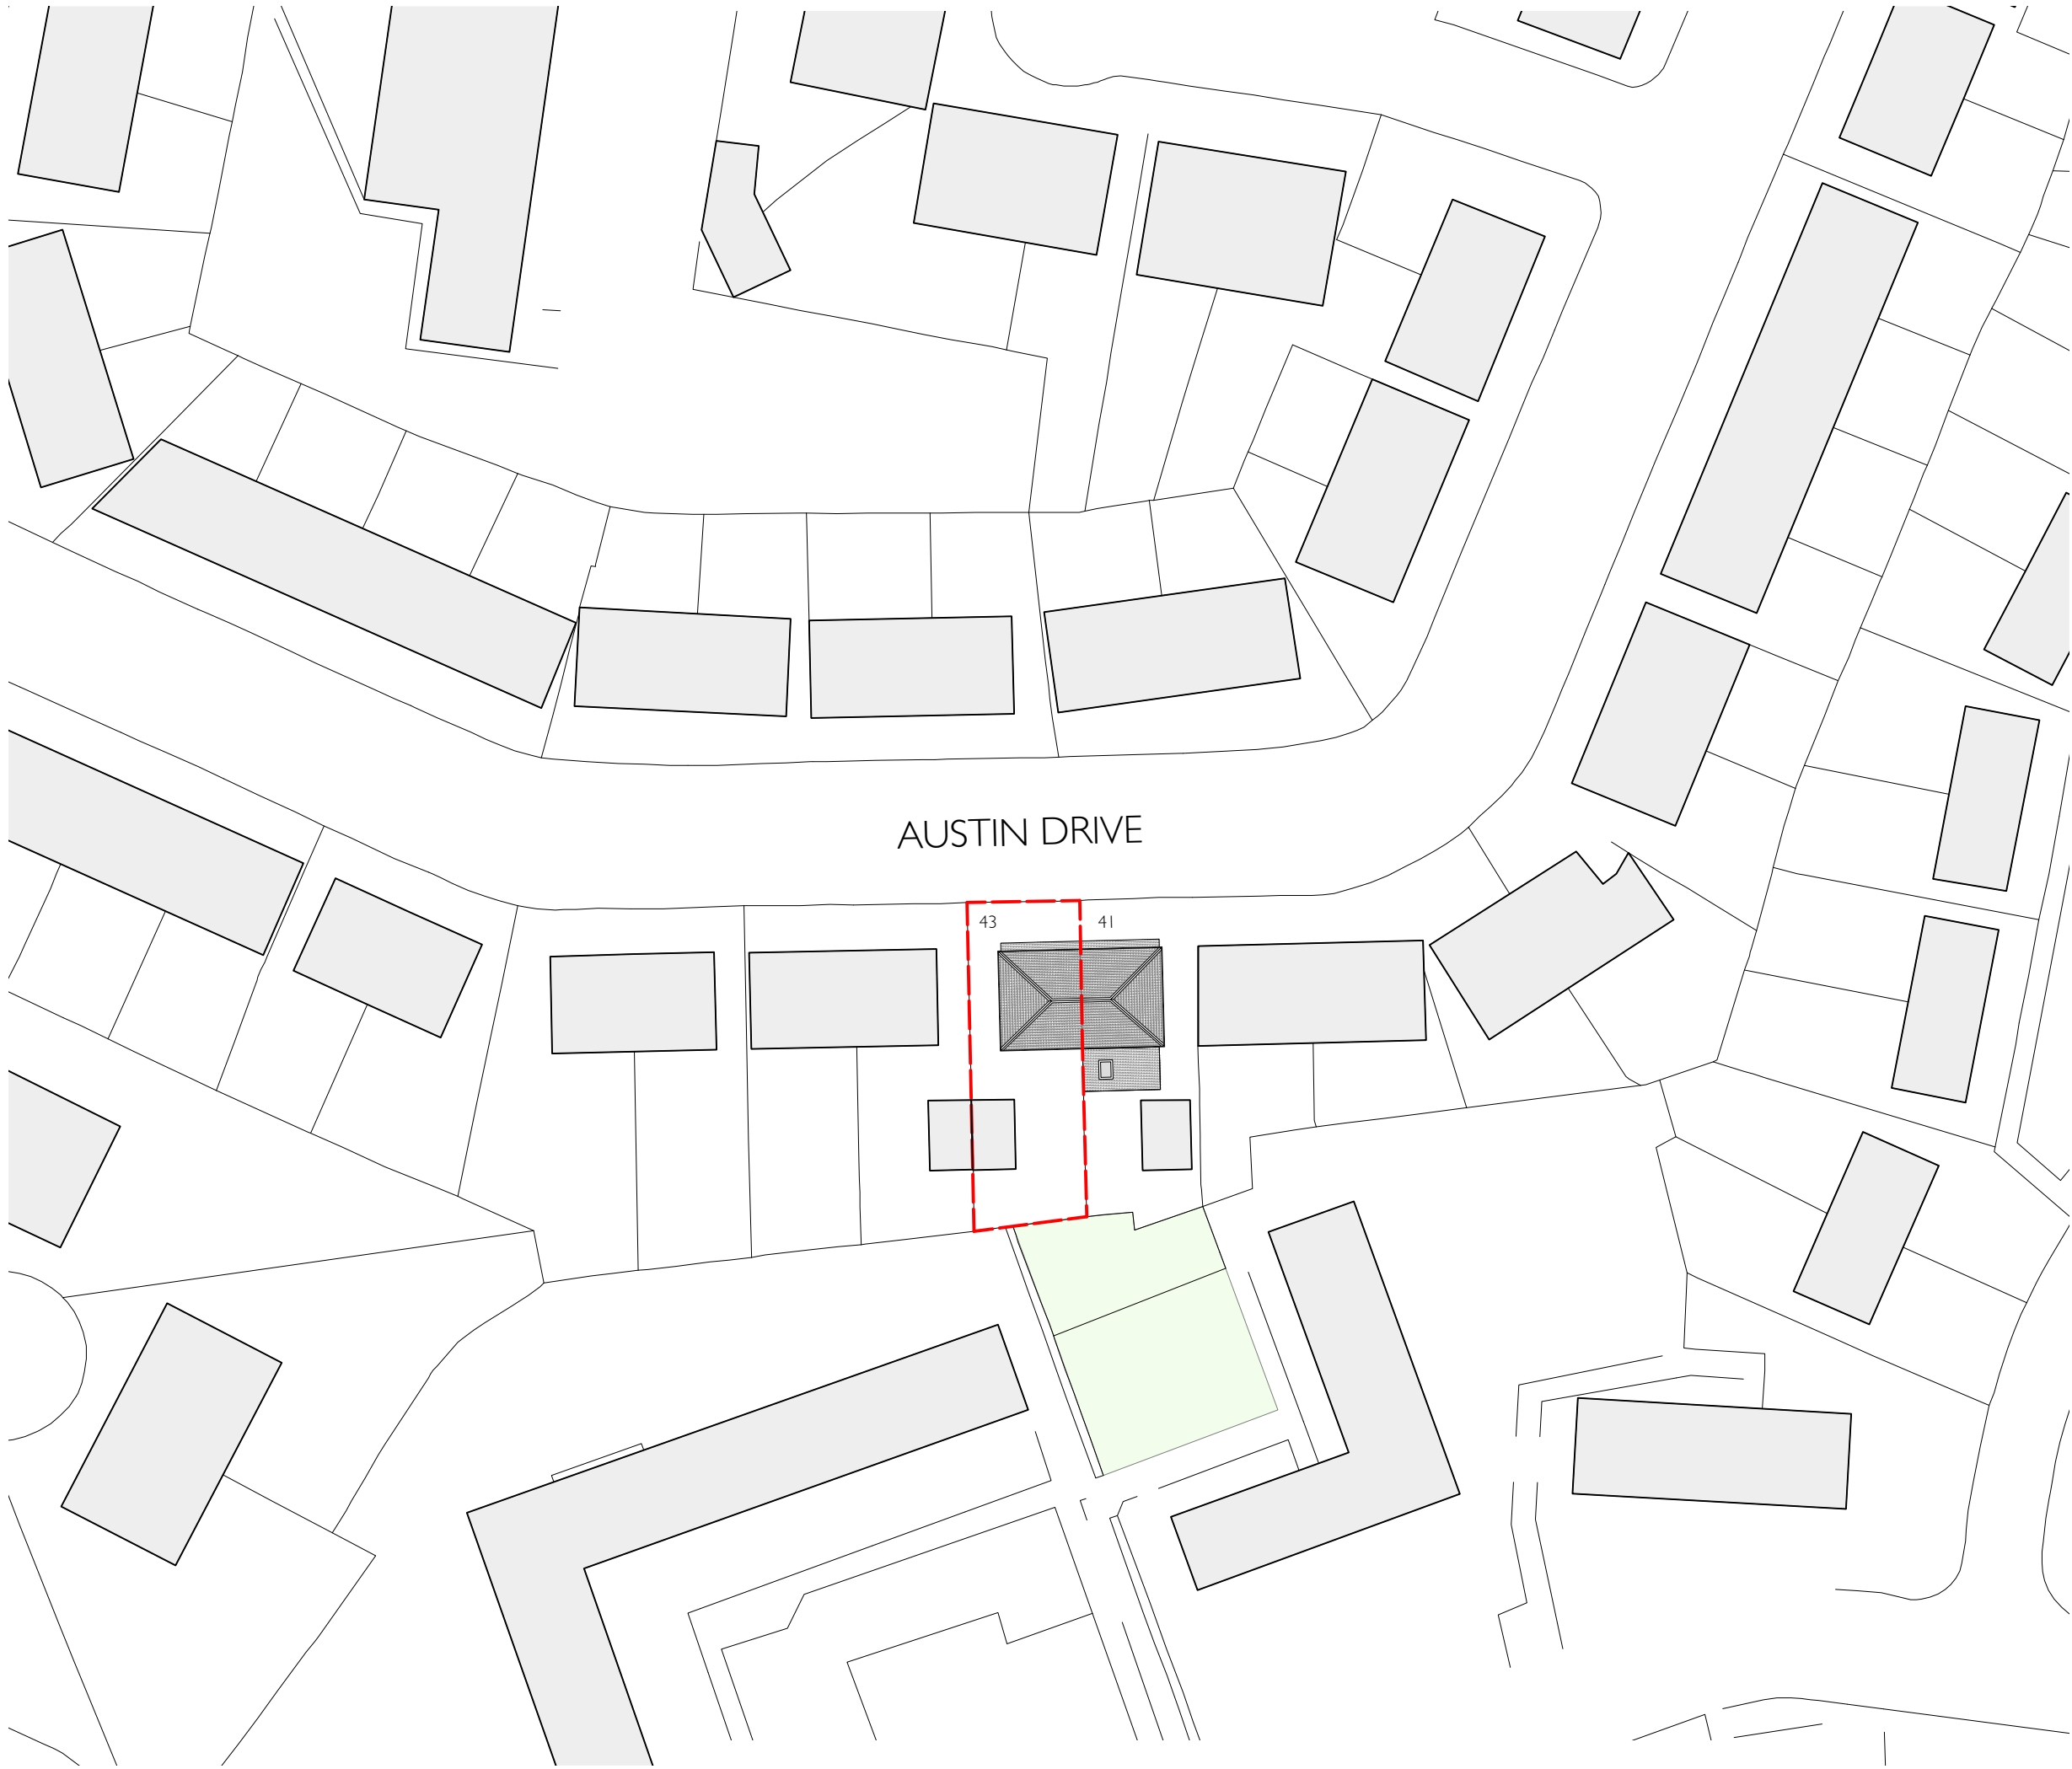

002.01 - Existing Site Plan

KEY:

— Site ownership boundary

0 5 10 15 20 25m

1:500

N

NOTES:

All dimensions in millimetres unless otherwise stated.

Drawn for planning purposes only. Not to be used for construction.

All dimensions and conditions are to be checked on site prior to preparing drawings or commencing any work.

P.002	A
STATUS : PLANNING	
43 AUSTIN DRIVE	
EXISTING SITE PLAN	AH JUN '25 1:500 @ A3