




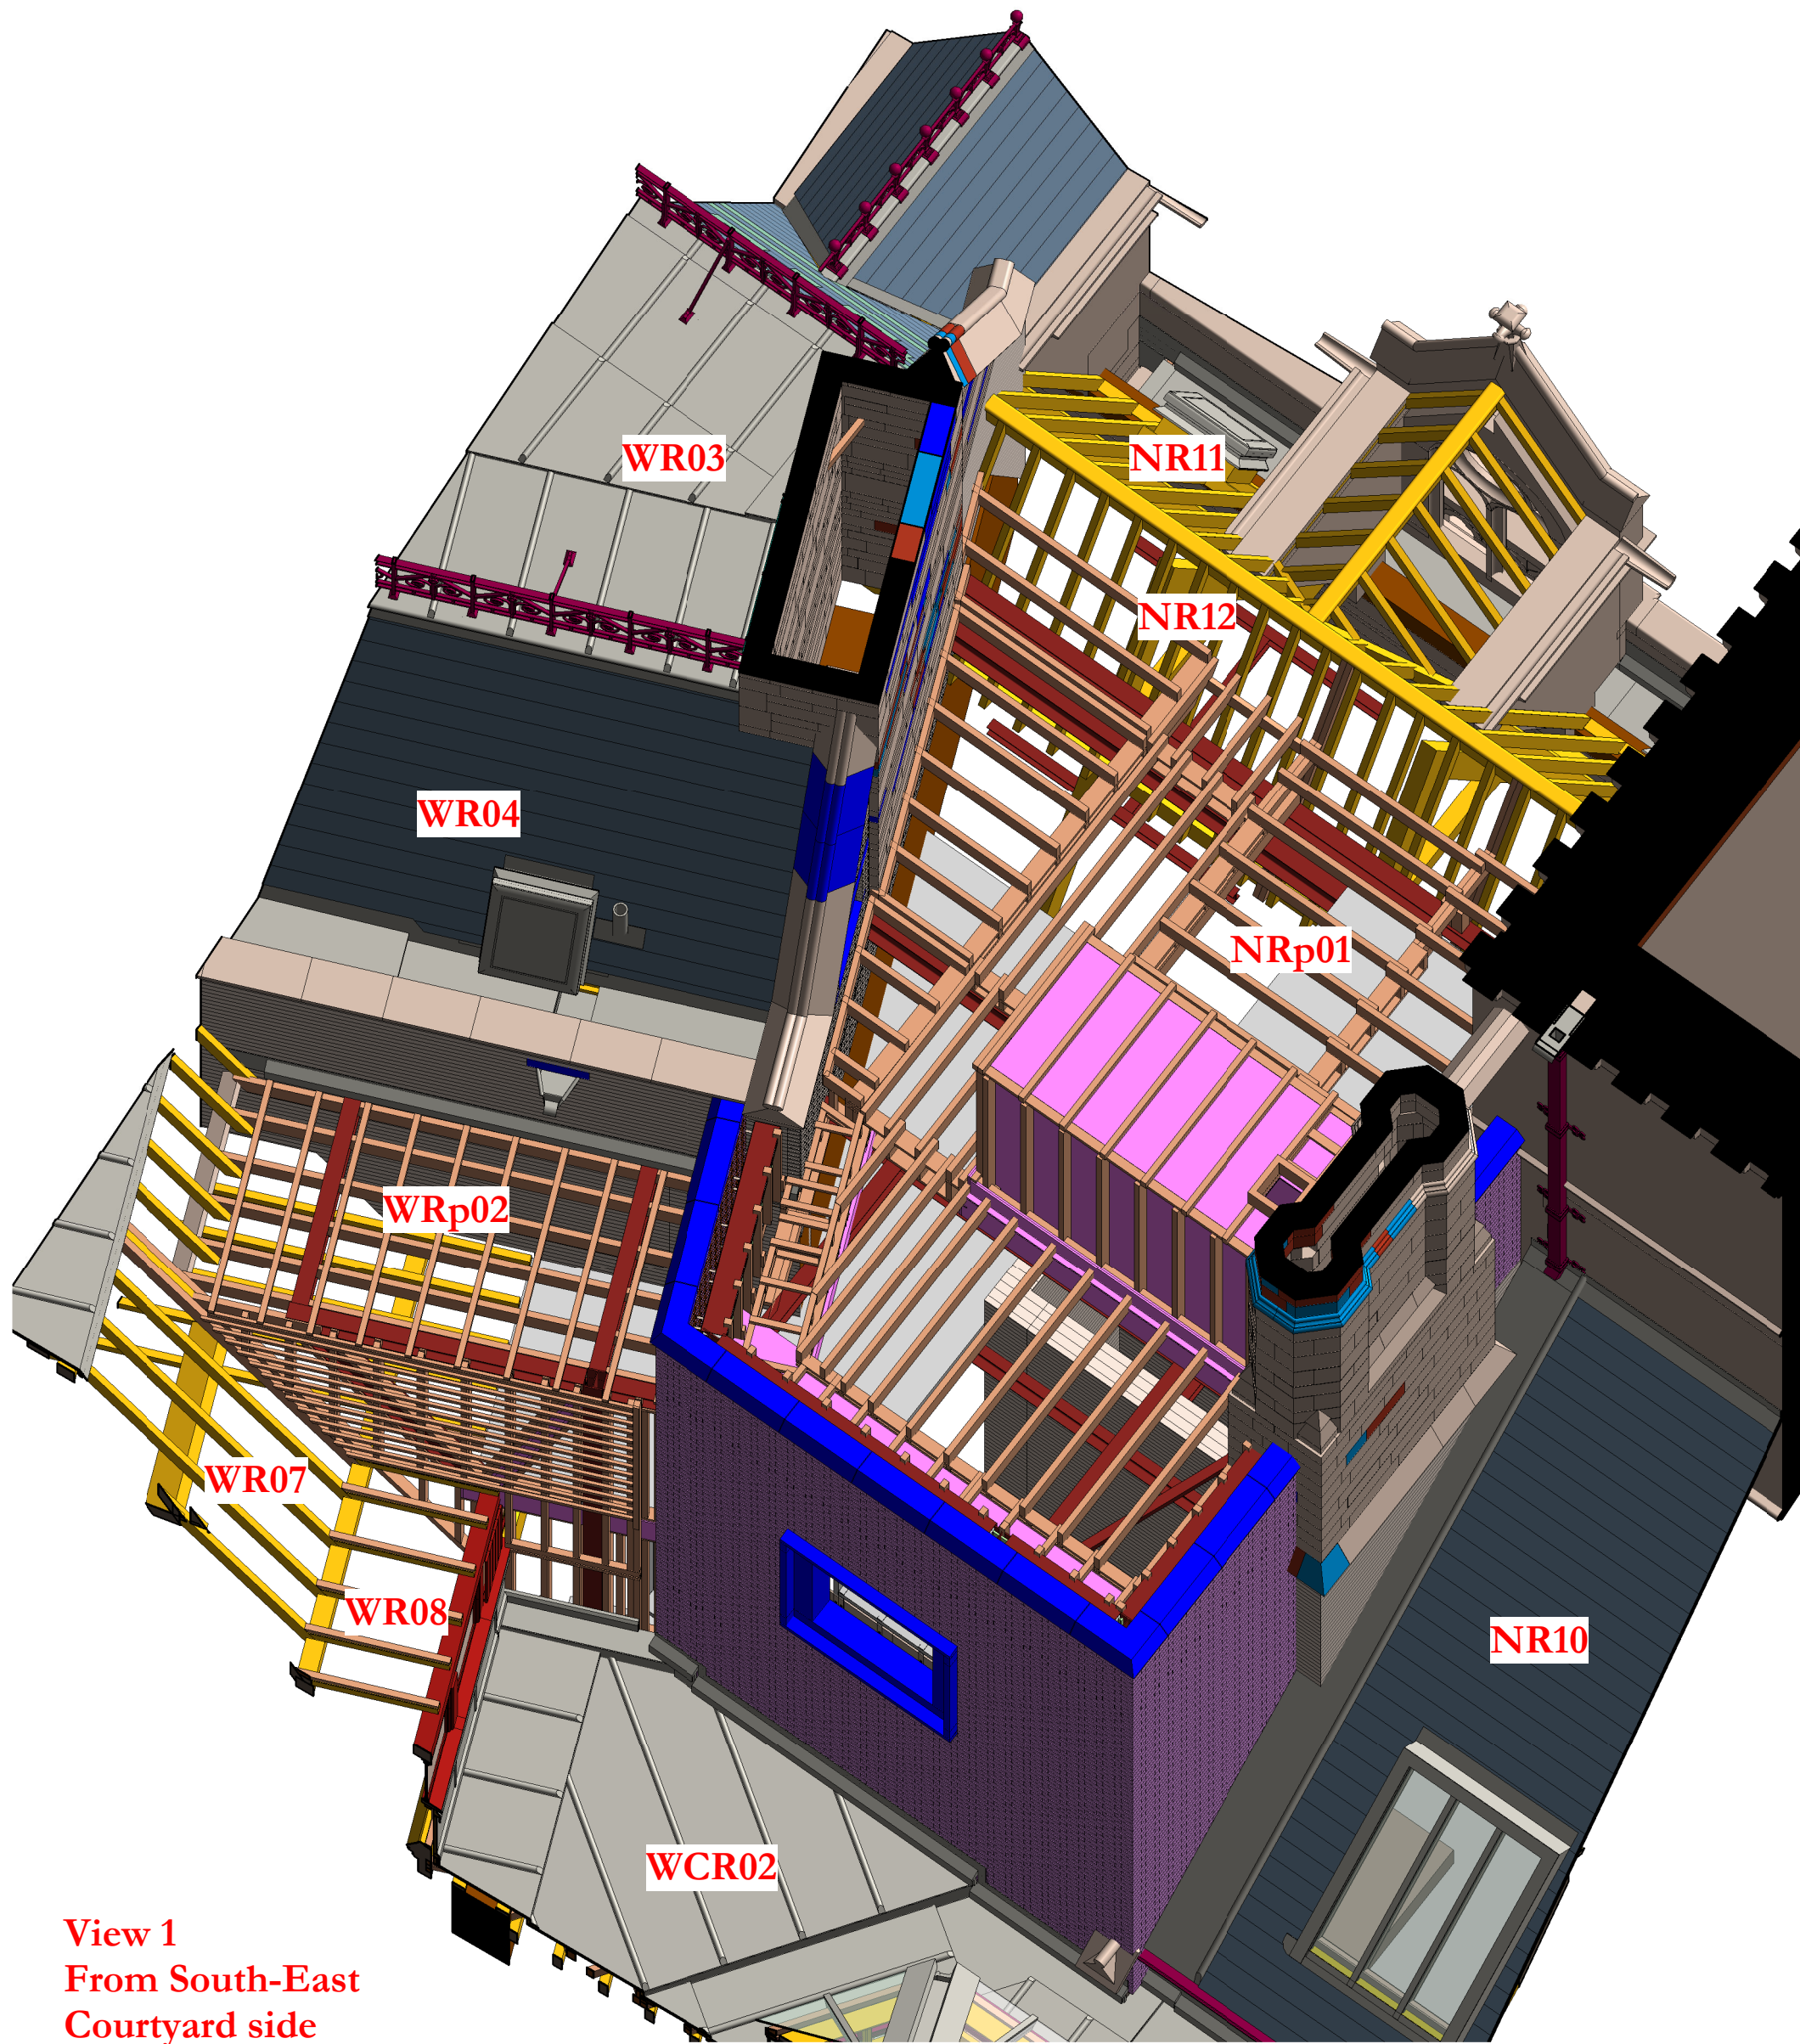


View 1
From South-East
Courtyard side

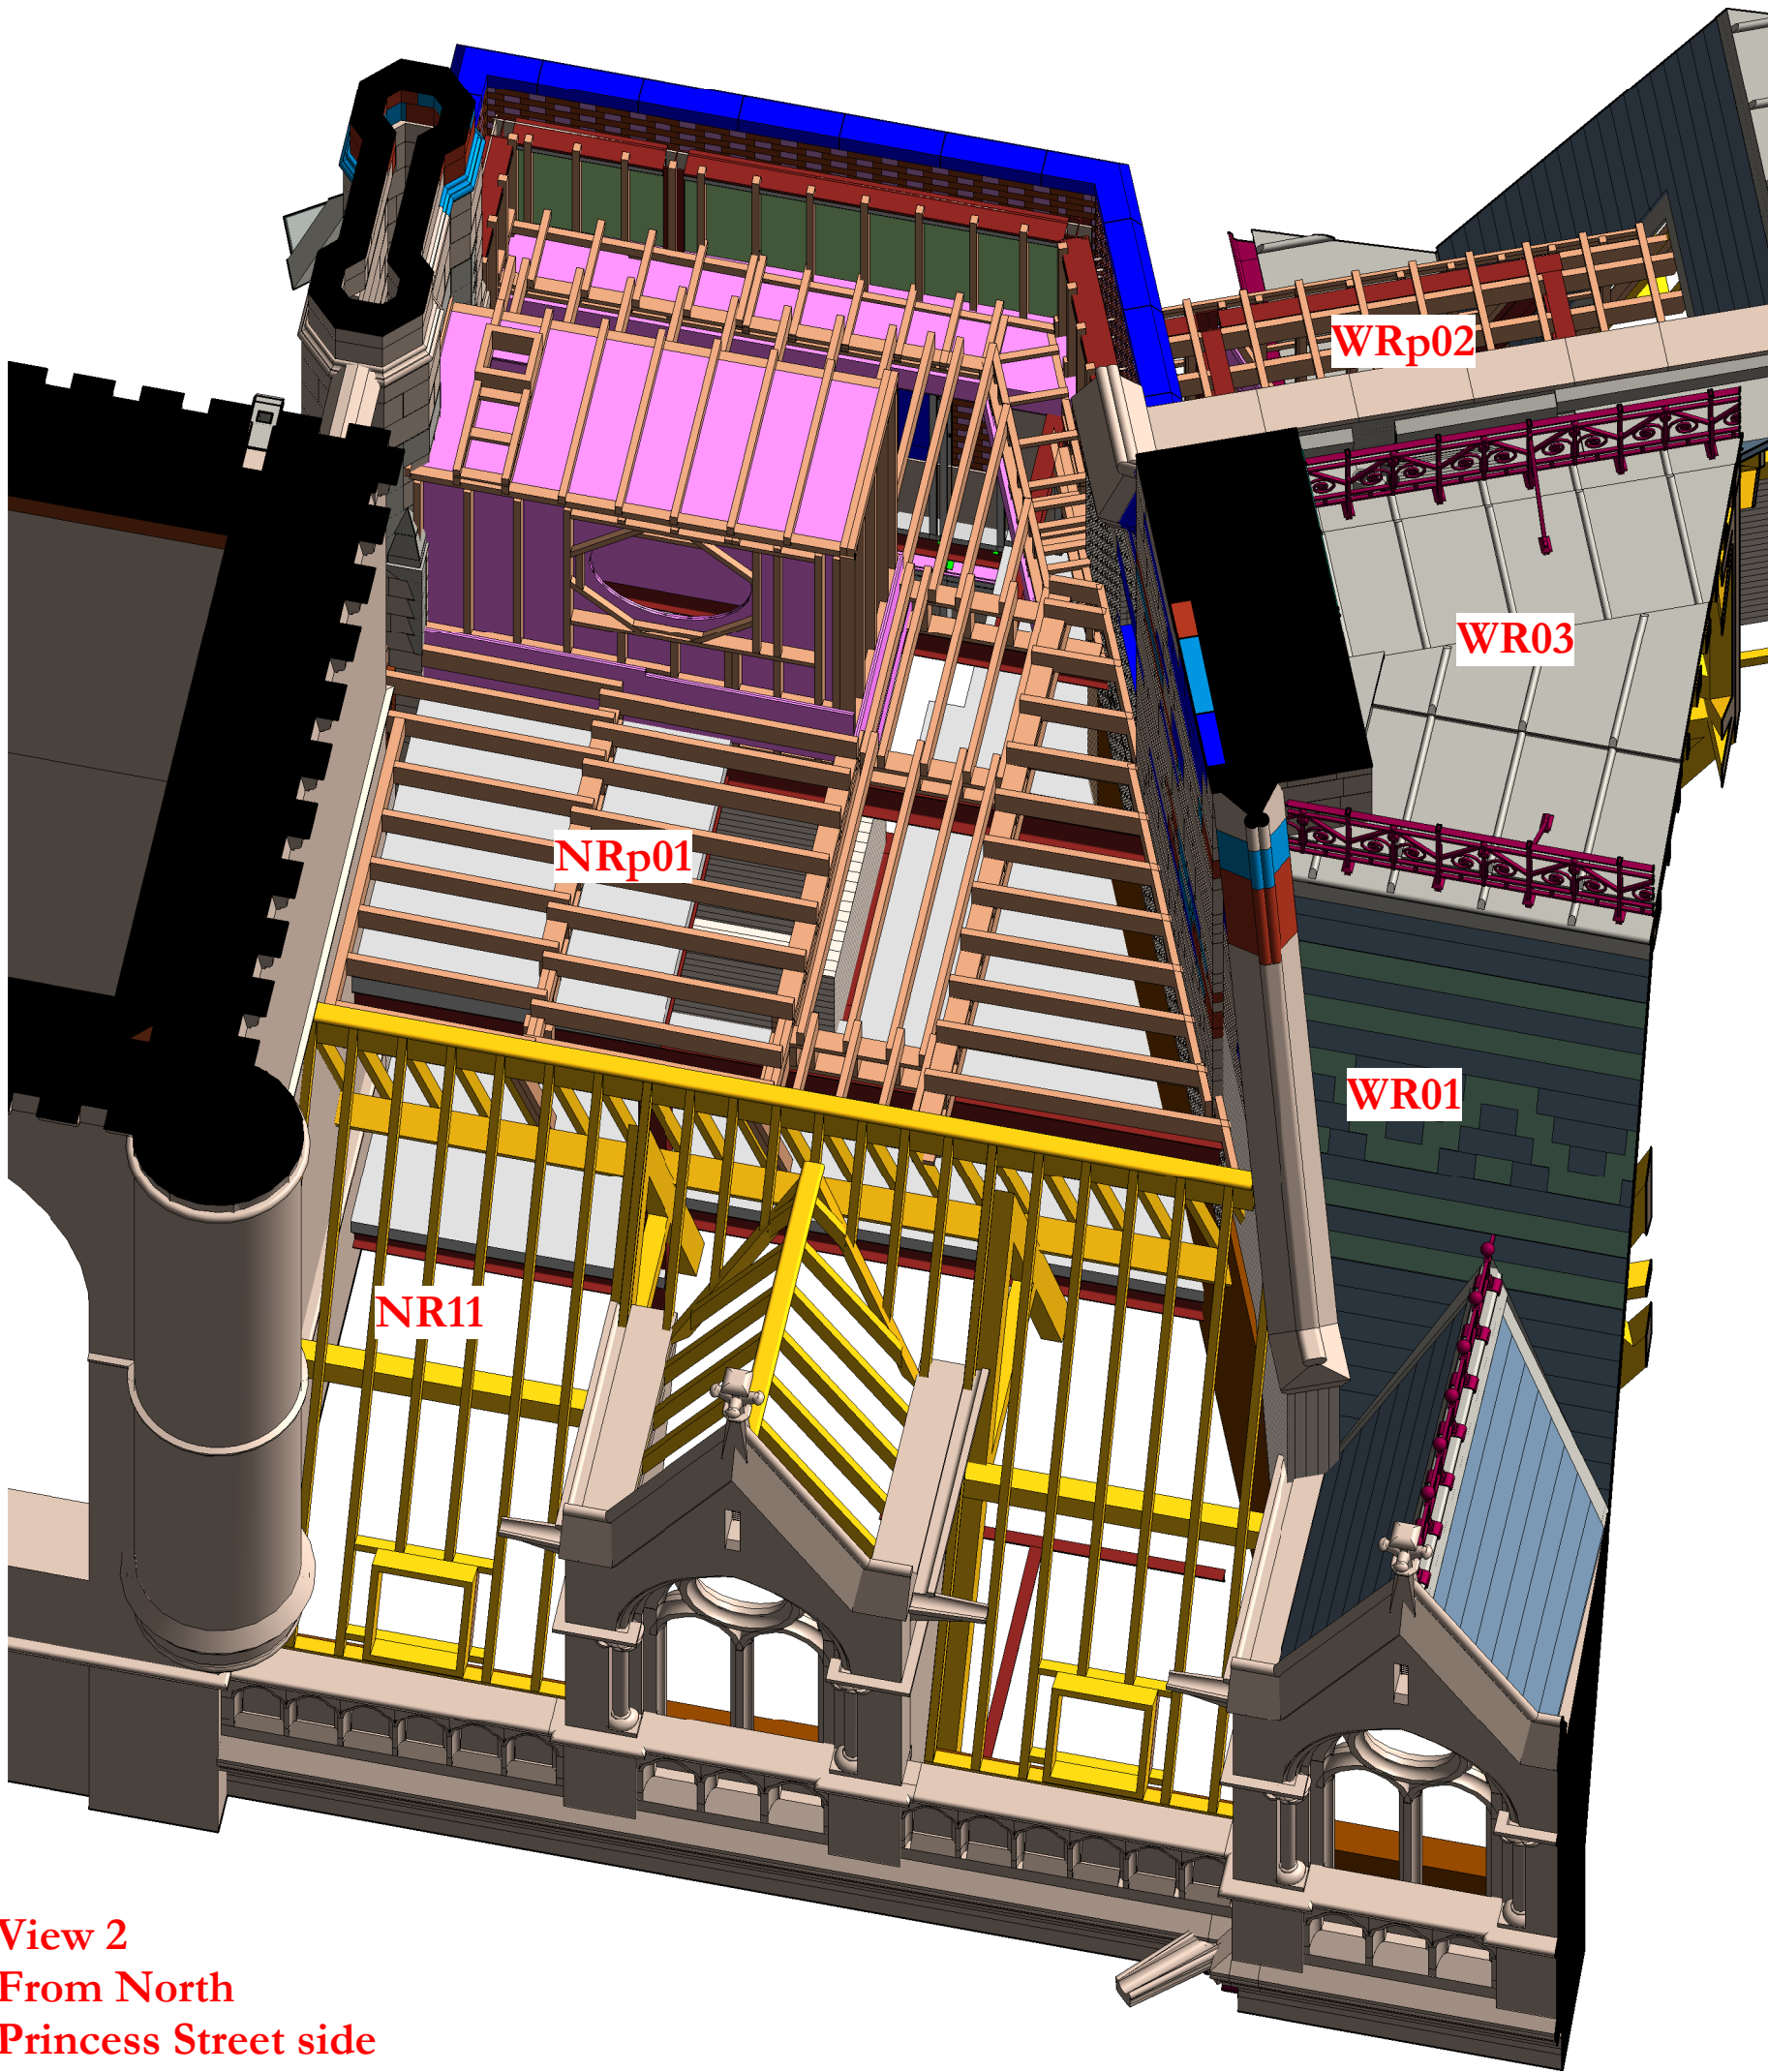


View 2
From North
Princess Street side

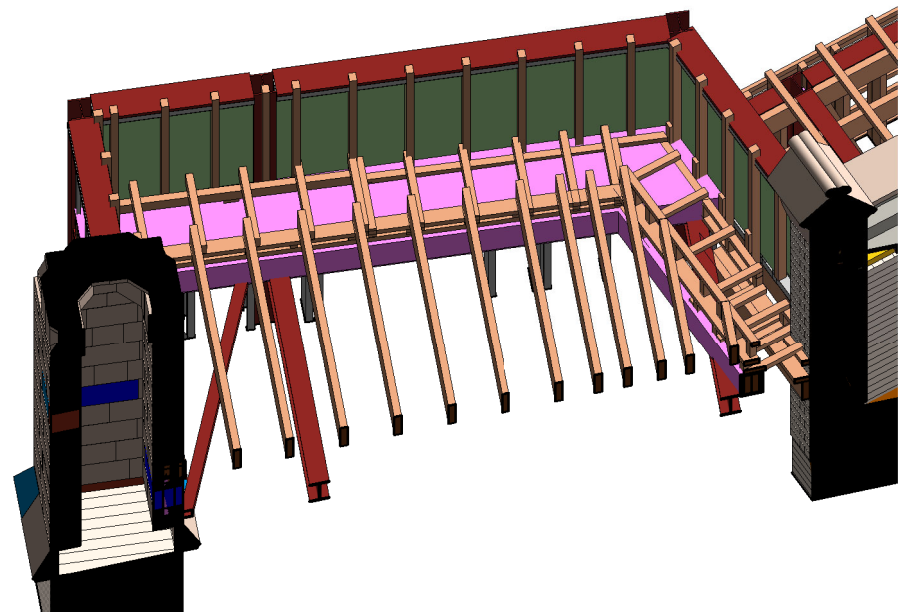

View 4
Gutter from north side


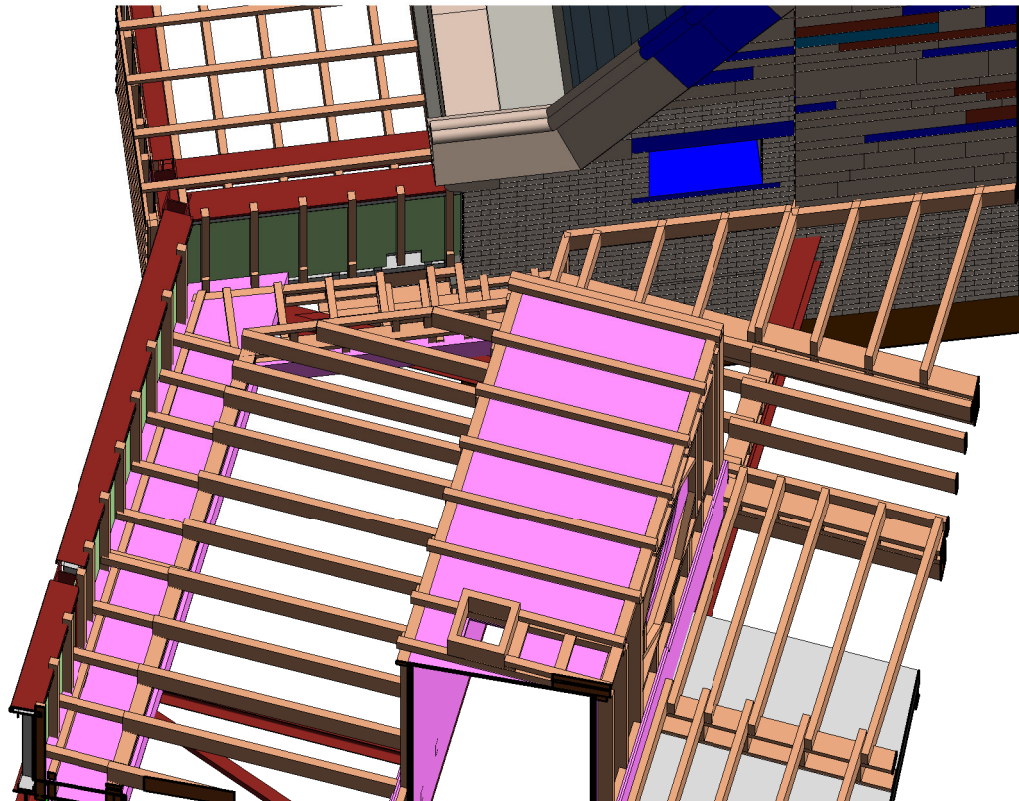


View 3
Gutter from east to west

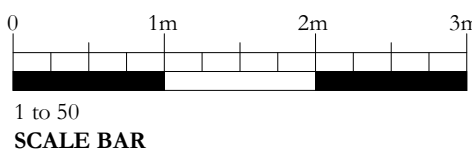


Scale Bars to be used as guidance only - refer to sheet size below									
1:100 mm	1000	2000	3000	4000	5000	6000	7000	8000	9000
1:200 mm	1000	2000	3000	4000	5000	6000	7000	8000	9000
1:500 M	10	20	30	40	50	60	70	80	90
1:1250 M	10	20	30	40	50	60	70	80	90


Notes:
Drawings are based on survey data and may not accurately represent what is physically present.
Do not scale from this drawing. All dimensions are to be verified on site before proceeding with the work.
All dimensions are in millimeters unless noted otherwise.
Purcell shall be notified in writing of any discrepancies.

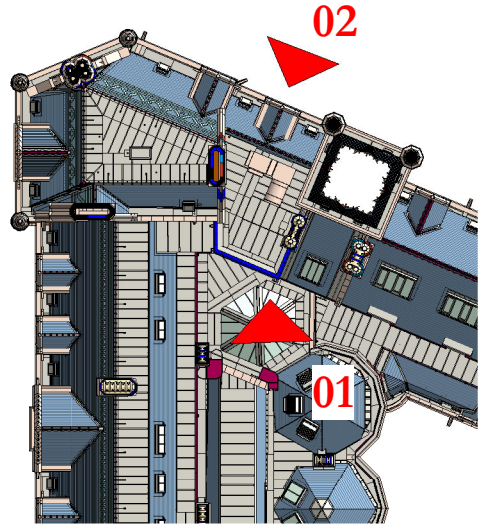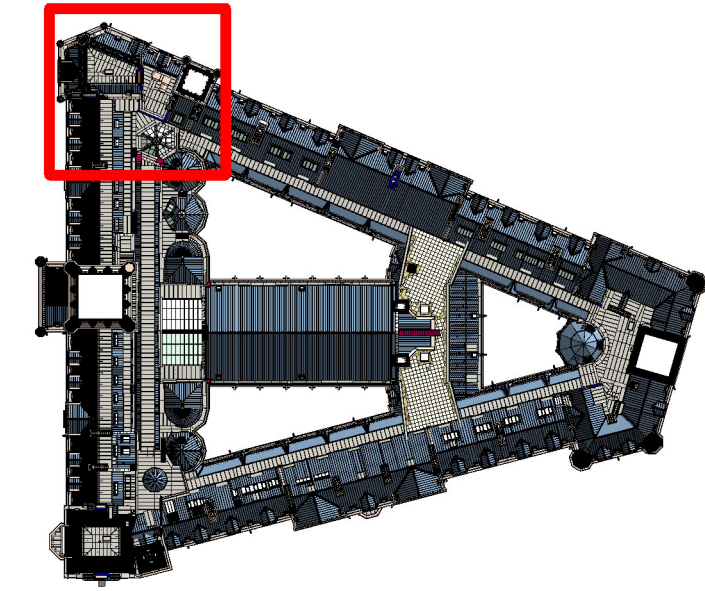

KEY

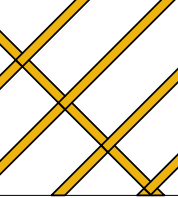

Existing softwood
joists, rafters and
framing

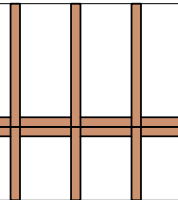

Proposed
softwood joists,
rafters and framing

Revision 03: Timber beams supporting gutter and joists amended and gutter setting-out amended. Additional views of gutter added to sheet

Revision 02: Timber fixing note added

Revision 01: Structure of roof NRp01 amended. Status changed to S4 Construction

03	19/11/2024	GR	JRC	See note in revision cloud
02	28/03/2024	GR	JRC	See note in revision cloud
01	03/11/2023	GR	JRC	See note in revision cloud
-	05/02/2021	GR	TK	First Issue

ISSUE DATE APPROVED DRAWN DESCRIPTION



Project Office, Town Hall, MANCHESTER M60 2L1
+44 (0) 7970 097 432
www.purcelluk.com

PROJECT STATUS RIBA Stage 5

CLIENT Manchester City Council

PROJECT Our Town Hall

DRAWING TITLE Roof NRp01 Proposed new timber roof structure 3d views

SIZE & SCALE A1:As indicated

DRAWING STATUS S4 - Construction

JOB NUMBER 236959

DRAWING NO. REV

OTH-PUR-TH-RF-DWG-A-4419 03

© PURCELL 2019. PURCELL ® IS THE TRADING NAME OF PURCELL ARCHITECTURE LTD.