


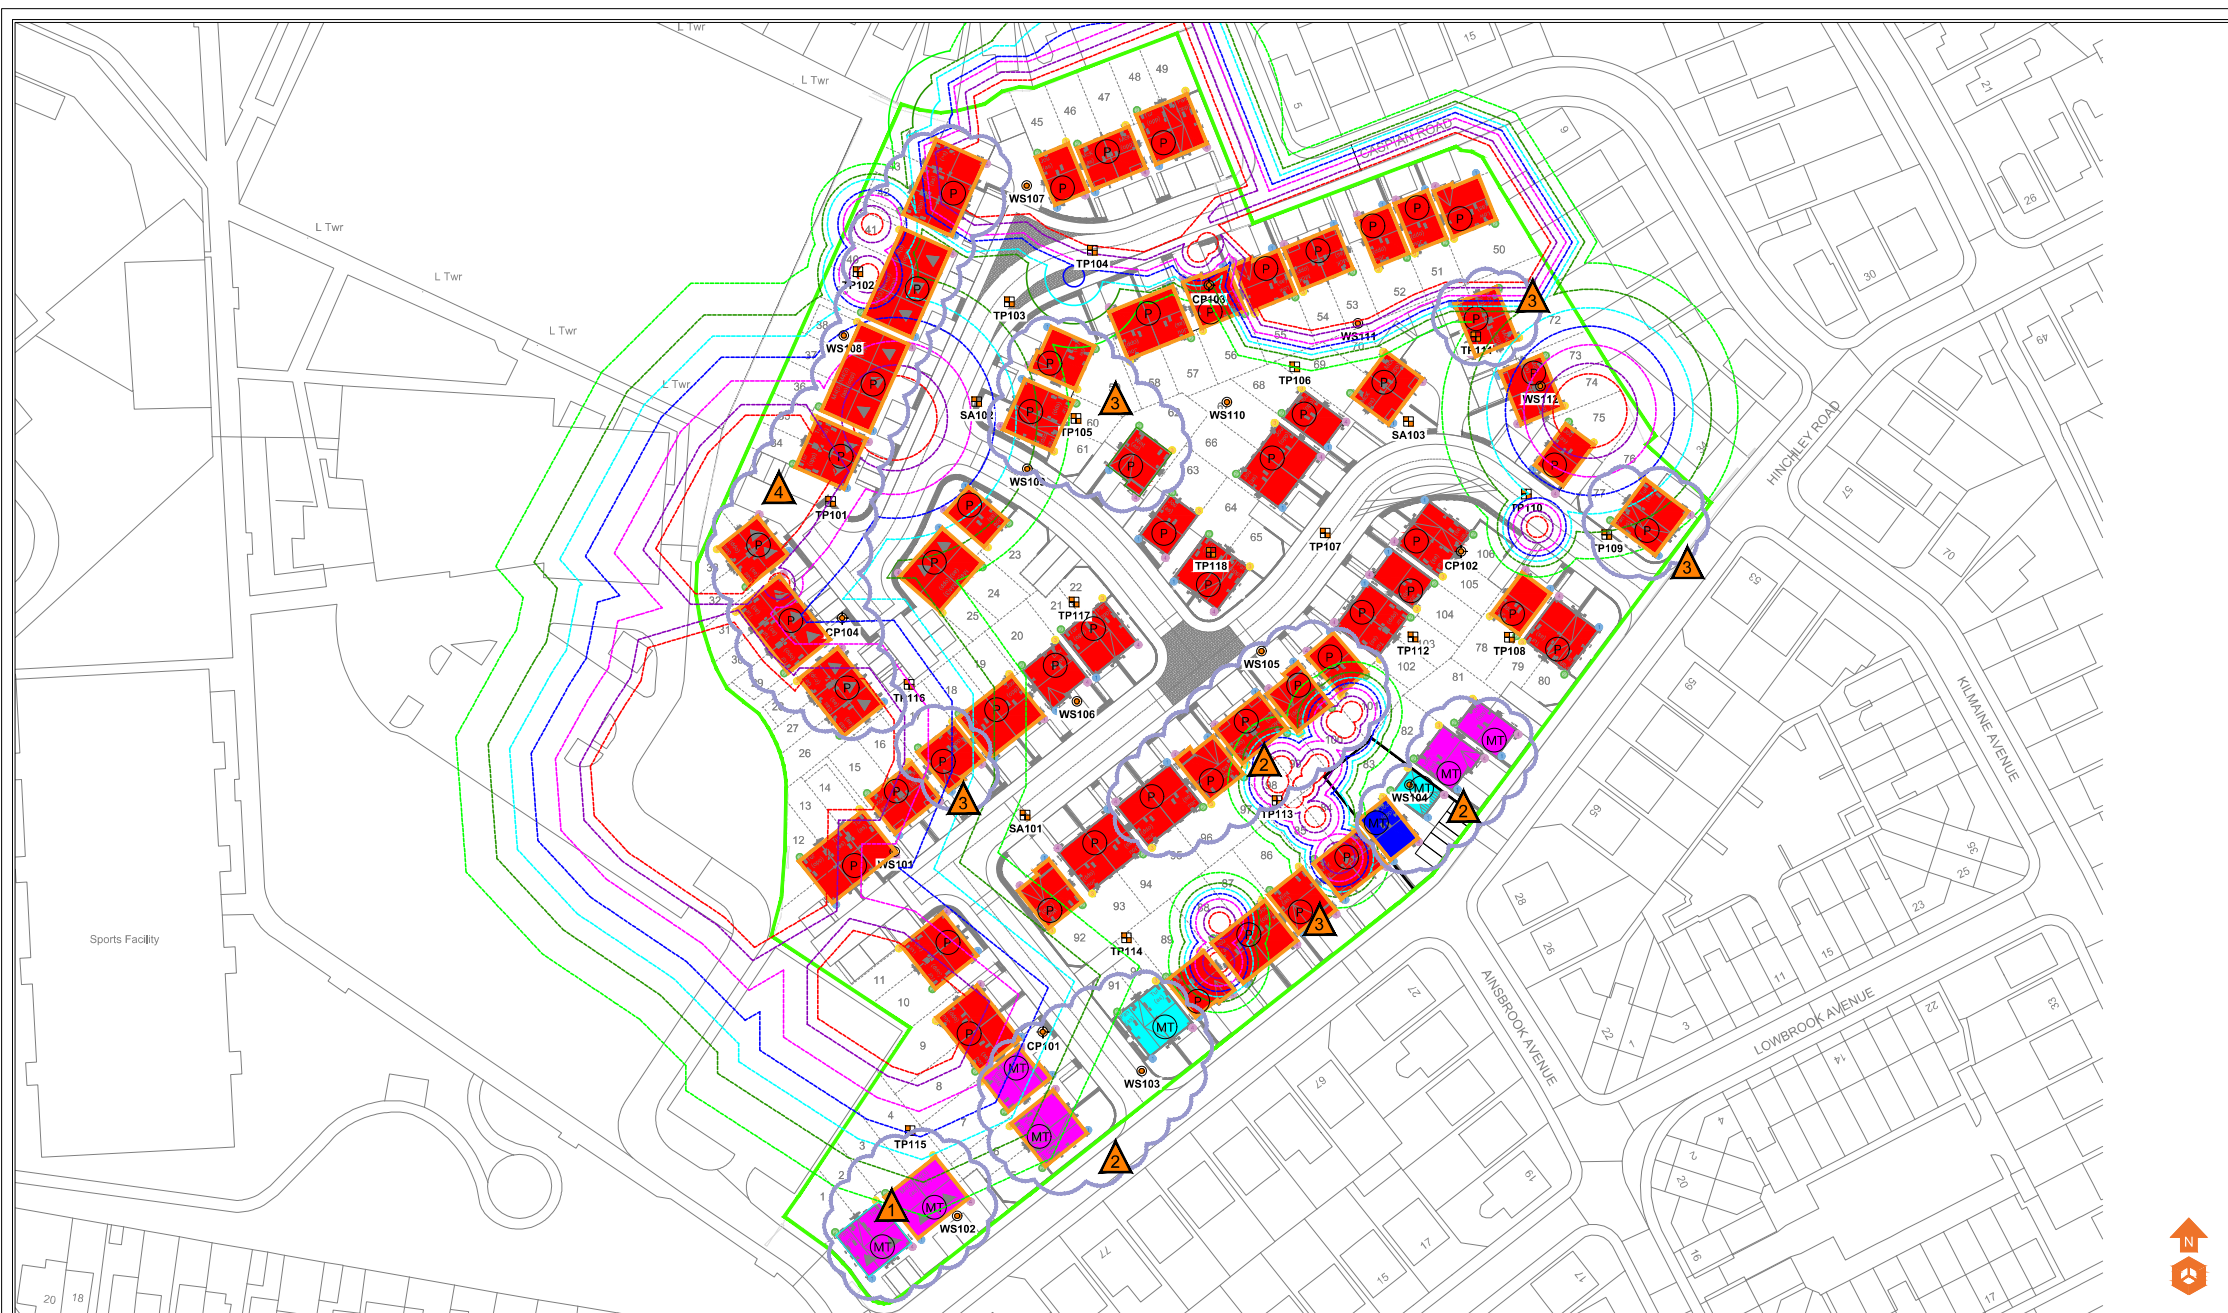

Anticipated Foundation Types		Depth to Target Founding Strata		Engineered Foundation Solutions		Tree Influence (Retained / Removed)	
TS	Traditional Strip Foundations	Footings 0.75 - 0.90m Deep	Footings 0.75 - 0.90m Deep	Pile	Pile	0.90 - 1.25m	0.90 - 1.25m
MT	Mass Trench Pile Foundations	Footings 0.90 - 1.25m Deep	Footings 0.90 - 1.25m Deep	Vibro	Vibro	1.25 - 1.50m	1.25 - 1.50m
V	Vibro Stone Ground Compaction	Footings 1.25 - 1.50m Deep	Footings 1.25 - 1.50m Deep	Raft	Raft	1.50 - 1.75m	1.50 - 1.75m
P	Piled Foundations	Footings 1.50 - 1.75m Deep	Footings 1.50 - 1.75m Deep	Heave Precautions	Heave Precautions	1.75 - 2.00m	1.75 - 2.00m
R	Reinforced Foundations	Footings 1.75 - 2.00m Deep	Footings 1.75 - 2.00m Deep	Structural Design Risk Management	Structural Design Risk Management	2.00 - 2.25m	2.00 - 2.25m
Colours on Plot Corners to be Used When Referring to Foundation Schedule		Footings 2.00 - 2.25m Deep	Footings 2.00 - 2.25m Deep	Foundation Solutions	Foundation Solutions	2.25 - 2.50m	2.25 - 2.50m
		Footings 2.25 - 2.50m Deep	Footings 2.25 - 2.50m Deep	Foundation Solutions	Foundation Solutions	> 2.50m	> 2.50m

Notes:					
It is understood that the client intends to remove all peat deposits during the enabling works, subject to all relevant approvals in place.					
P1	REV5	20.02.2025	CB	MD	MD
P1	REV4	18.02.2025	CB	MD	MD
Phase	Issue	Date	Drawn	Checked	PM

Client:		Job No:	
Miller Homes		17-994	
Job Title:		Date:	
Hinchley Road, Charlestown		20.02.2025	
		Drawing No:	
		024	
		Scale:	
		NTS @ A1	

Drawing Title:	
Foundation Zoning Plan	

Environmental Engineering Partnership Ltd
Taylor Road, Trafford Park
Urmston, Manchester, M41 7JQ
Tel: 0161 707 9612
E-mail: info@e3p.co.uk
Website: www.e3p.co.uk

The client must not amend any drawing, design or other intellectual property produced by E3P Ltd without permission in writing from E3P Ltd in advance of any amendments being made. In the event that such written permission is not obtained in advance of the amendments being made, E3P Ltd shall not be liable for any damage and/or losses occurring as a result of the amended drawing, design or intellectual property.