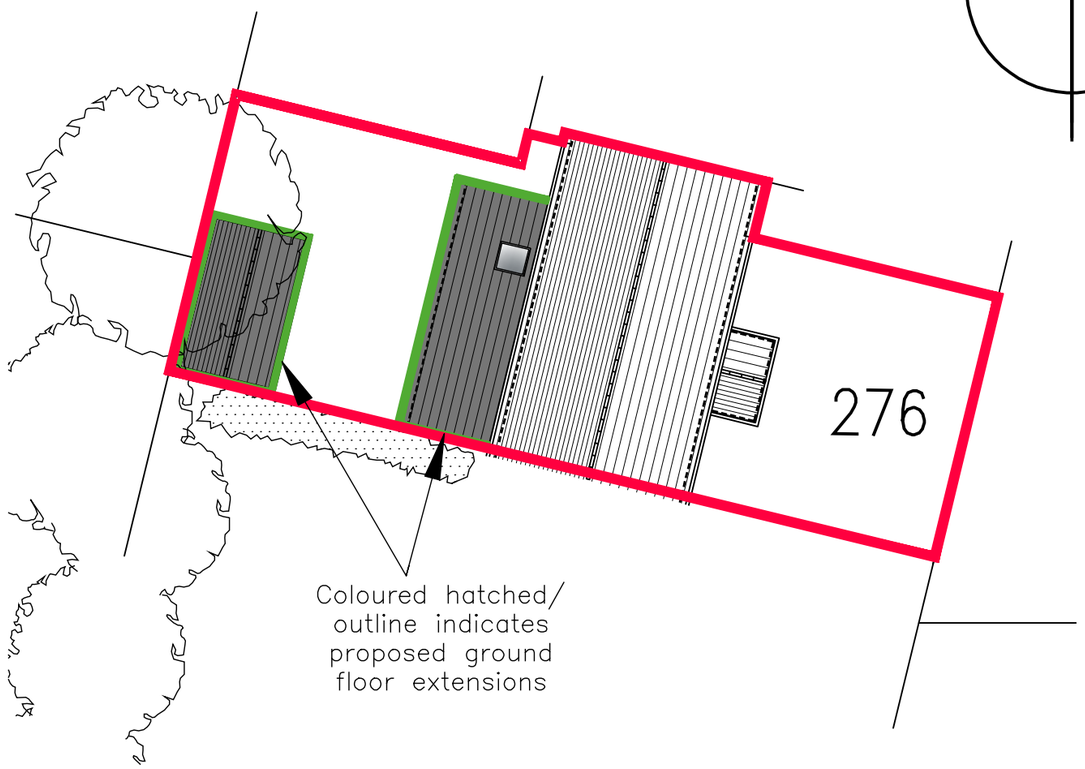

Site Block Plan. Scale 1: 200

0 2M 4M 6M 8M 10M 12M 14M 16M 18M 20M

Location Plan. Scale 1: 1250

0 10M 20M 30M 40M 50M

			SCALE	DATE	
			1:200 & 1:1250 @ A3	June 2025	
Rev	Description	Date	DRAWING No.	SHEET	REV.
	CLIENT		PAR/06/25/01	1 of 7	

MR. S. Ramasantiran

PROJECT

Proposed Extension Works at:
276 Parrs Wood Road
Manchester
M20 6JY

DRAWING

SITE & LOCATION PLAN

PLANNING
ESSELLE