




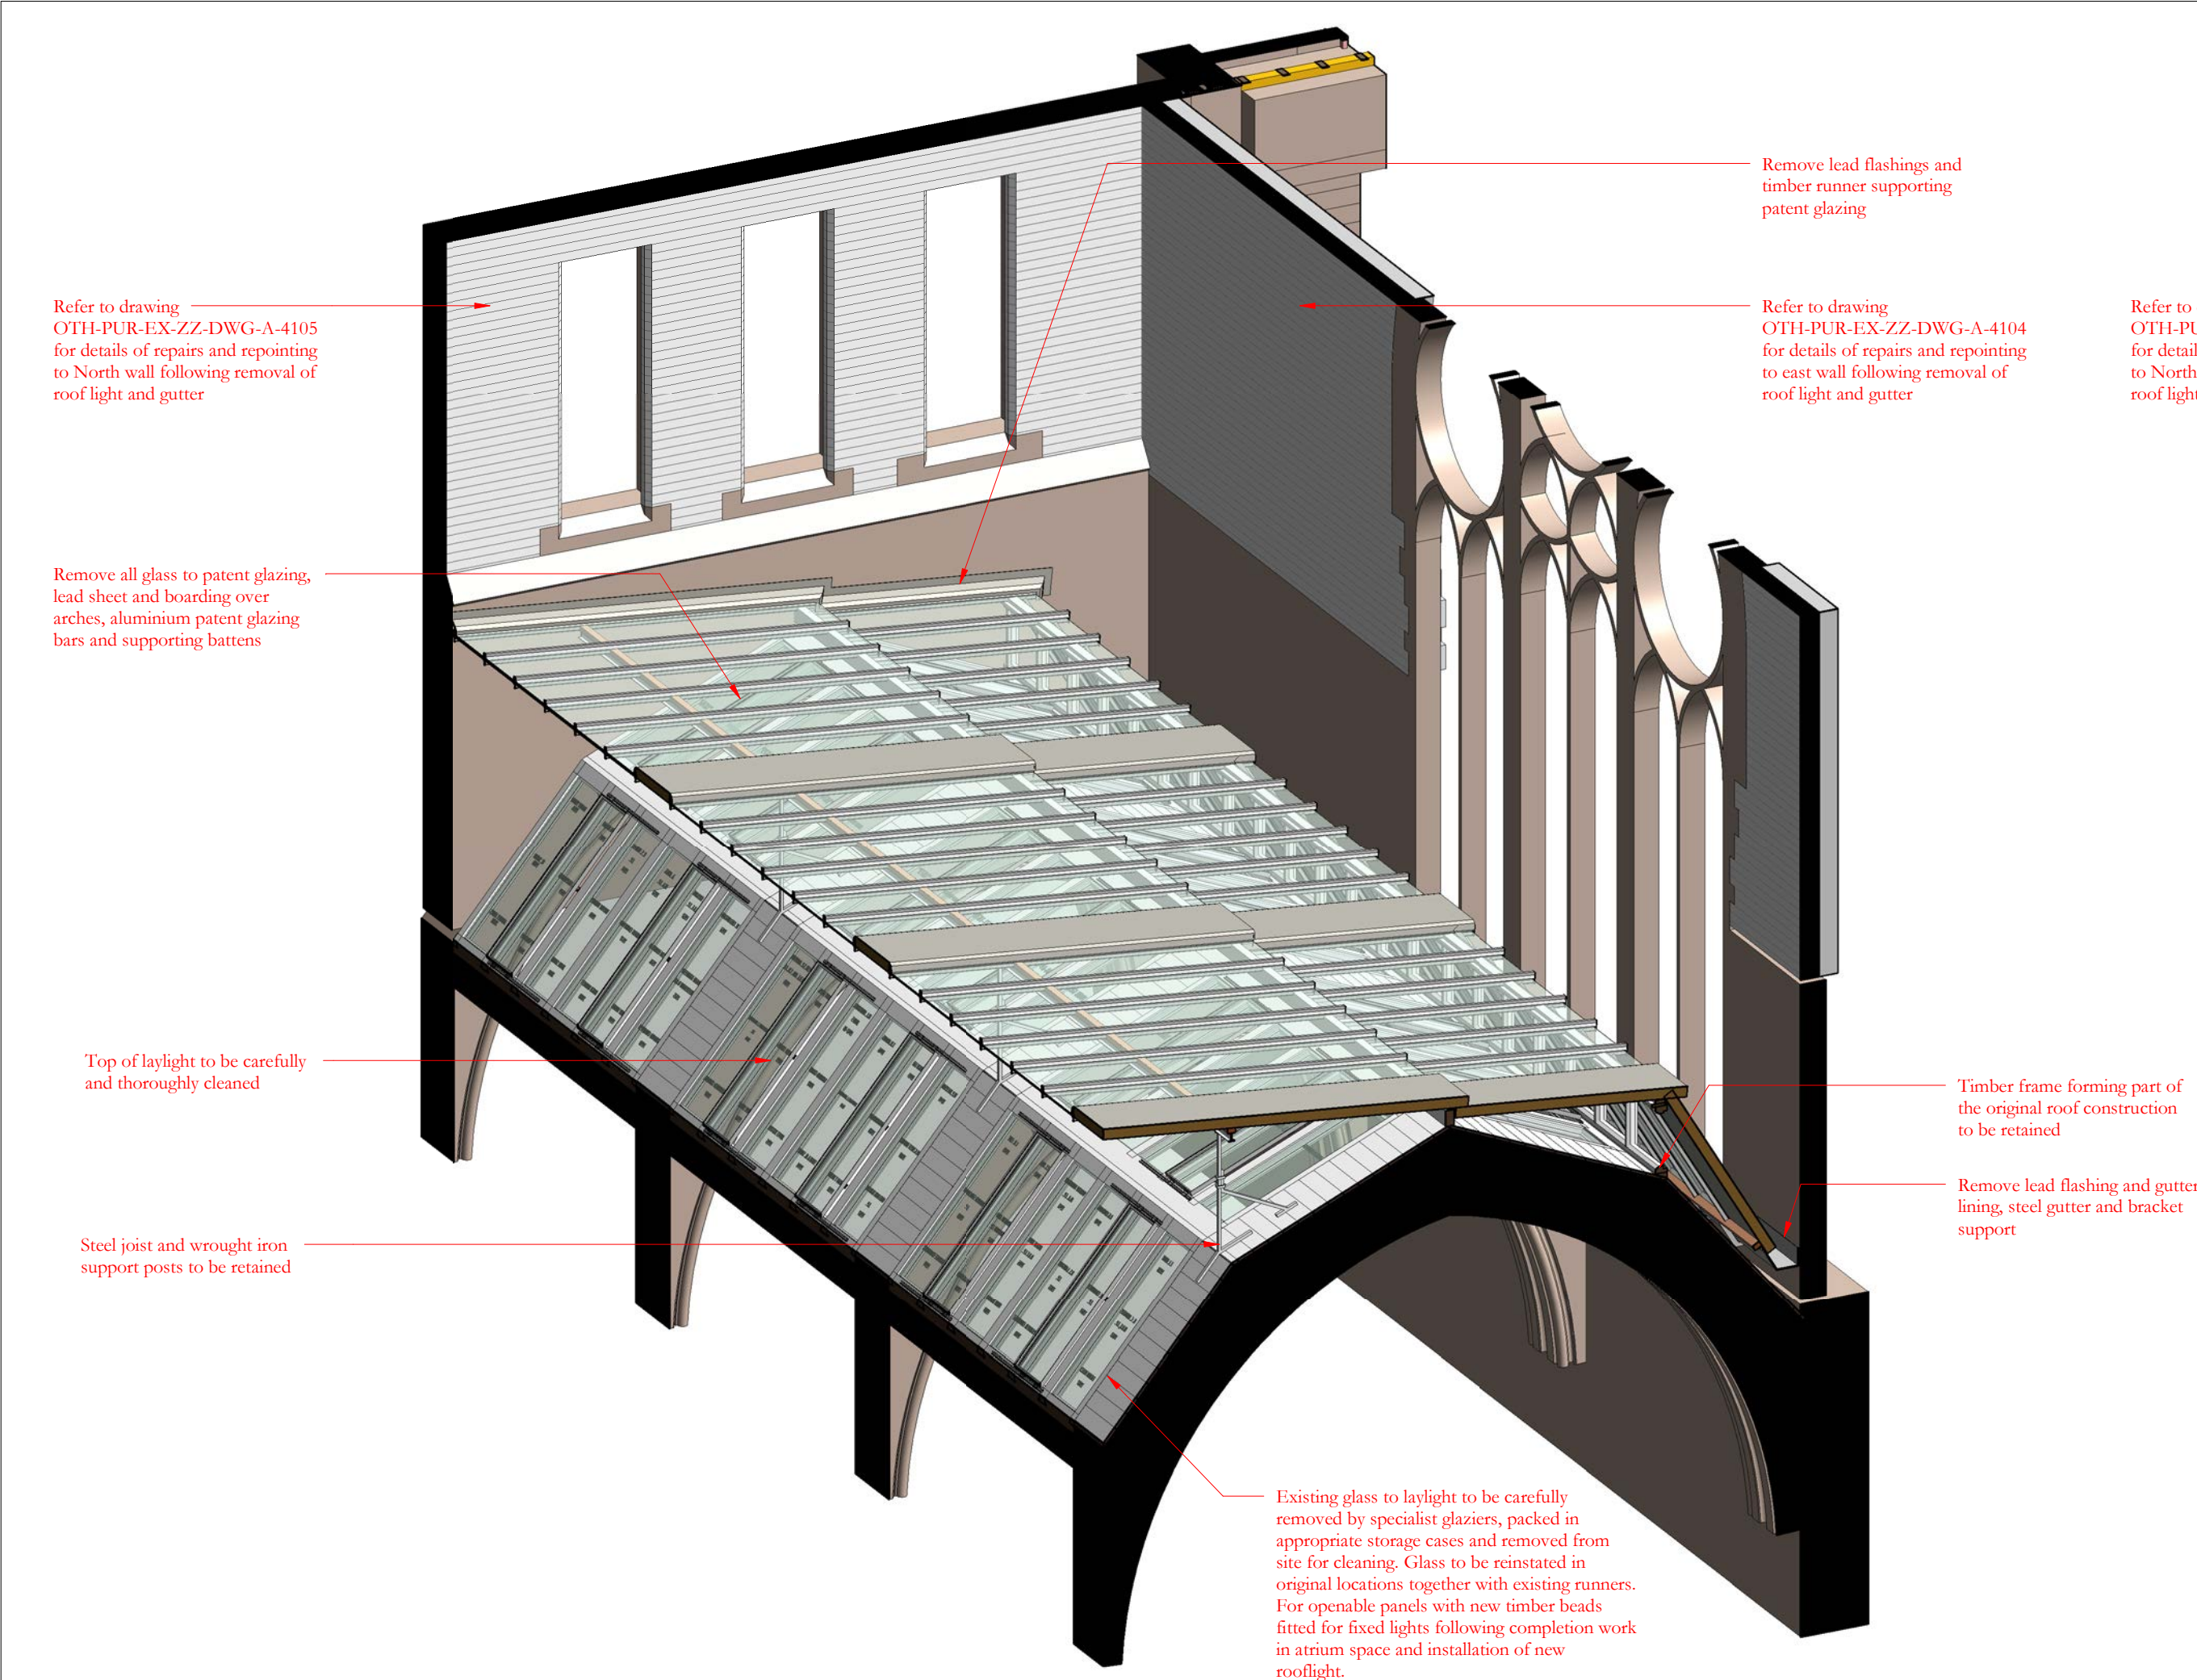


Existing view from south-west

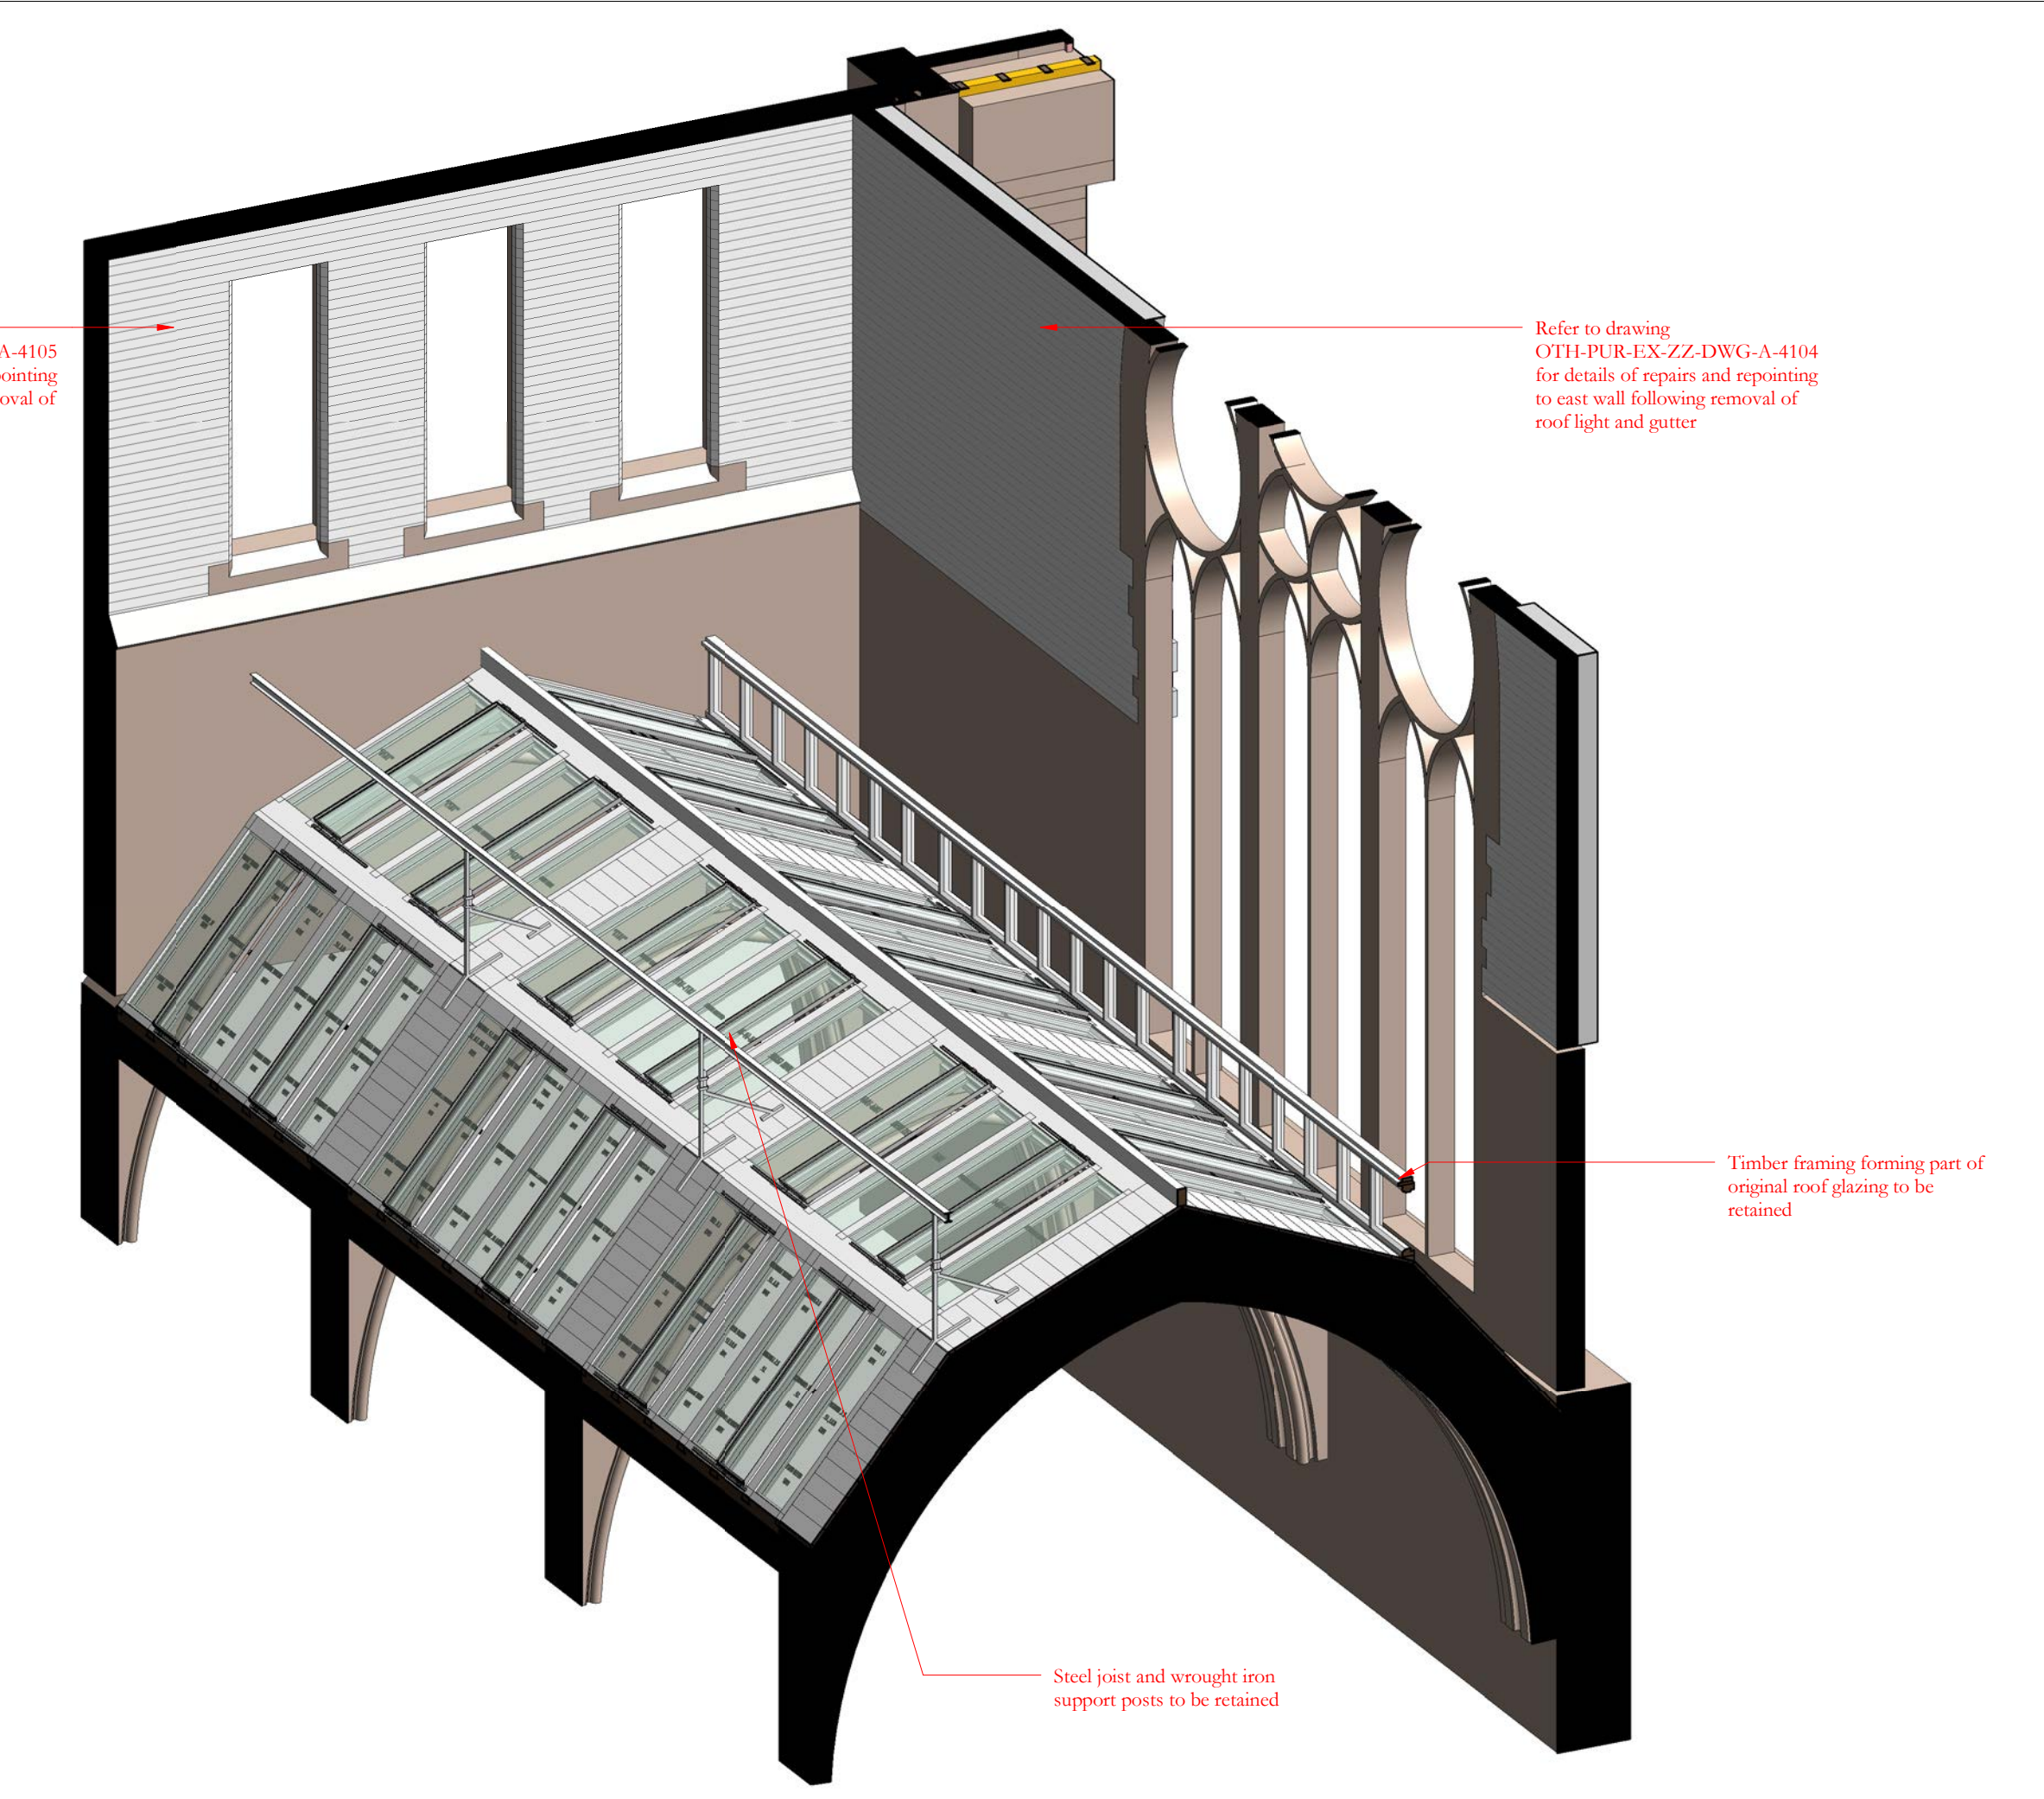

Proposed veiw from south-west

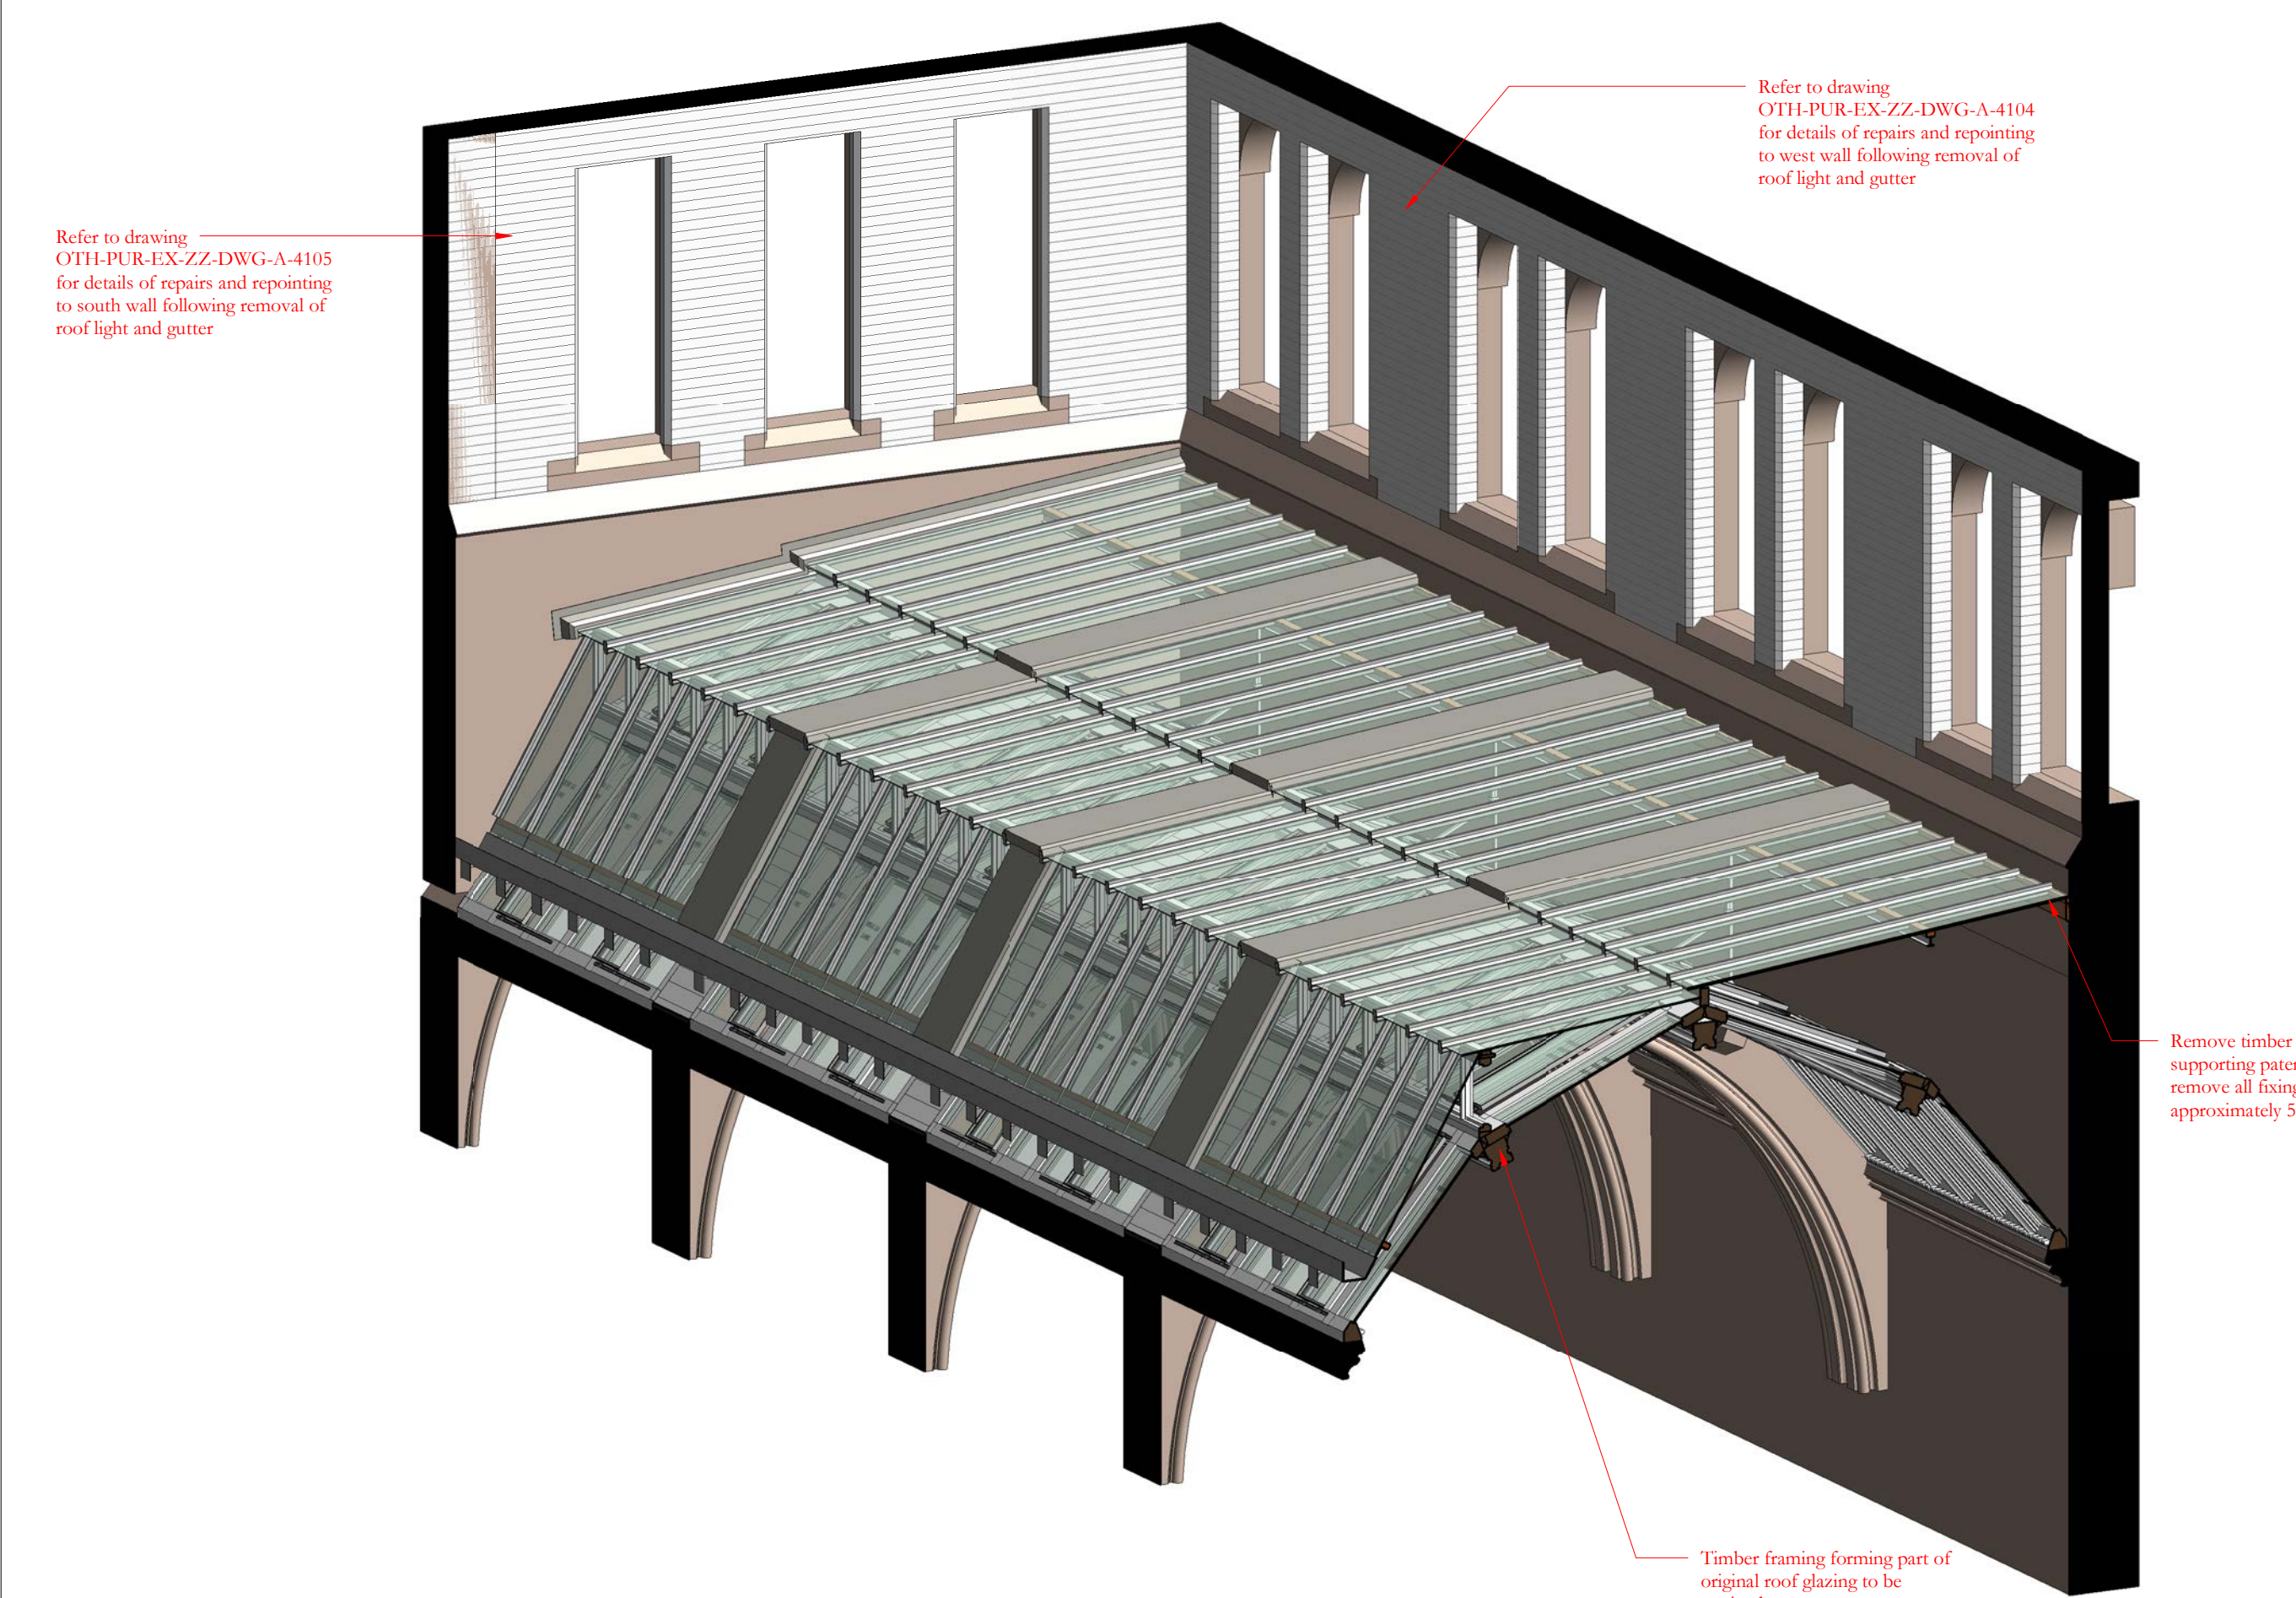

Existing view from north-east

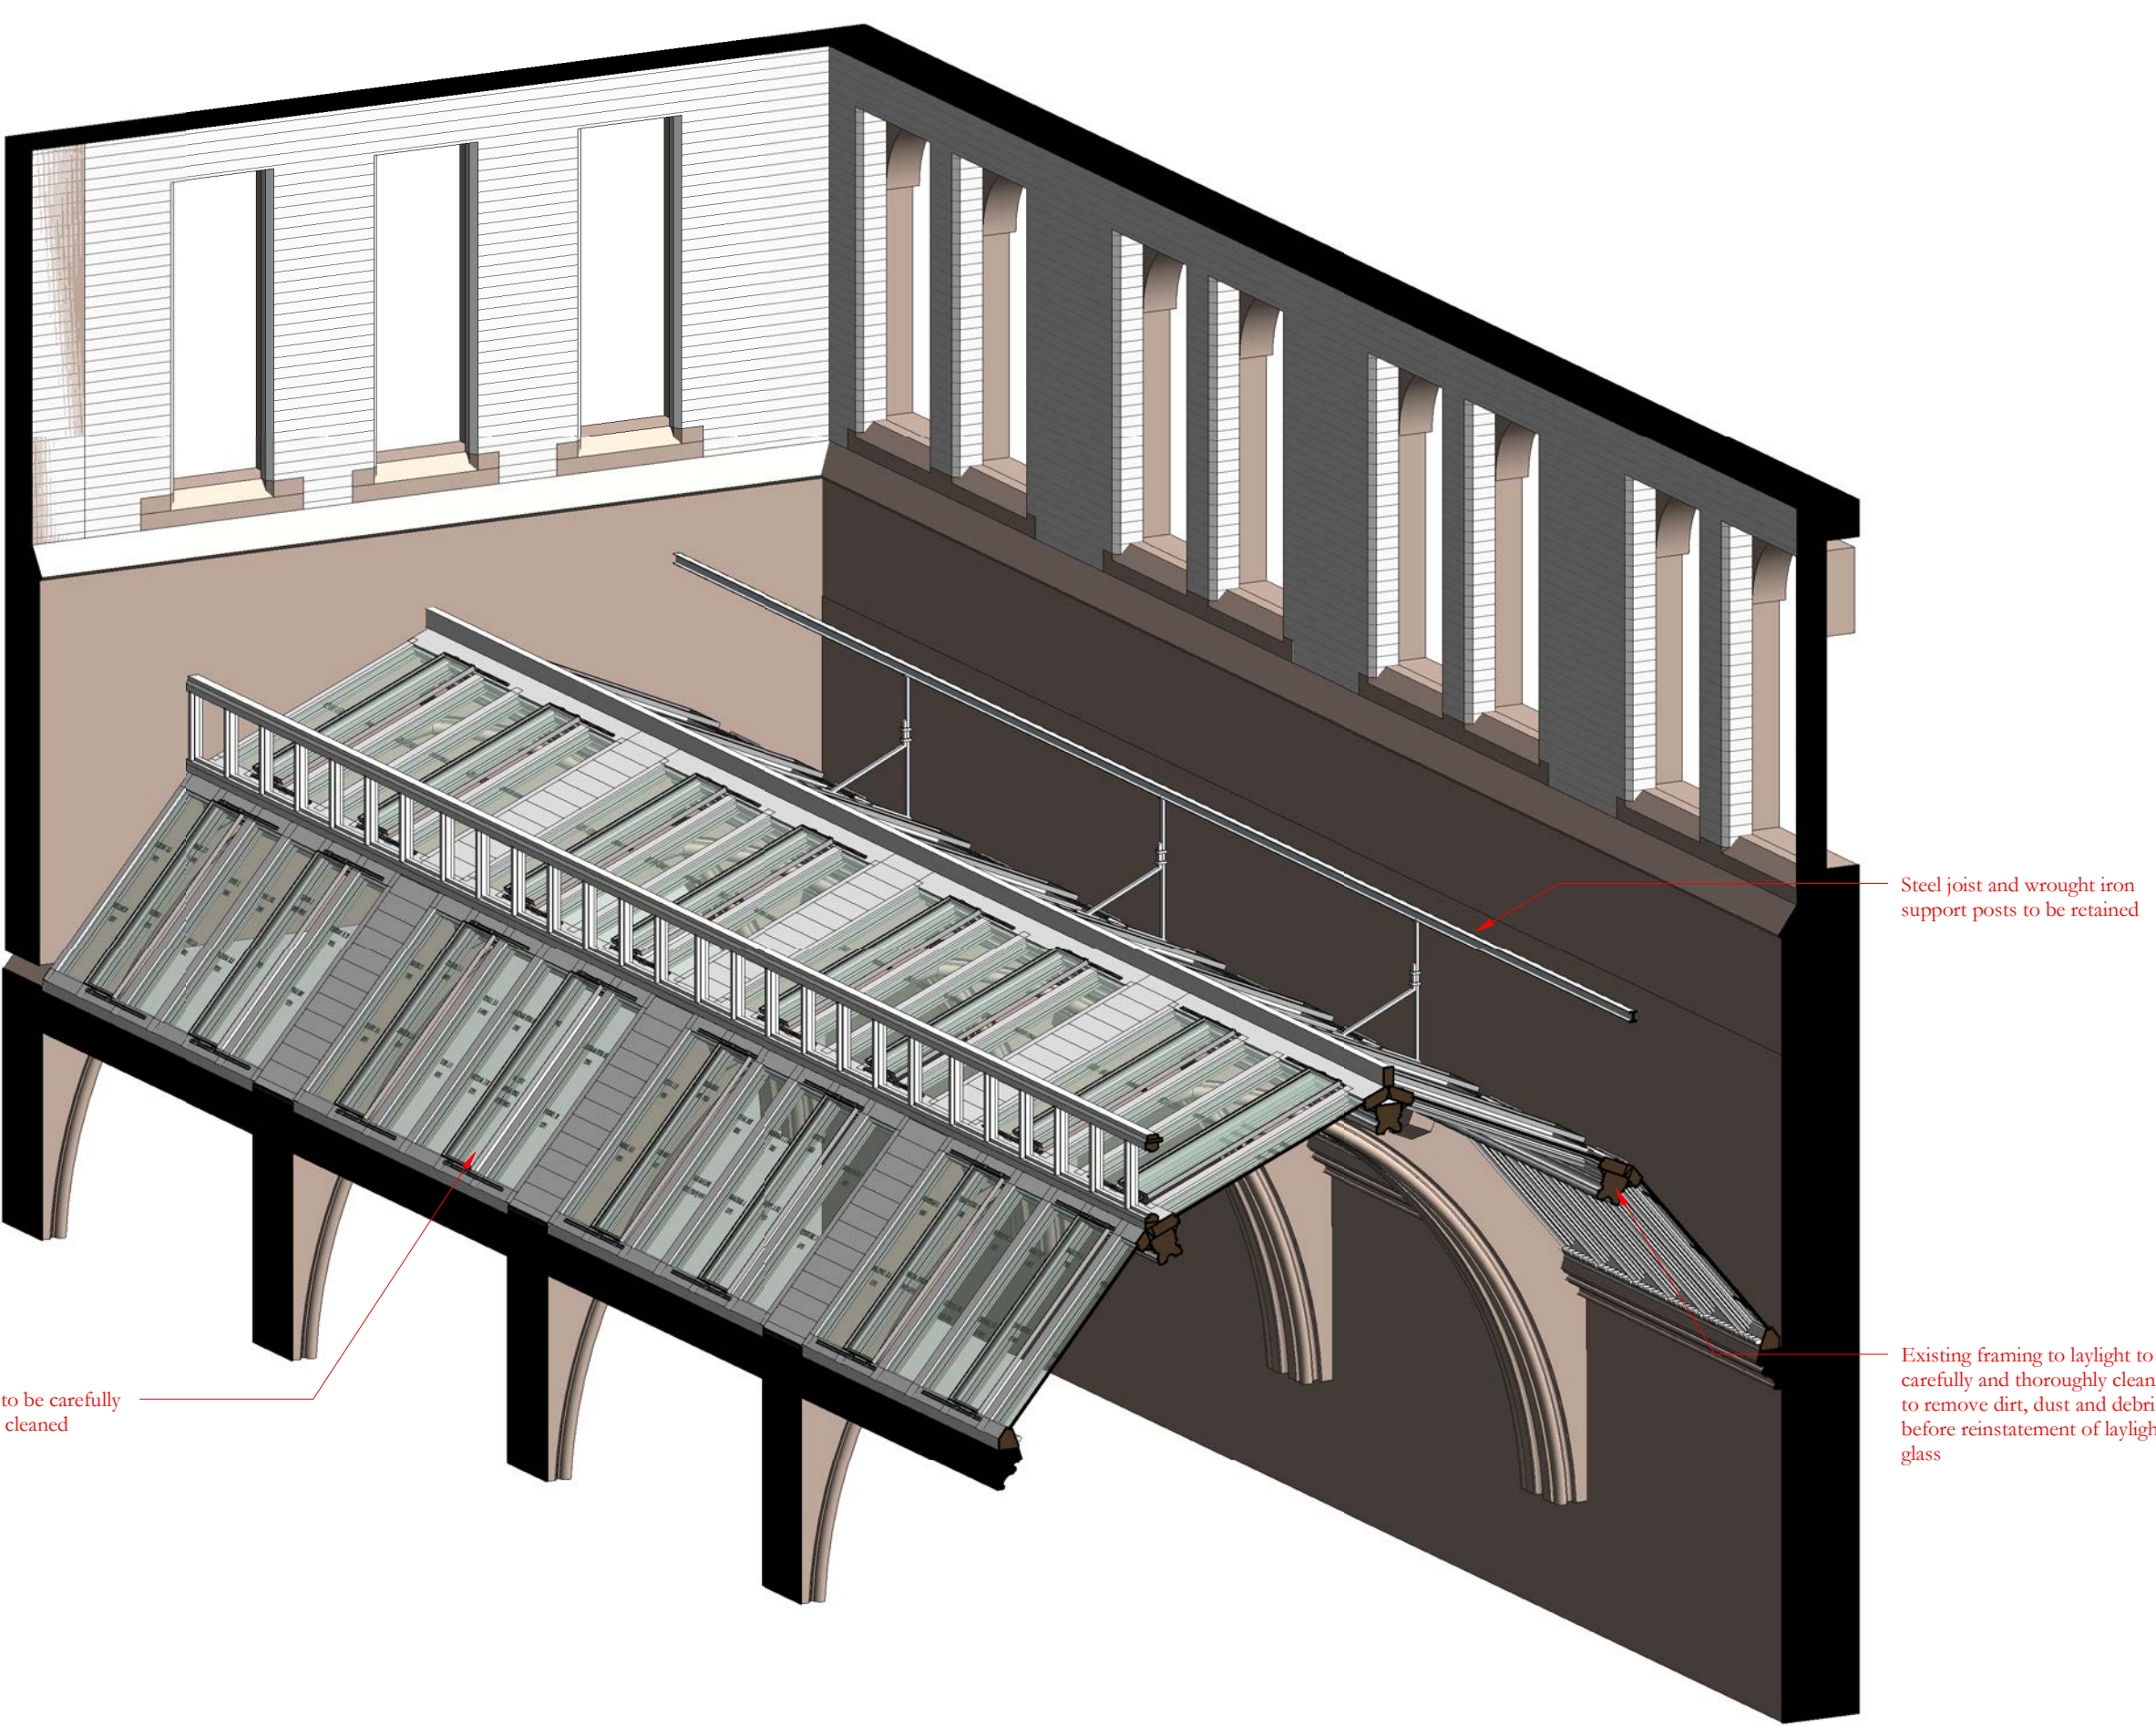

Proposed view from north-east

Scale Bars to be used as guidance only - refer to sheet size below

1:100	mm	1000	2000	3000	4000	5000	6000	7000	8000
1:200	mm	1000	2000	3000	4000	5000	6000	7000	8000
1:500	m	10	20	30	40	50	60	70	80
1:1250	m	10	20	30	40	50	60	70	80

Notes:
Drawings are based on survey data and may not accurately represent what is physically present.
Do not scale from this drawing. All dimensions are to be verified on site before proceeding with the work.
All dimensions are in millimeters unless noted otherwise.
Purcell shall be notified in writing of any discrepancies.

Key Plan

20/11/2020	GR	TK	First Issue	
ISSUE	DATE	APPROVED	DRAWN	DESCRIPTION
				
Project Office, Town Hall, MANCHESTER M60 2L1 +44 (0) 7970 097 432 www.purcelluk.com				
PROJECT STATUS		Riba Stage 5		
CLIENT		Manchester City Council		
PROJECT		Our Town Hall		
DRAWING TITLE		Alterations to Bees Courtyard laylight and patent glazing 3d views		
SIZE & SCALE		A1:		
DRAWING STATUS		D2 - Tender		
JOB NUMBER		236959		
DRAWING NO.		REV		
OTH-PUR-TH-RF-DWG-A-4405 -				
© PURCELL 2019. PURCELL ® IS THE TRADING NAME OF PURCELL ARCHITECTURE LTD.				