




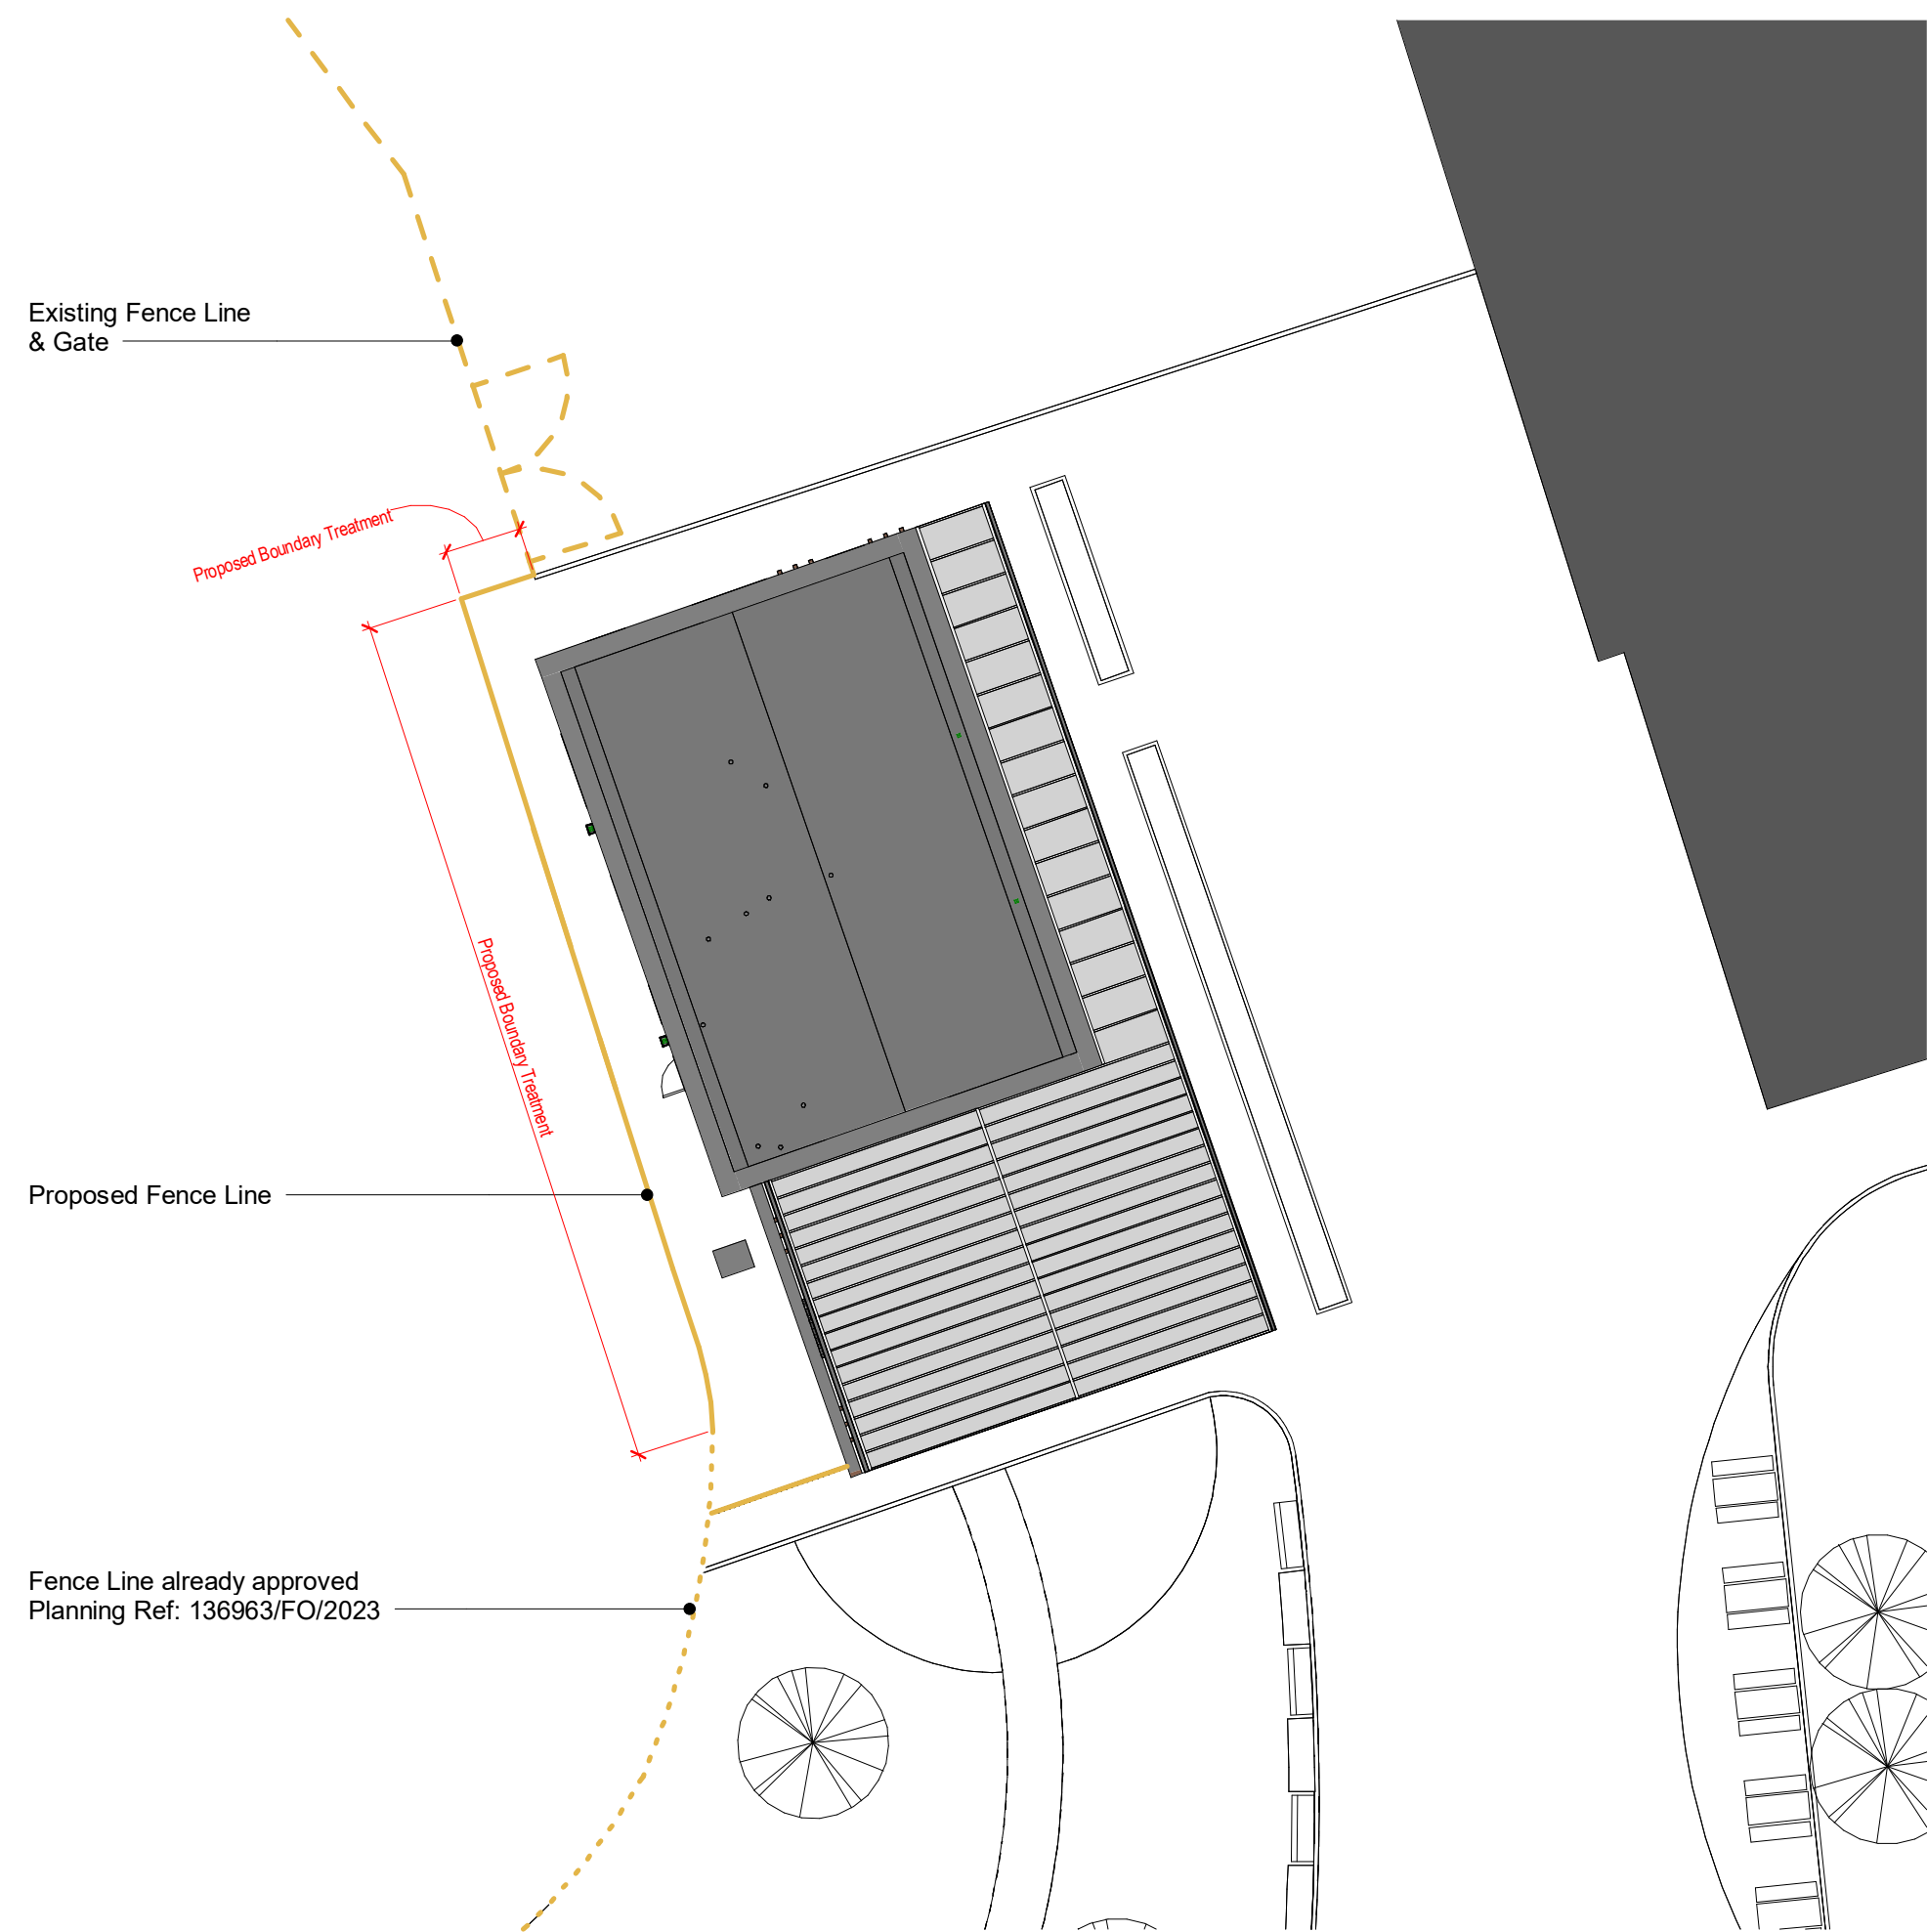


1 Proposed Fence Line
1: 200

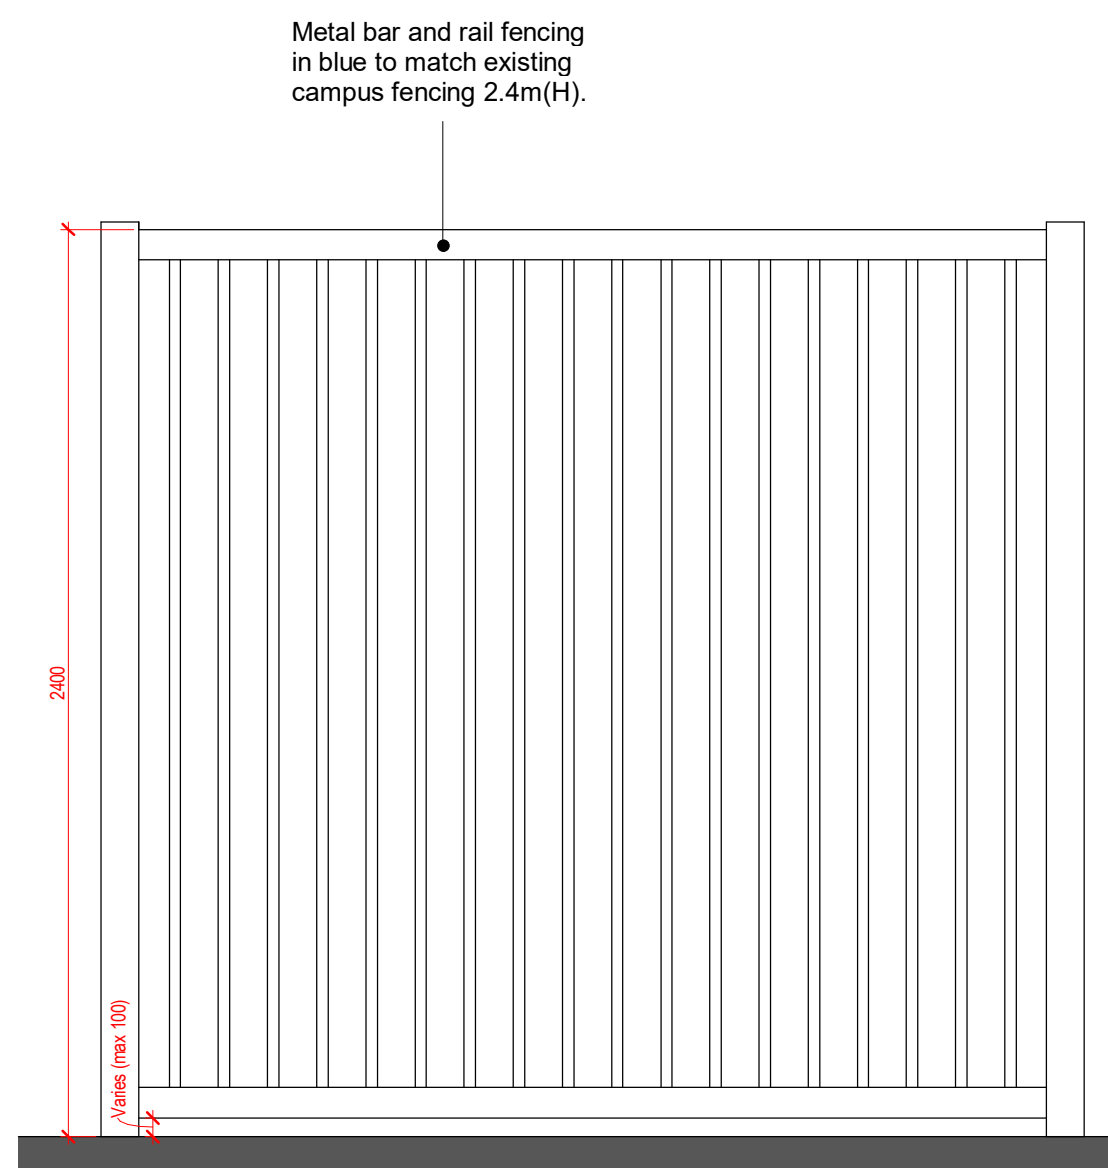

2 Typical Metal Fence Elevation - Proposed
1: 20

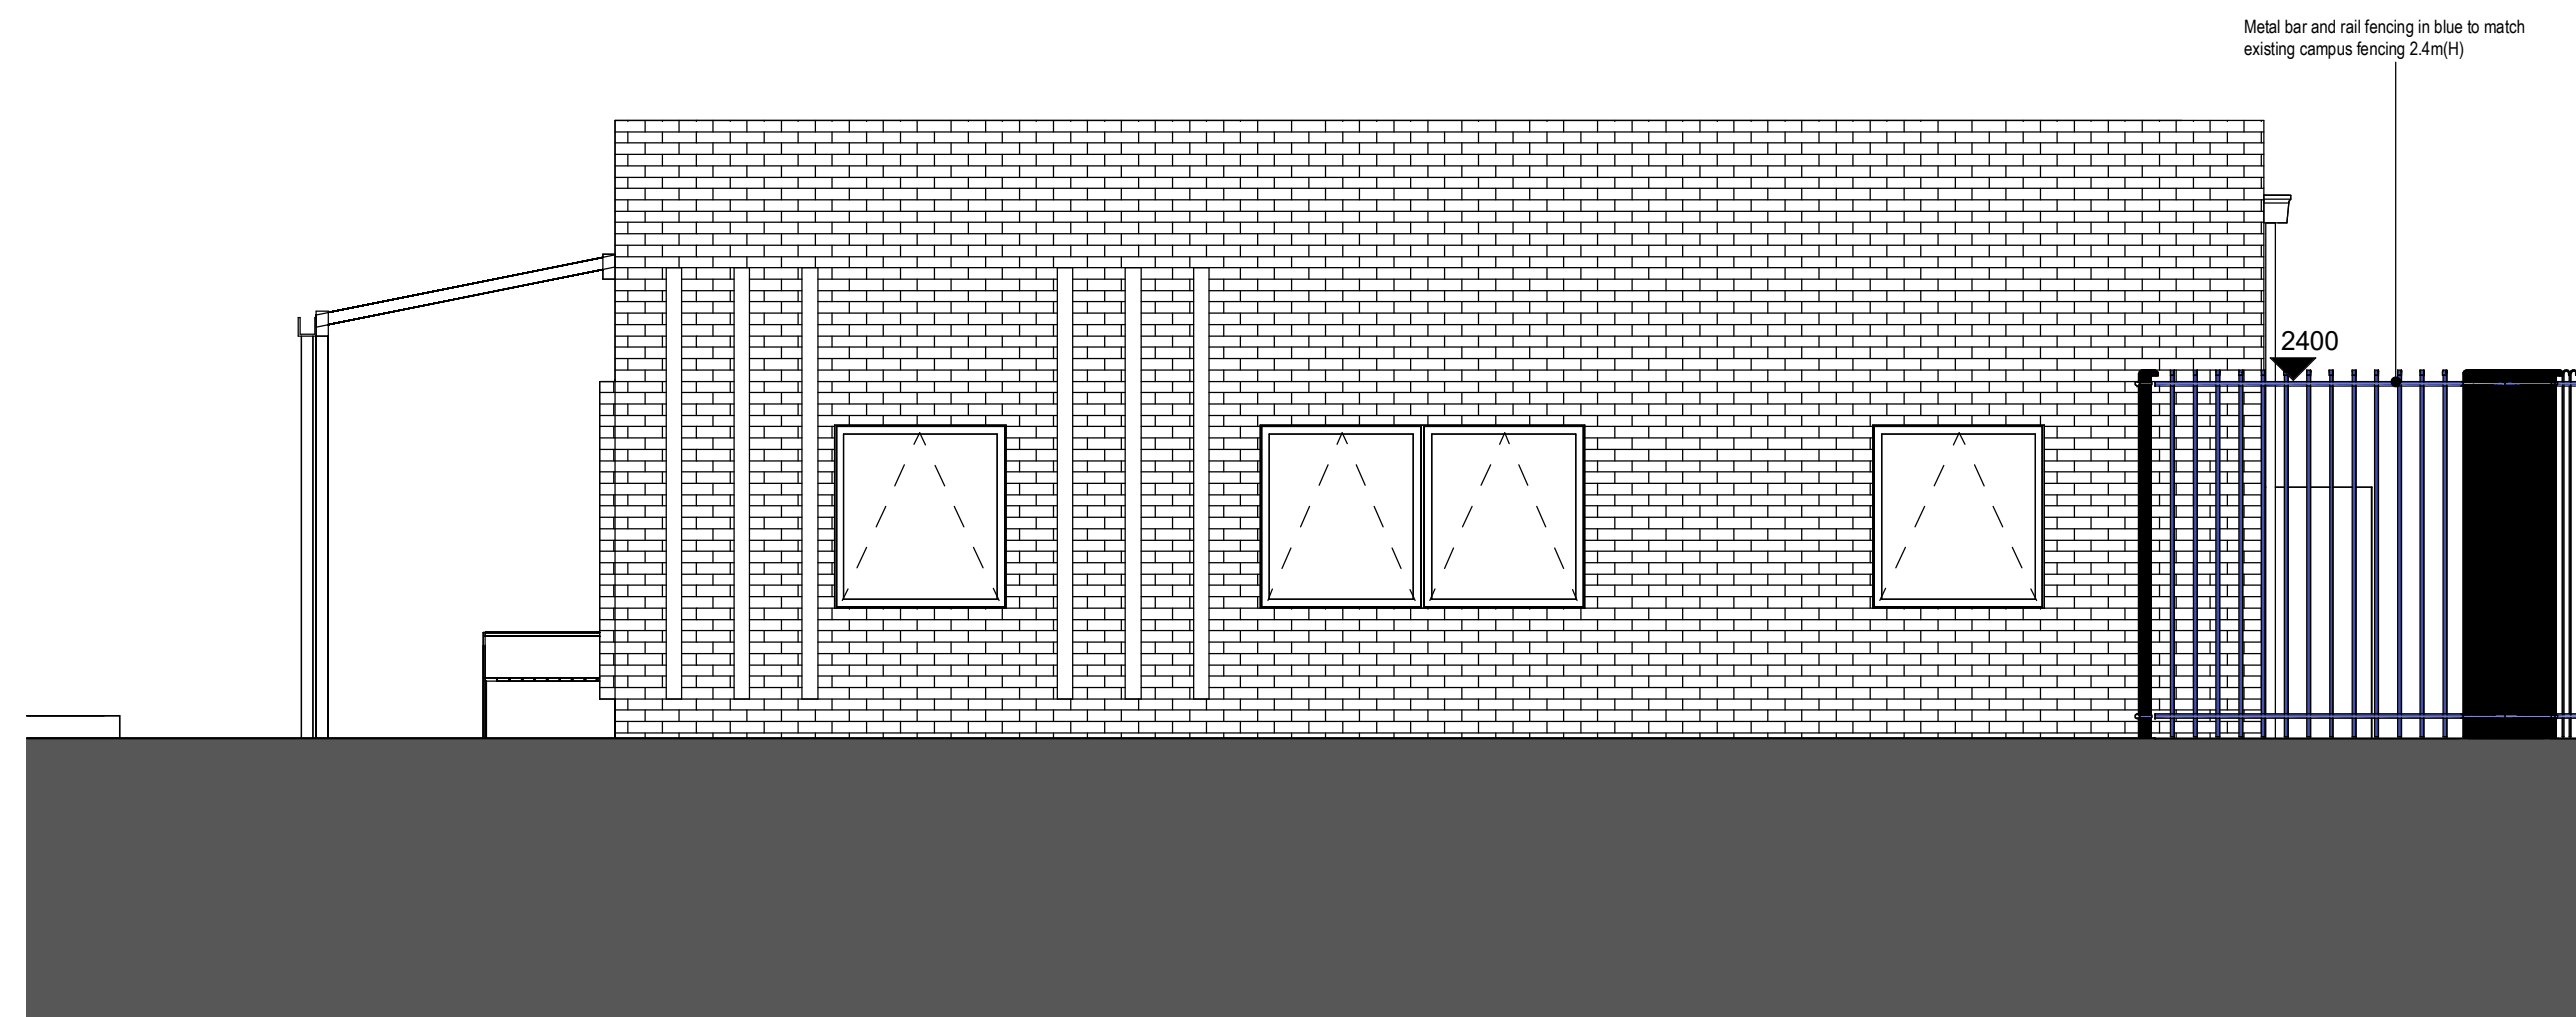

3 Boundary Treatment Short Elevation (North)
1: 50 Ref Sheet: 0003

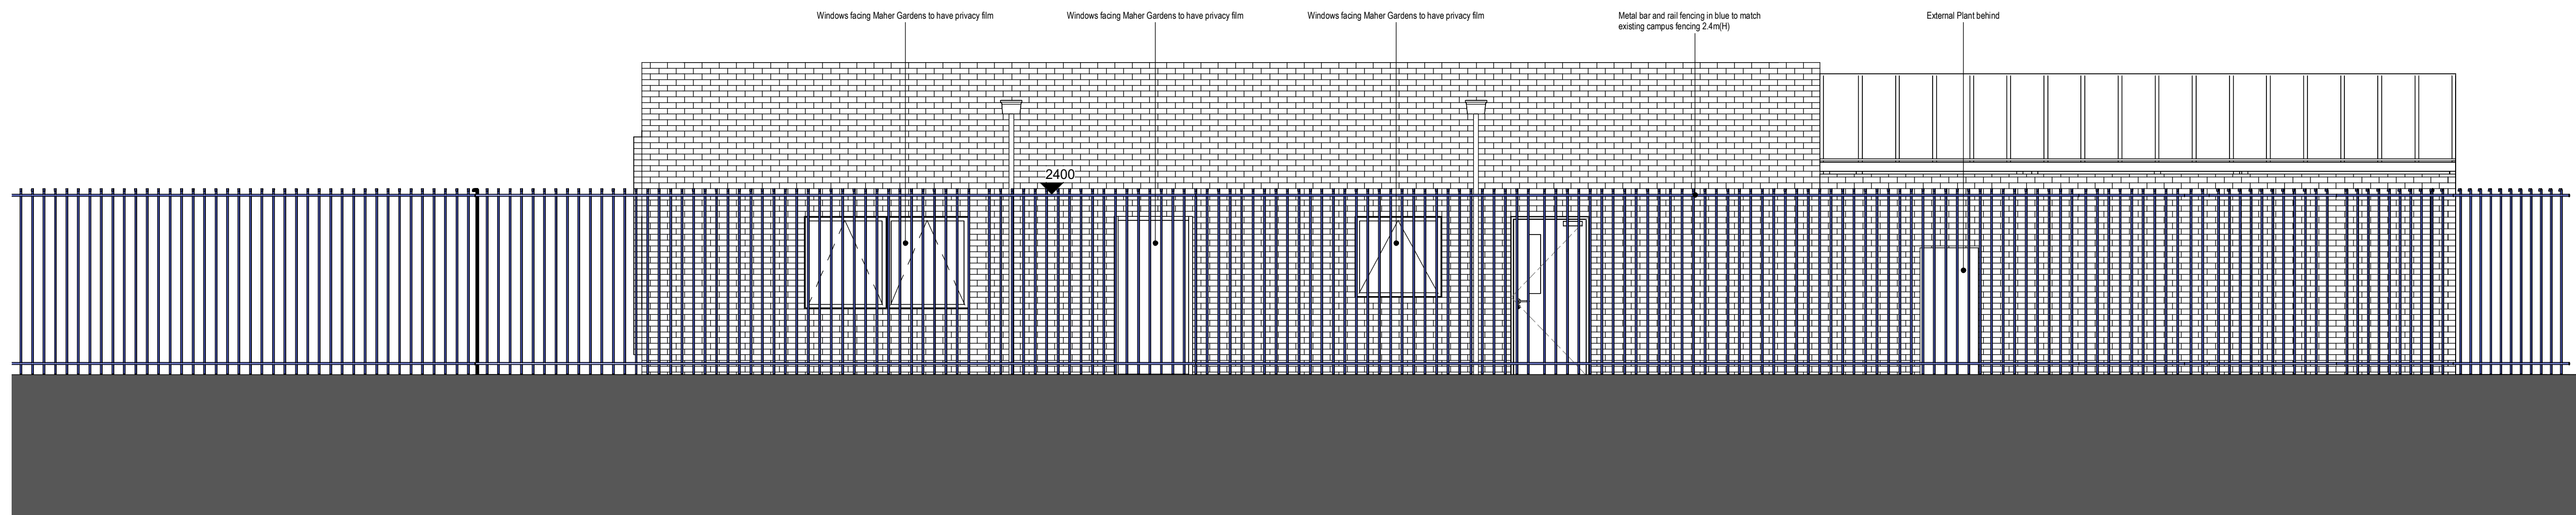

4 Boundary Treatment Long Elevation (West)
1: 50 Ref Sheet: 0003



1 - View of existing fence looking down footpath towards Chichester Road S.



2 - View of existing fence from footpath towards E&K building.



Image taken from Google Street View (Chichester Road)