



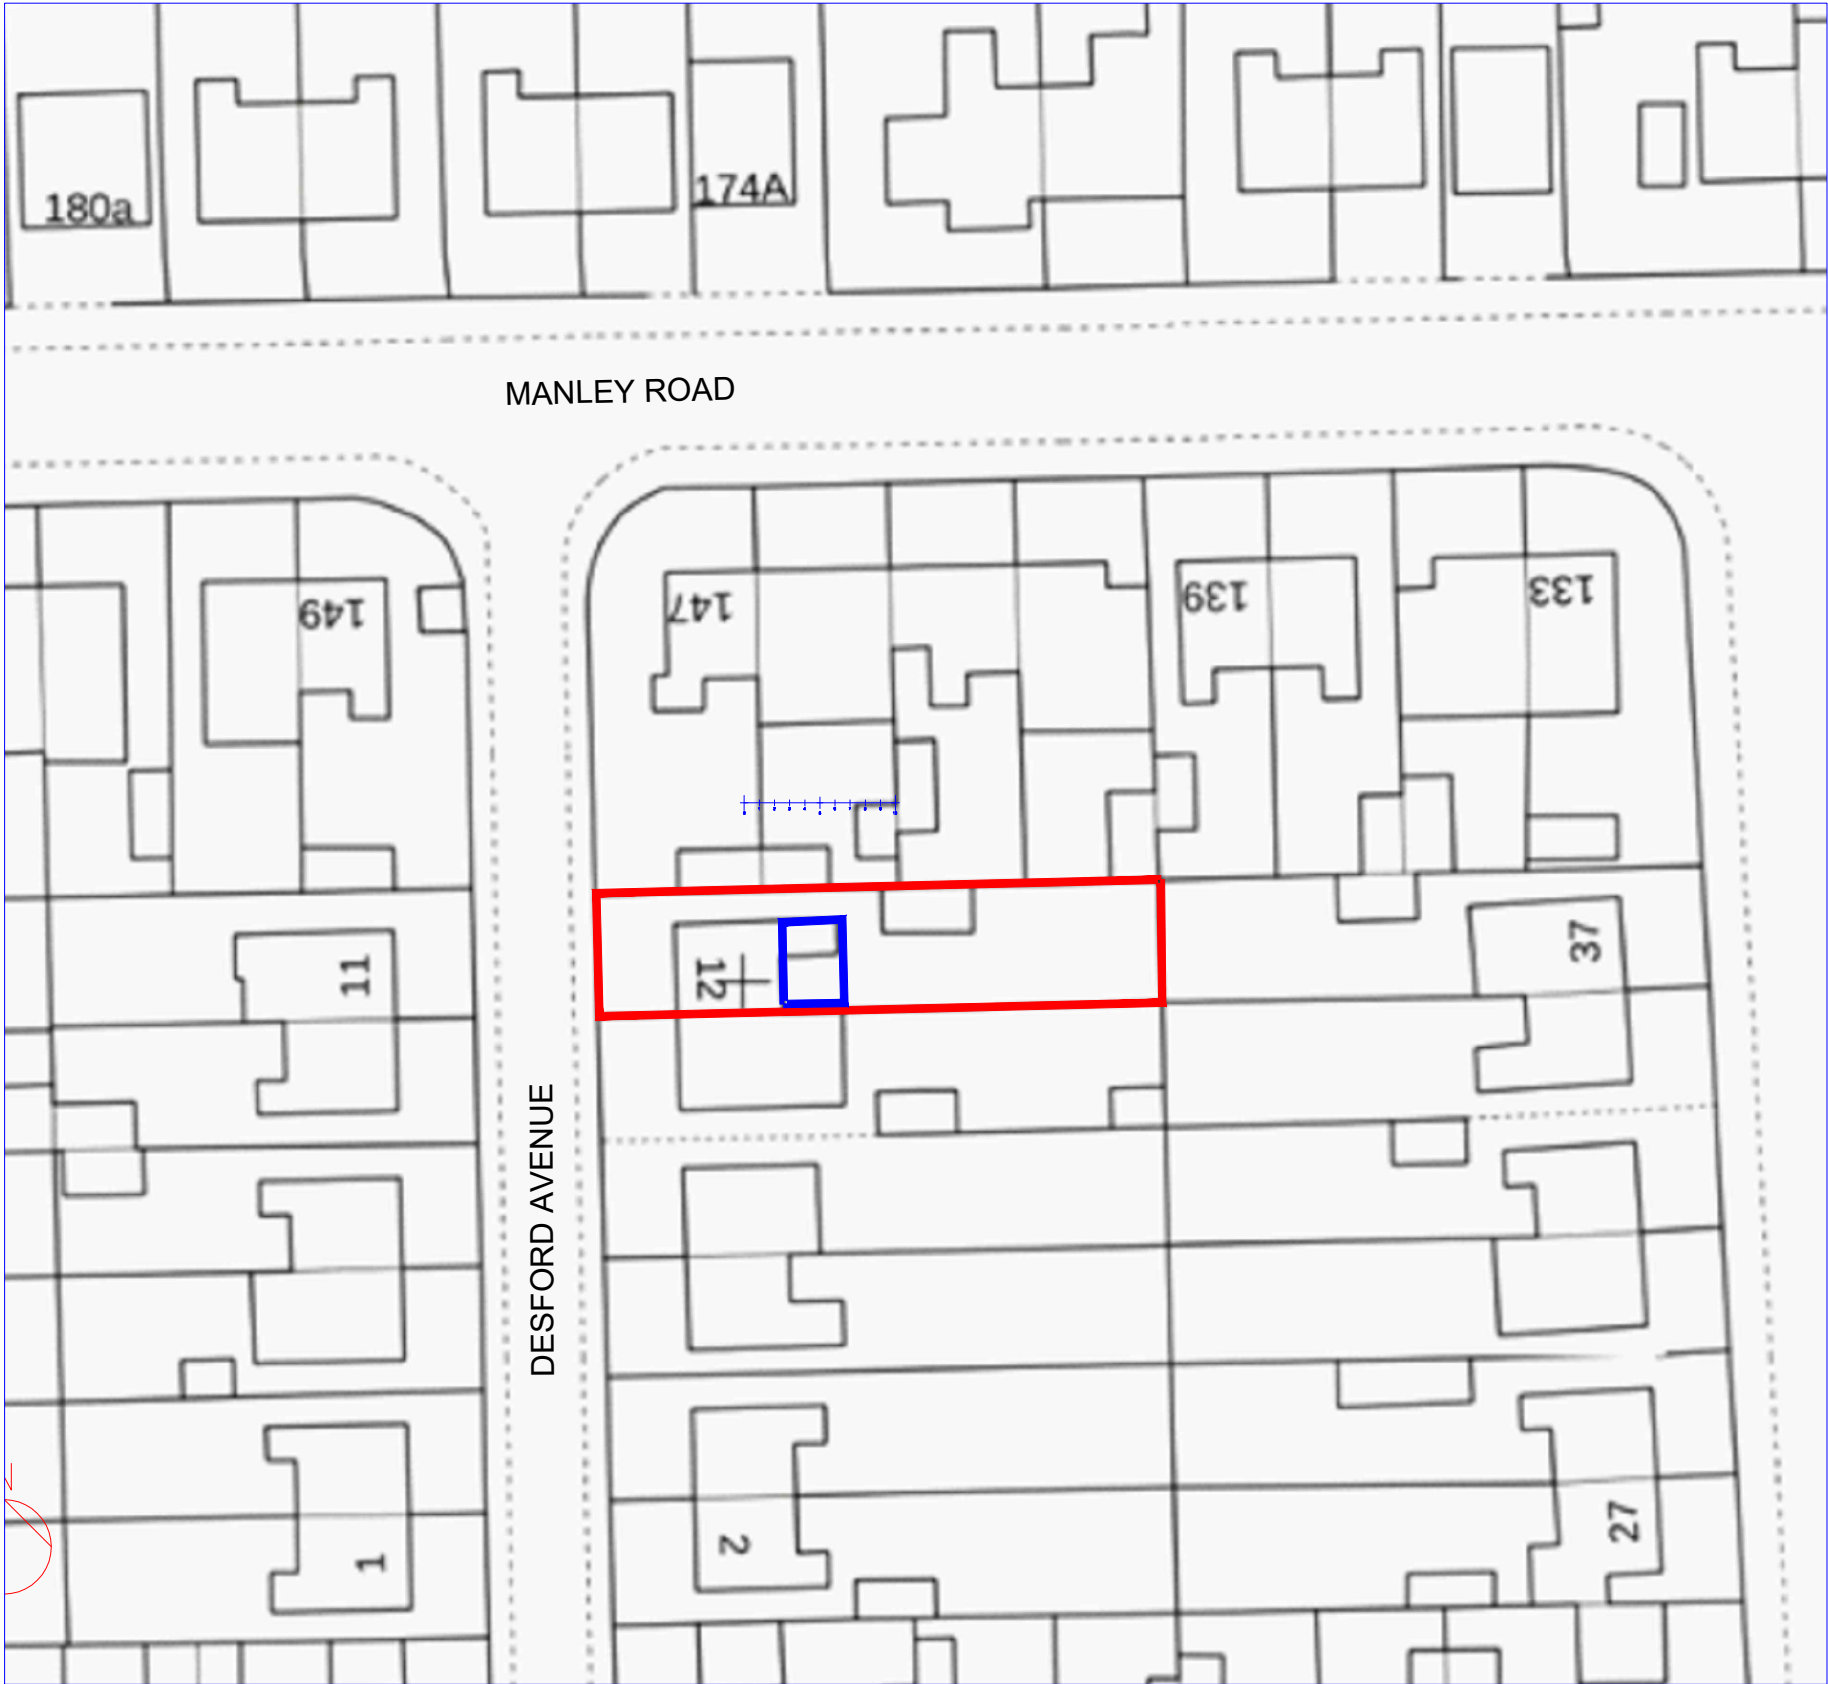

OS Map
Scale 1:500

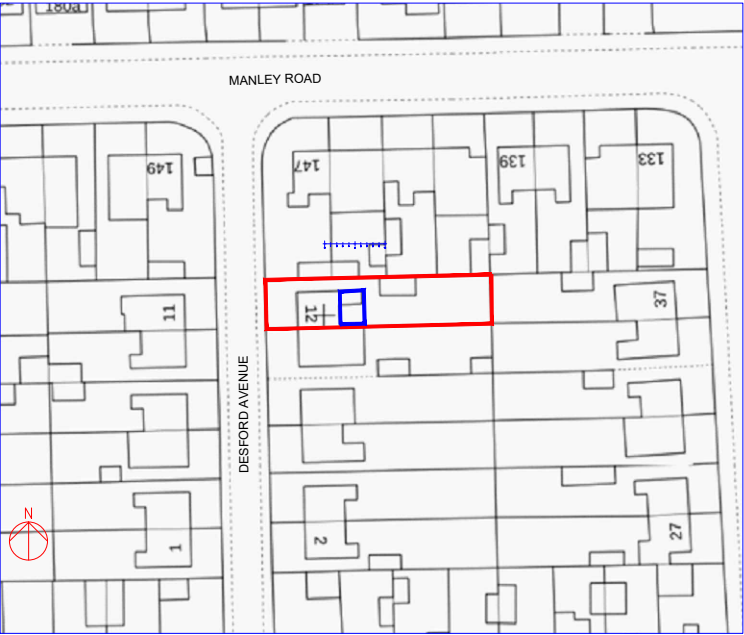

OS Map
Scale 1:1250

Rev	Date	Description
Issued For : INFORMATION PURPOSES ONLY		
Client		
Mrs. Helen Ferguson		
Project		
12 Desford Avenue M21 OTG Proposed single storey rear extension.		
Scheme - Drawing Title		
OS Map		
04	Date	23.04.25
Drawing No.	Revision	Scale
Various @A3		
		
Plans To Build It Ltd Tel: 0161 728 5730 Mob: 07741175755 www.planstobuildit.com		