


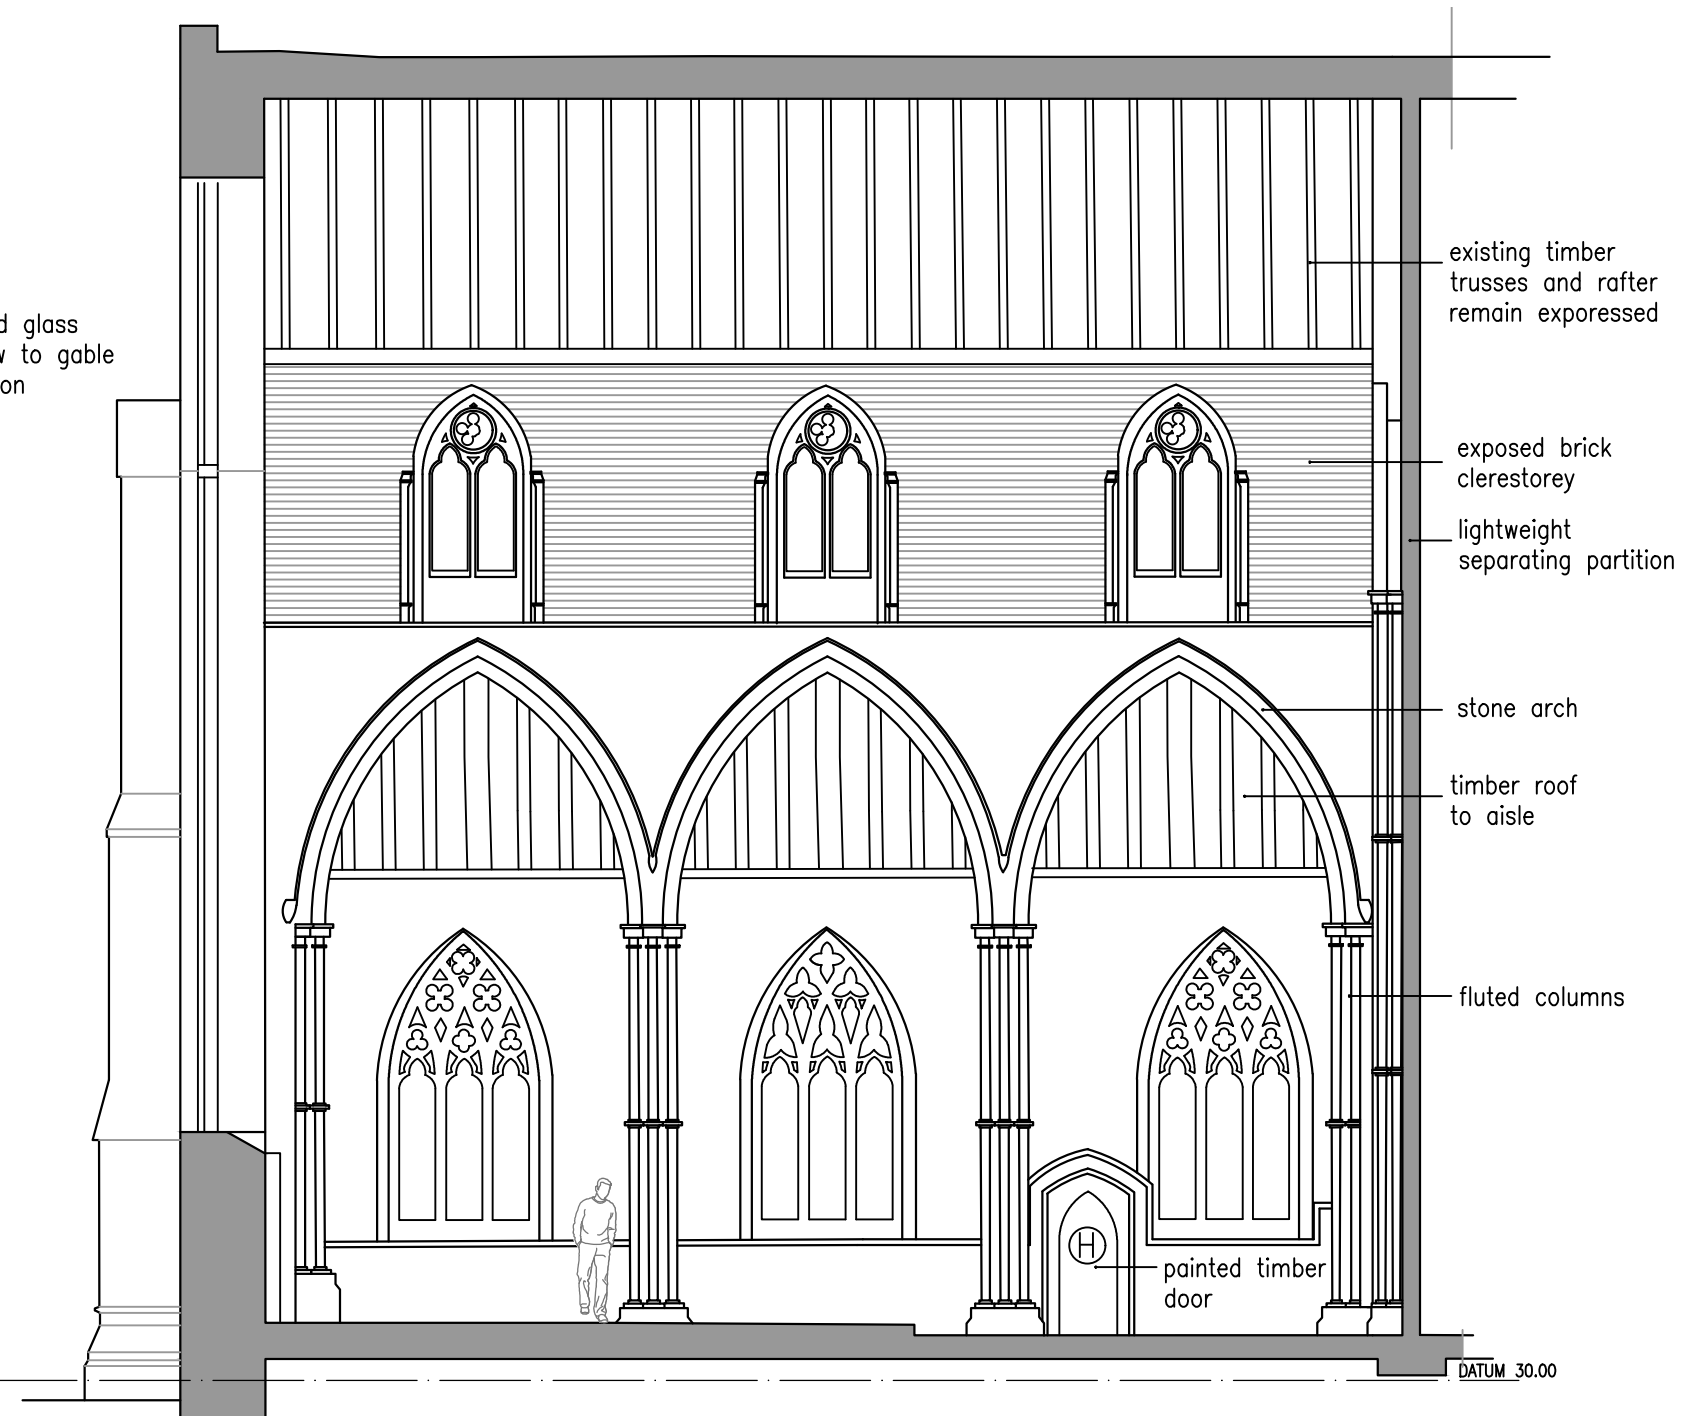

SECTION B-B



SECTION C-C

revisions

existing long sections
st marys chapel
hulme

date: december 2022 scale 1:100 @a3

status: preliminary dwg. d433/D07

DO NOT SCALE - IF DIMENSIONS ARE NOT GIVEN PLEASE ASK

architectural designworks limited

designworks



BUILDINGS



SPACES



PLACES

studio one 17 biggin gardens heywood OL10 2WF t: 0161 332 1943 e: architects@archdesignworks.co.uk