
ALL DIMENSIONS ARE IN MILLIMETRES UNLESS OTHERWISE INDICATED.

DO NOT SCALE FROM THIS DRAWING. IF IN DOUBT ASK.

THIS DRAWING SHALL BE READ IN CONJUNCTION WITH THE PROJECT SPECIFICATION AND ALL OTHER PROJECT DOCUMENTATION.

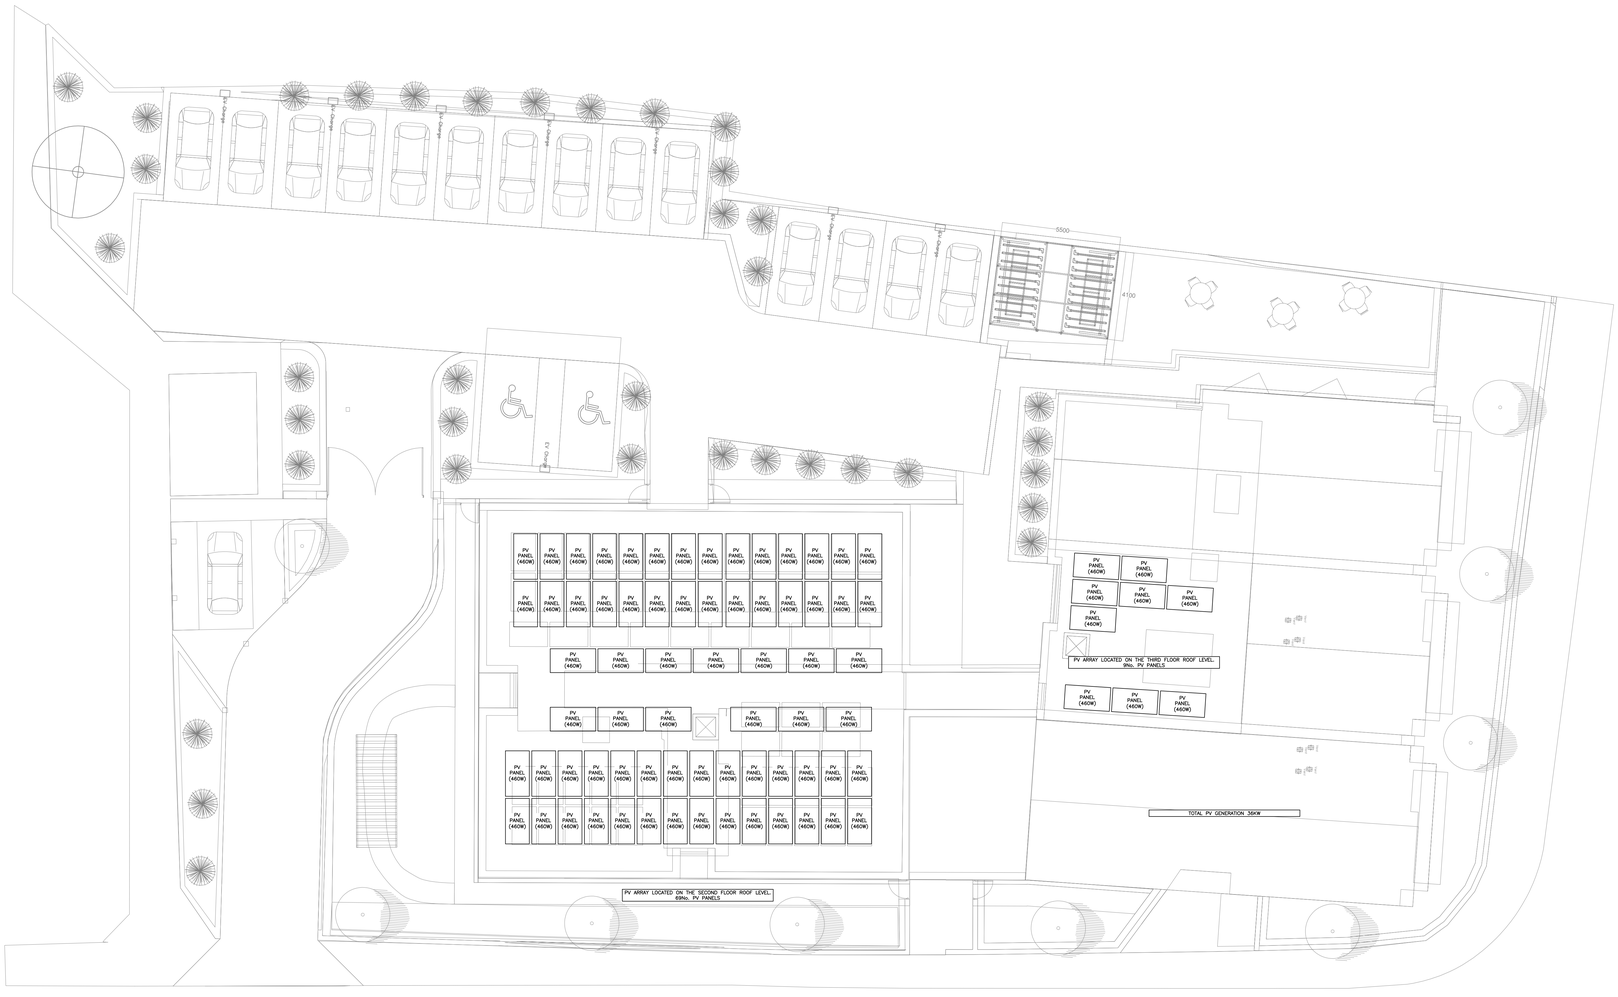

Revision	Date	Description
P1	23.05.25	PRELIMINARY ISSUE

Client & Site

JIGSAW HOMES
APOLLO PUB
MILES PLATTING

Title

PROPOSED PV ARRAY
ROOF LEVEL

Steven A. Hunt & Associates
Hangar 9, De Havilland Drive, Liverpool L24 8RN
T 0151 427 8009
W www.stevenhunt.com E info@stevenhunt.com

Scale: 1:100 Size: A0 Drawn: WP Chkd: DK

ISO19650 Compliant

Drawing No.

Project	Origin	Zone	Level	File Type	Role	Number	Suitability	Rev.
4514	SHA	XX	RL	DR	E	8002	S2	P1

PRELIMINARY

Rev. date. Plotted @ Licensed to Licensed to Steven A. Hunt & Associates. Plotted from Revit Build 20.1.0.16(24.0.0.460). © Autodesk Inc., 2023

Do not Scale