
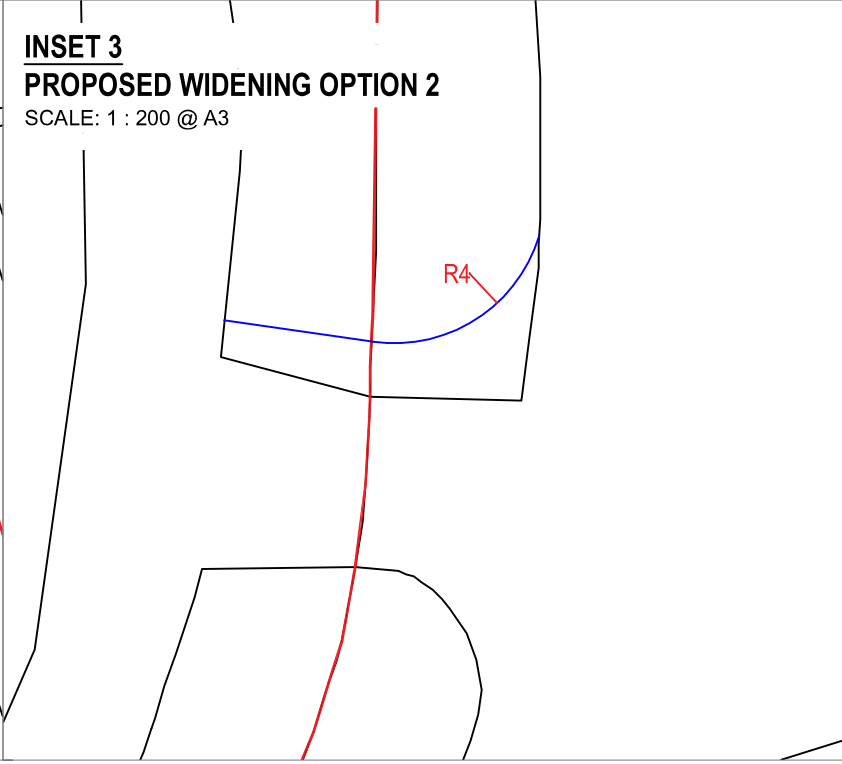
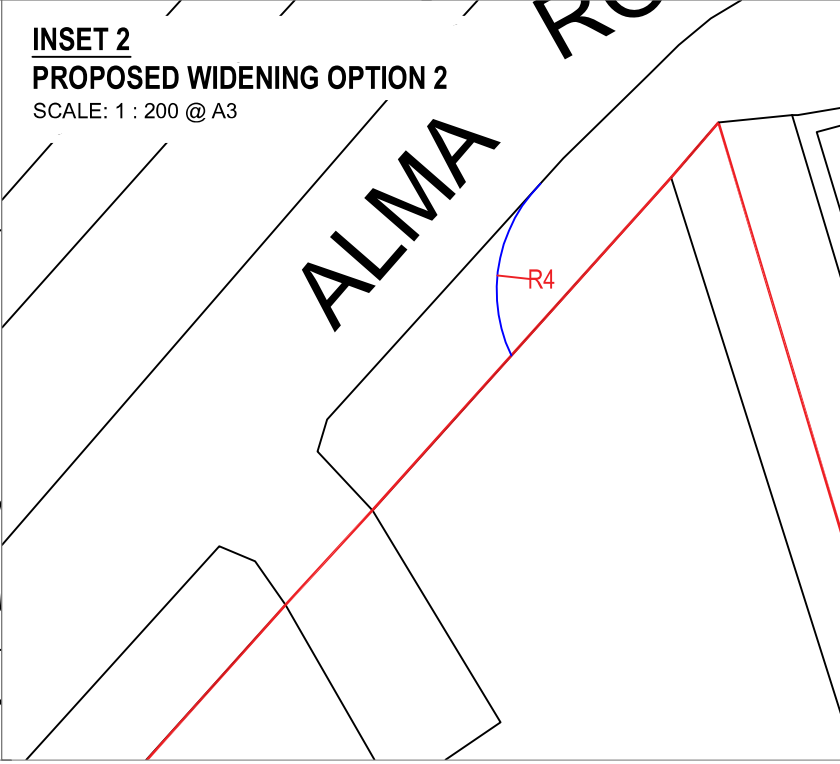
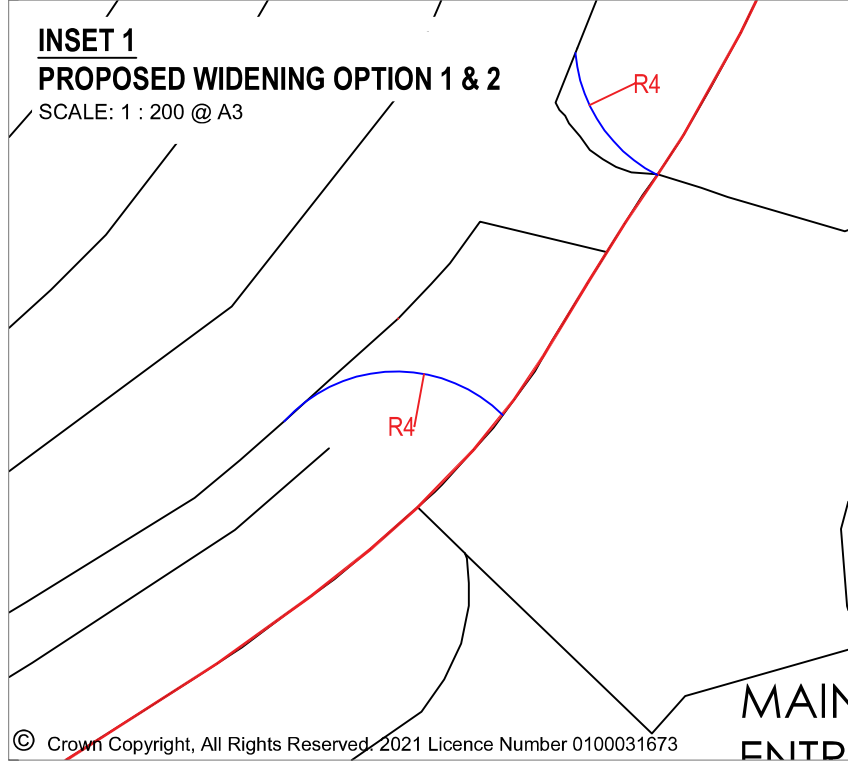


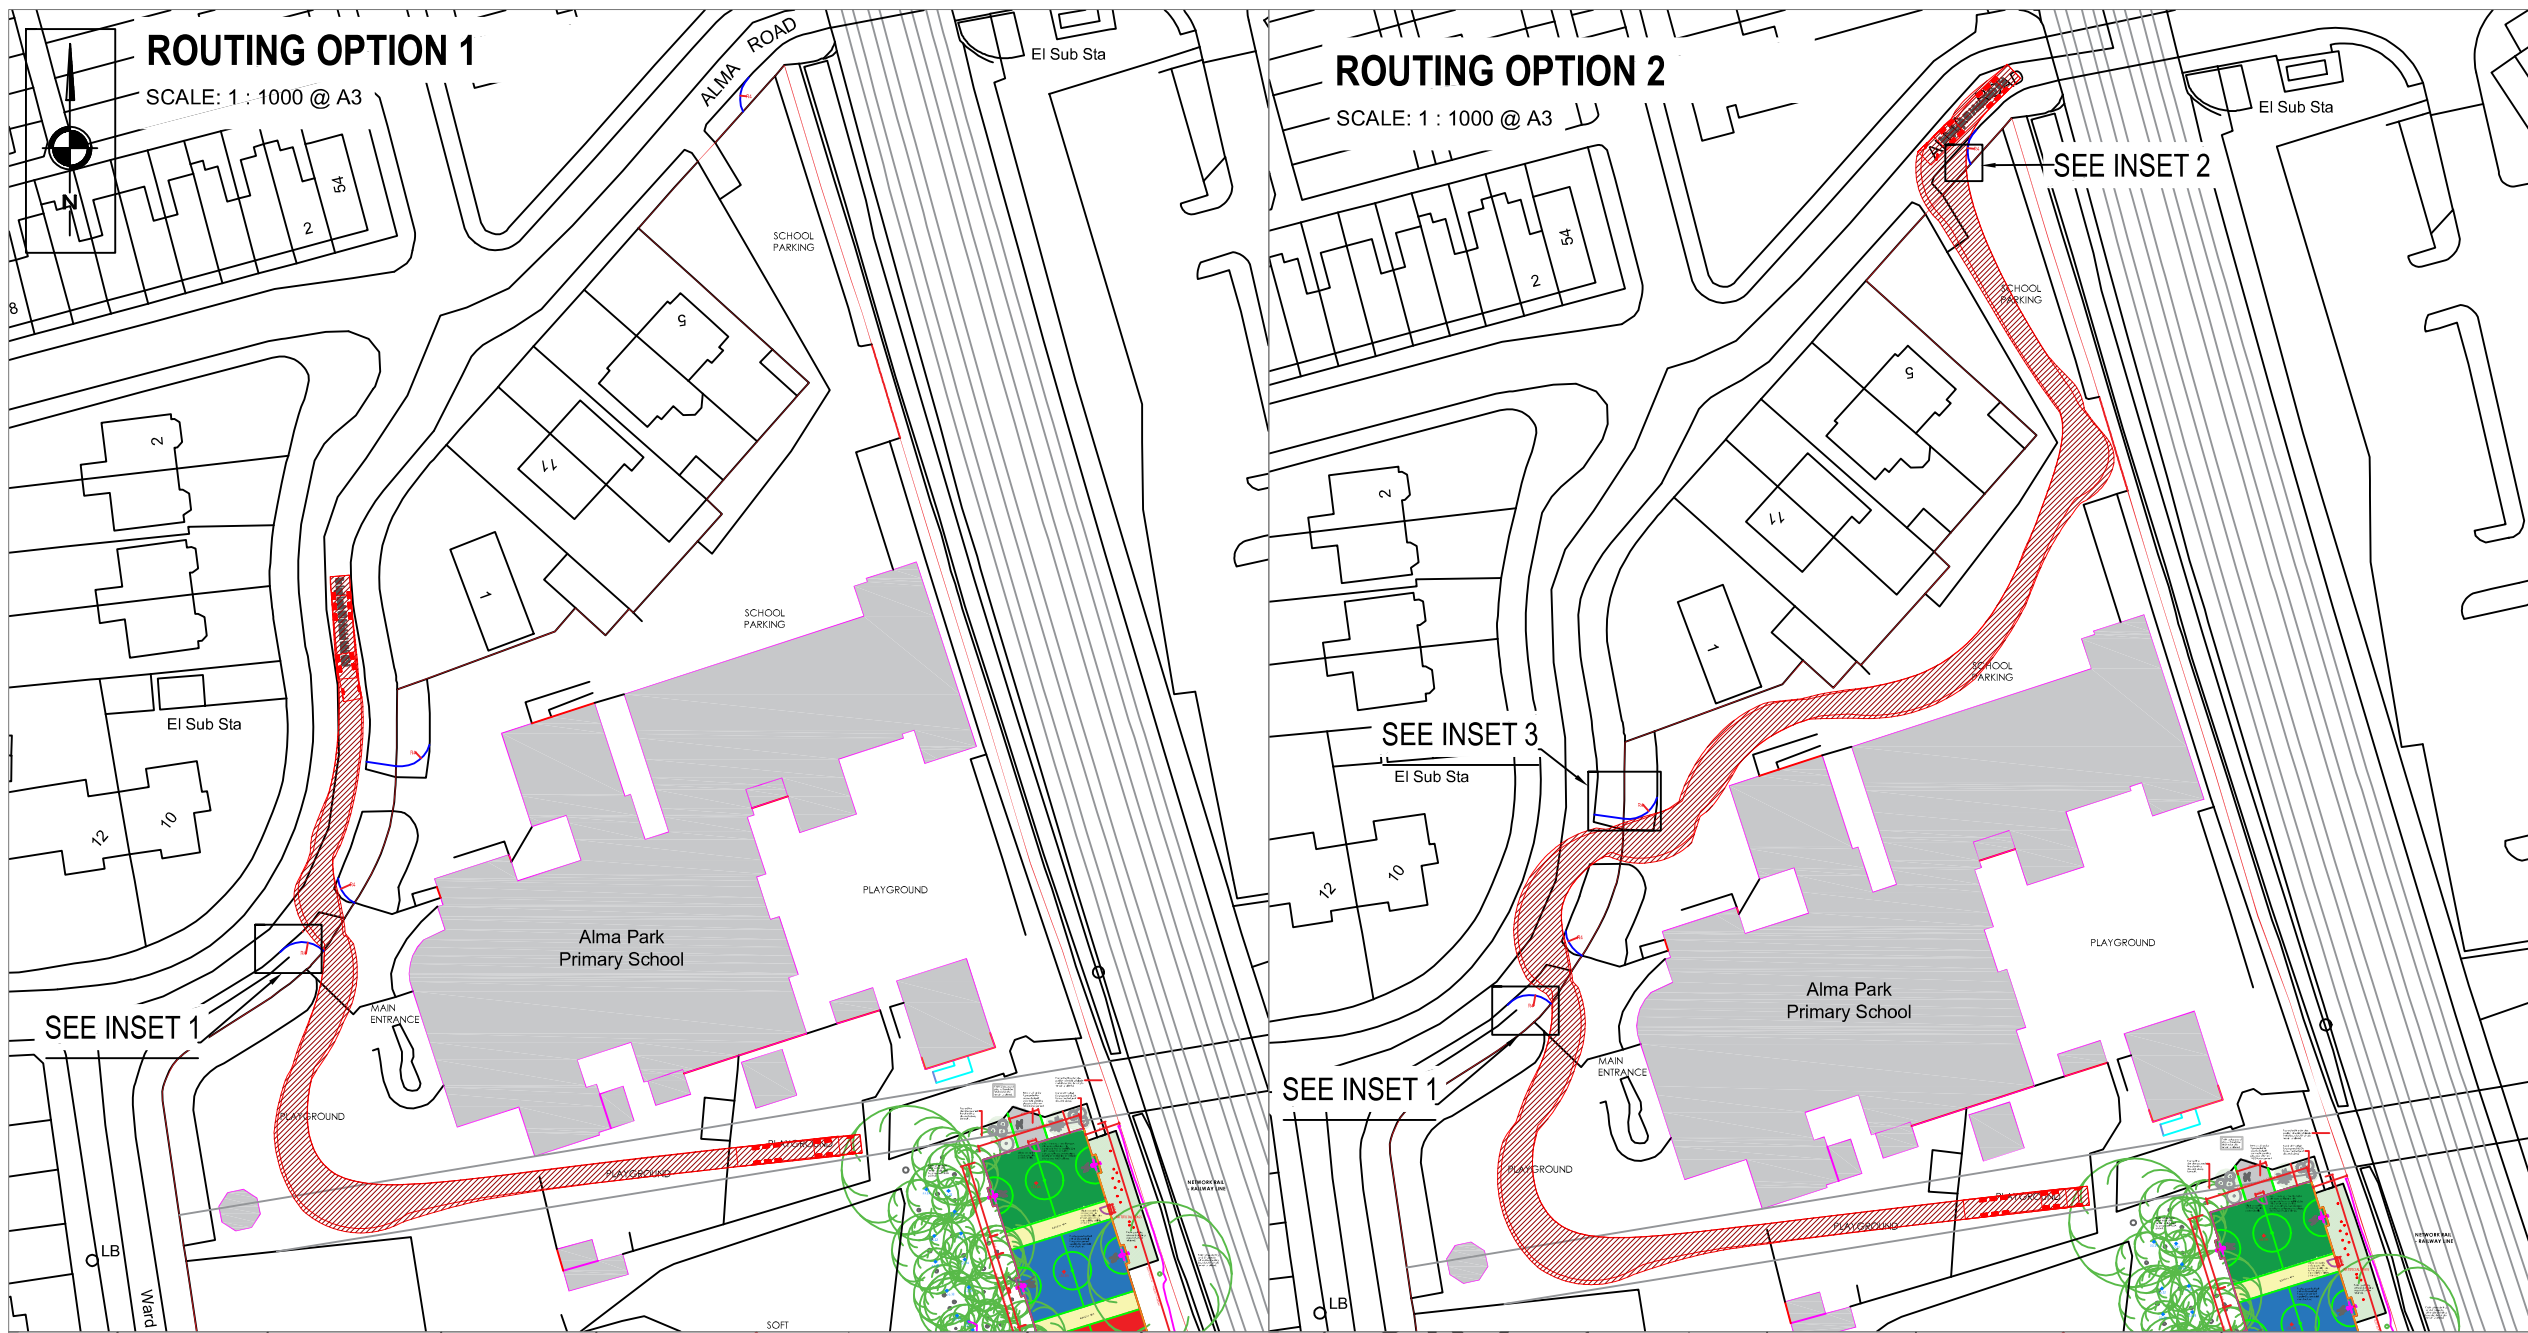

NOTES

Max Legal Length (UK) Articulated Vehicle (16.5m)
Overall Length 16.500m
Overall Width 2.550m
Overall Body Height 3.632m
Min Body Ground Clearance 0.596m
Max Track Width 2.500m
Lock to lock time 6.00s
Kerb to Kerb Turning Radius 6.870m

REVISIONS			
REV	DESCRIPTION	DATE	BY
-	-	-	-

S|C|P

Transportation Planning : Infrastructure Design

Colwyn Chambers, 19 York Street, Manchester, M2 3BA, Tel 0161 832 4400,
www.scptransport.co.uk, Email info@scptransport.co.uk

Client Name:

ROWAN ASHWORTH LTD

Project Title:

ALMA PARK PRIMARY
SCHOOL, LEVENSHULME

Drawing Title:

ROUTING OPTIONS 1 AND 2 -
16.5M ARTICULATED VEHICLE

Drawn By:	OP	Date:	18.12.2024
Checked:	MD	Scale:	AS STATED IN INSET
Status:	PLANNING	Approved/Unapproved:	-

Drawing No.	SCP/241092/ATR02	Rev.	
-------------	------------------	------	--