
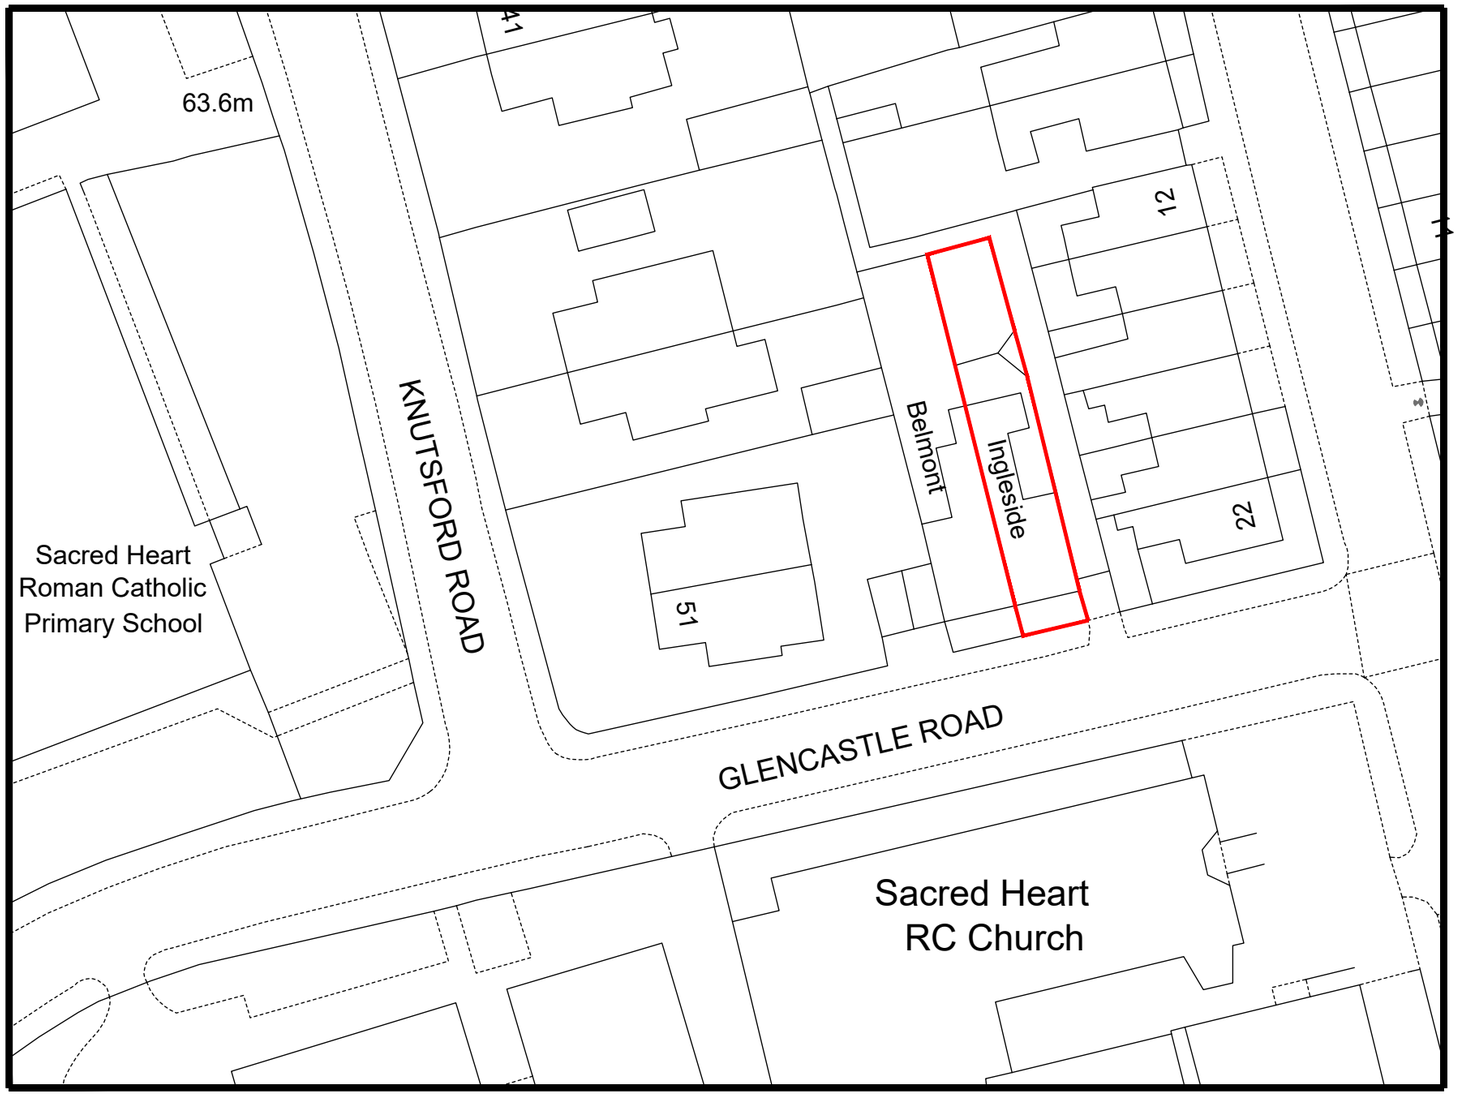


Location Plan

Scale 1:500

0 10 20
metres

North

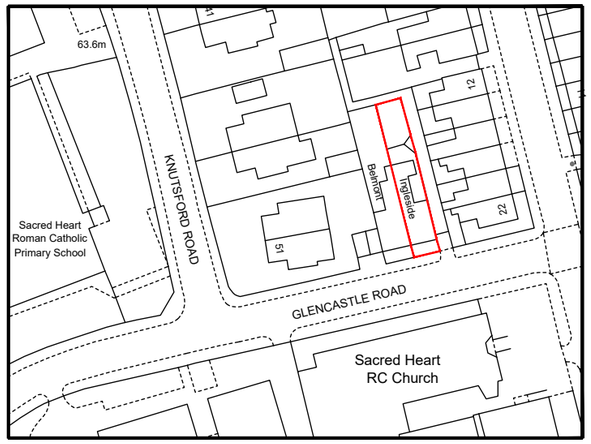

OS Plan

Scale 1:1250

0 10 20
metres

North

Rev A 16.06.2025 Amendments to project title.

PROJECT	DRAWING NUMBER			
Proposed Games Room: Ingleside, Glenside Road, Gorton, M18 7NE	NE - 001			
DRAWING	REVISION	DRAWN	CHECKED	SCALE
OS and Location Plan	A	MV DATE Dec 2024		1:500/ 1250@A3