


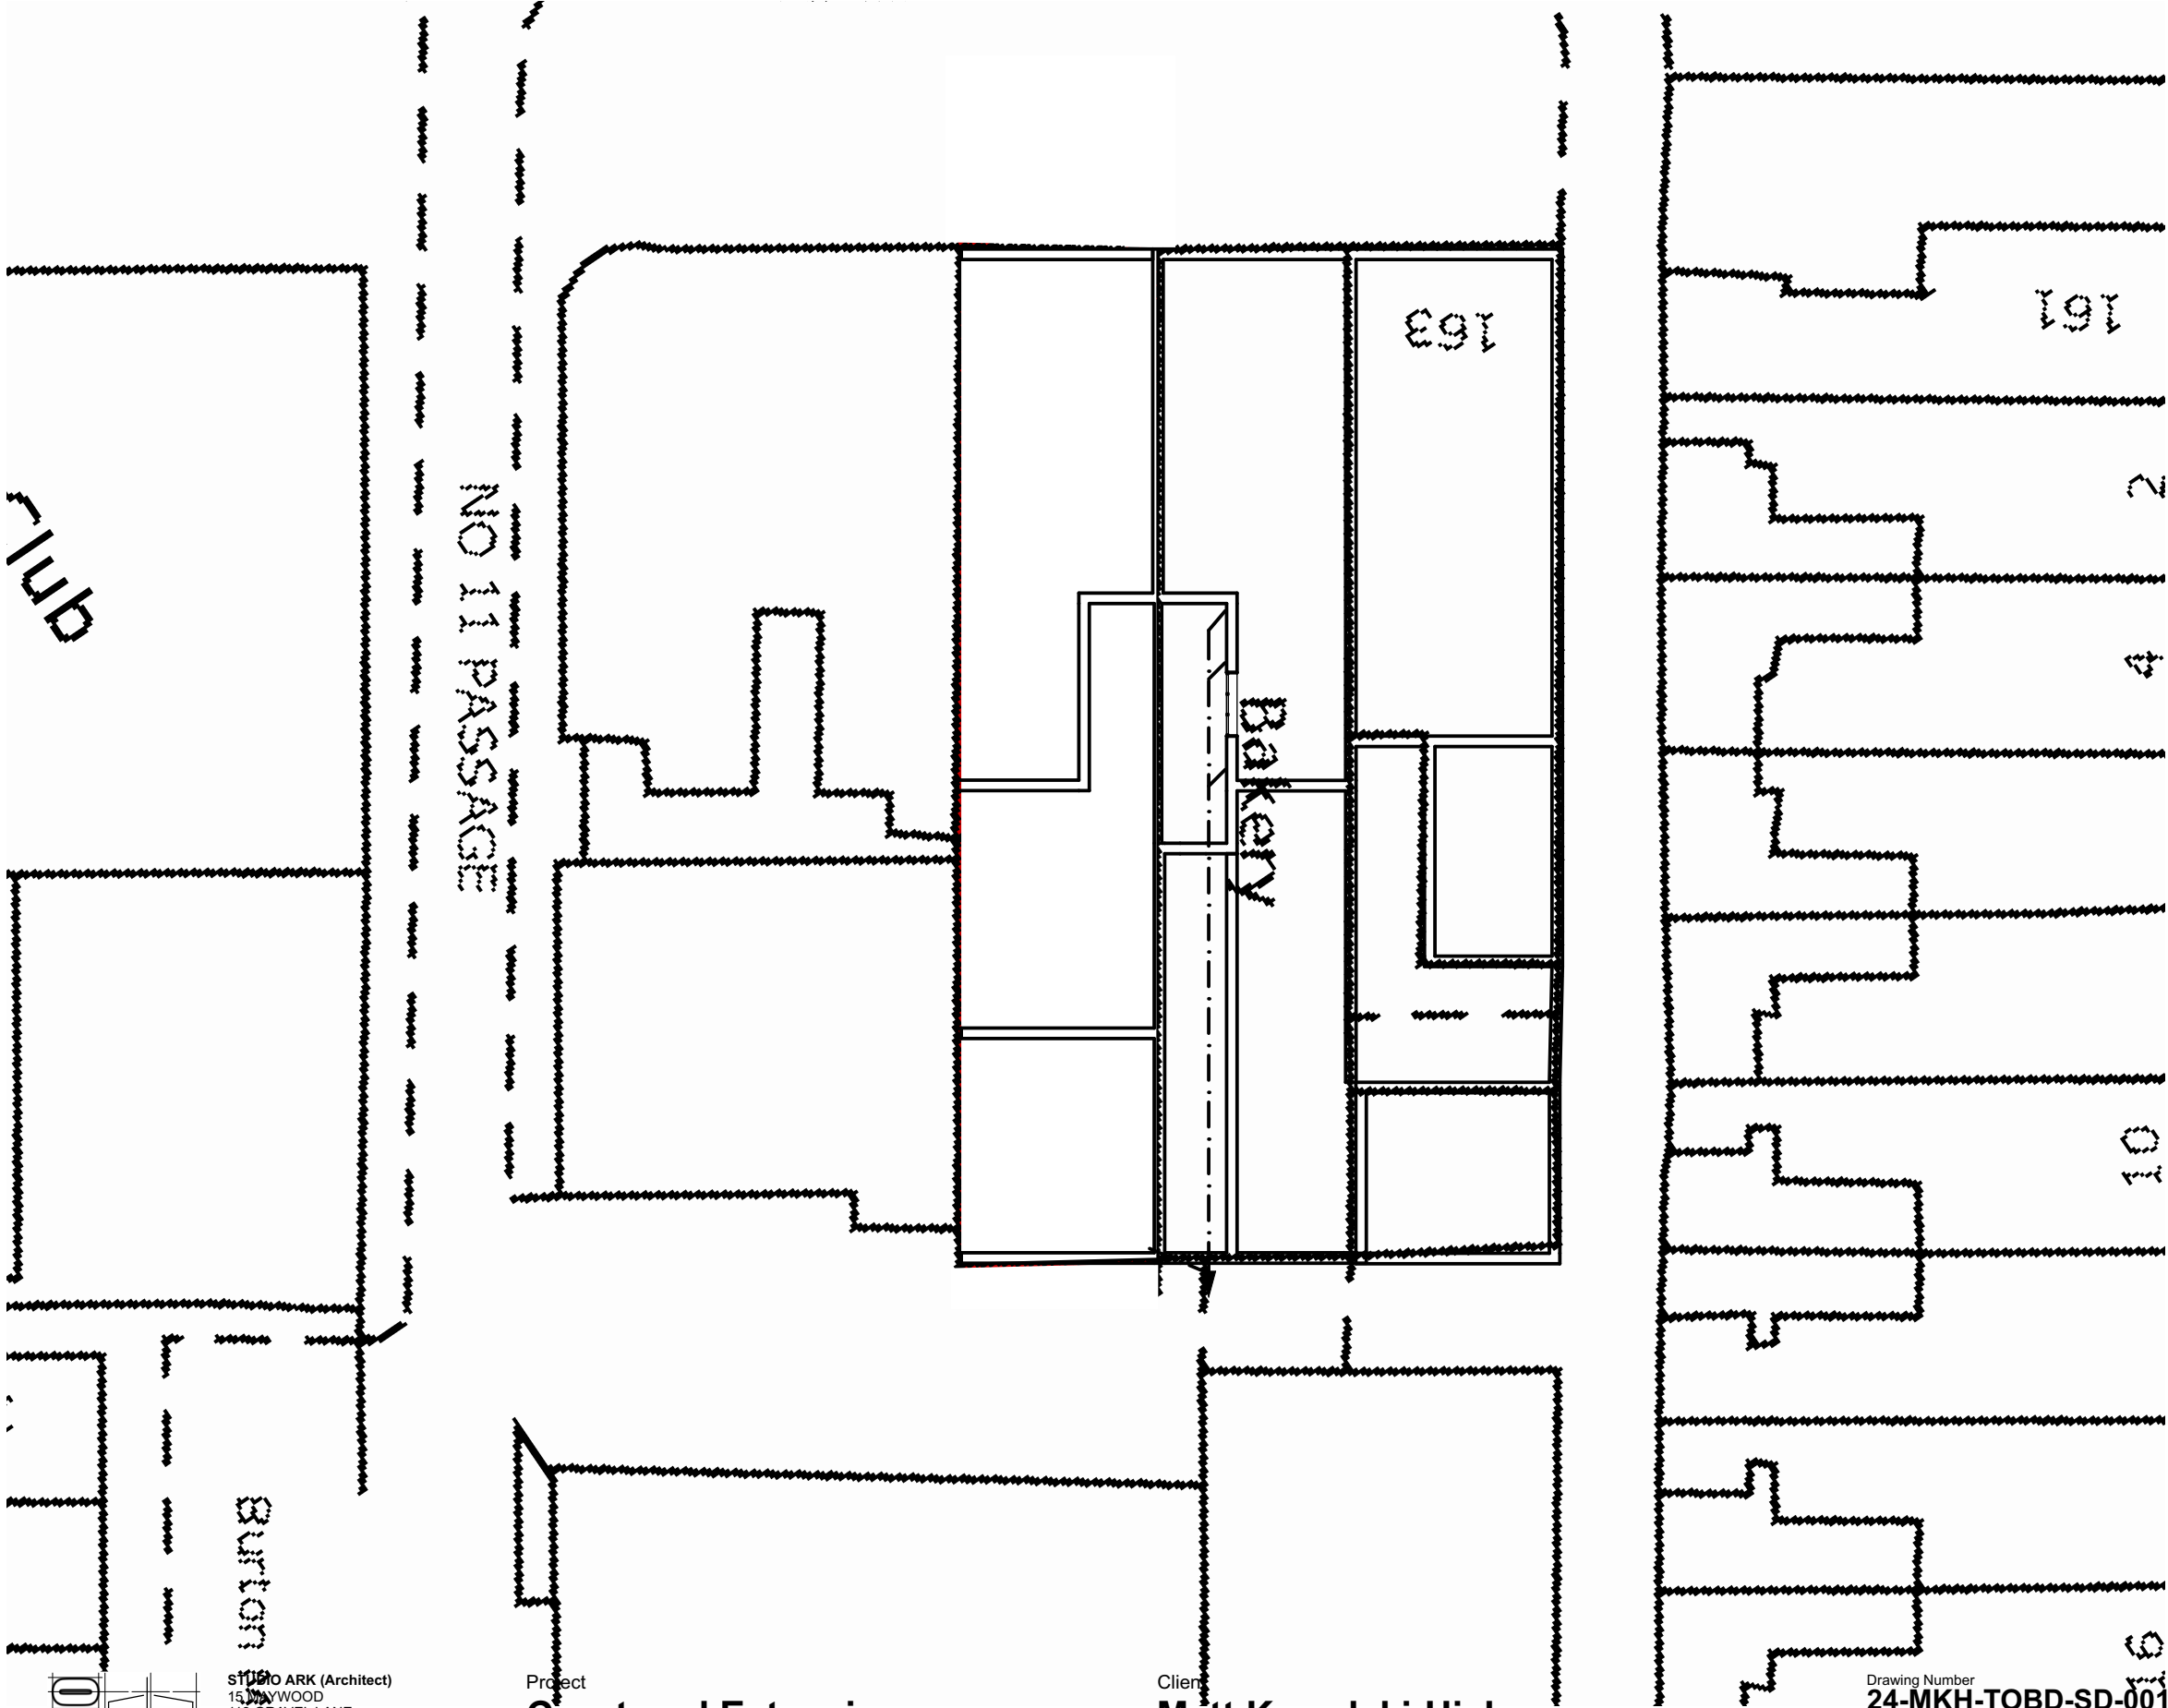

STUDIO

ARK

ARCHITECT

STUDIO ARK (Architect)

15 MAYWOOD

113 GRAVEL LANE

WILMSLOW

CHESHIRE

SK9 6LZ

© STUDIO ARK (Architect)

Project
Courtyard Extension
Location Plan (Existing)
1:200

Client
Matt Kawolski-Hicks
THE OLD BAKERY, BURTON
ROAD, DIDSBURY

Drawing Number
24-MKH-TOBD-SD-001
Scale @ A3
1:200
Date
23/05/2025

Revision
Drawing Status

arb

Architects

Registration

Board

REG NO: 049964A

ACA

ASSOCIATION OF

CONSULTANT ARCHITECTS