NOTES

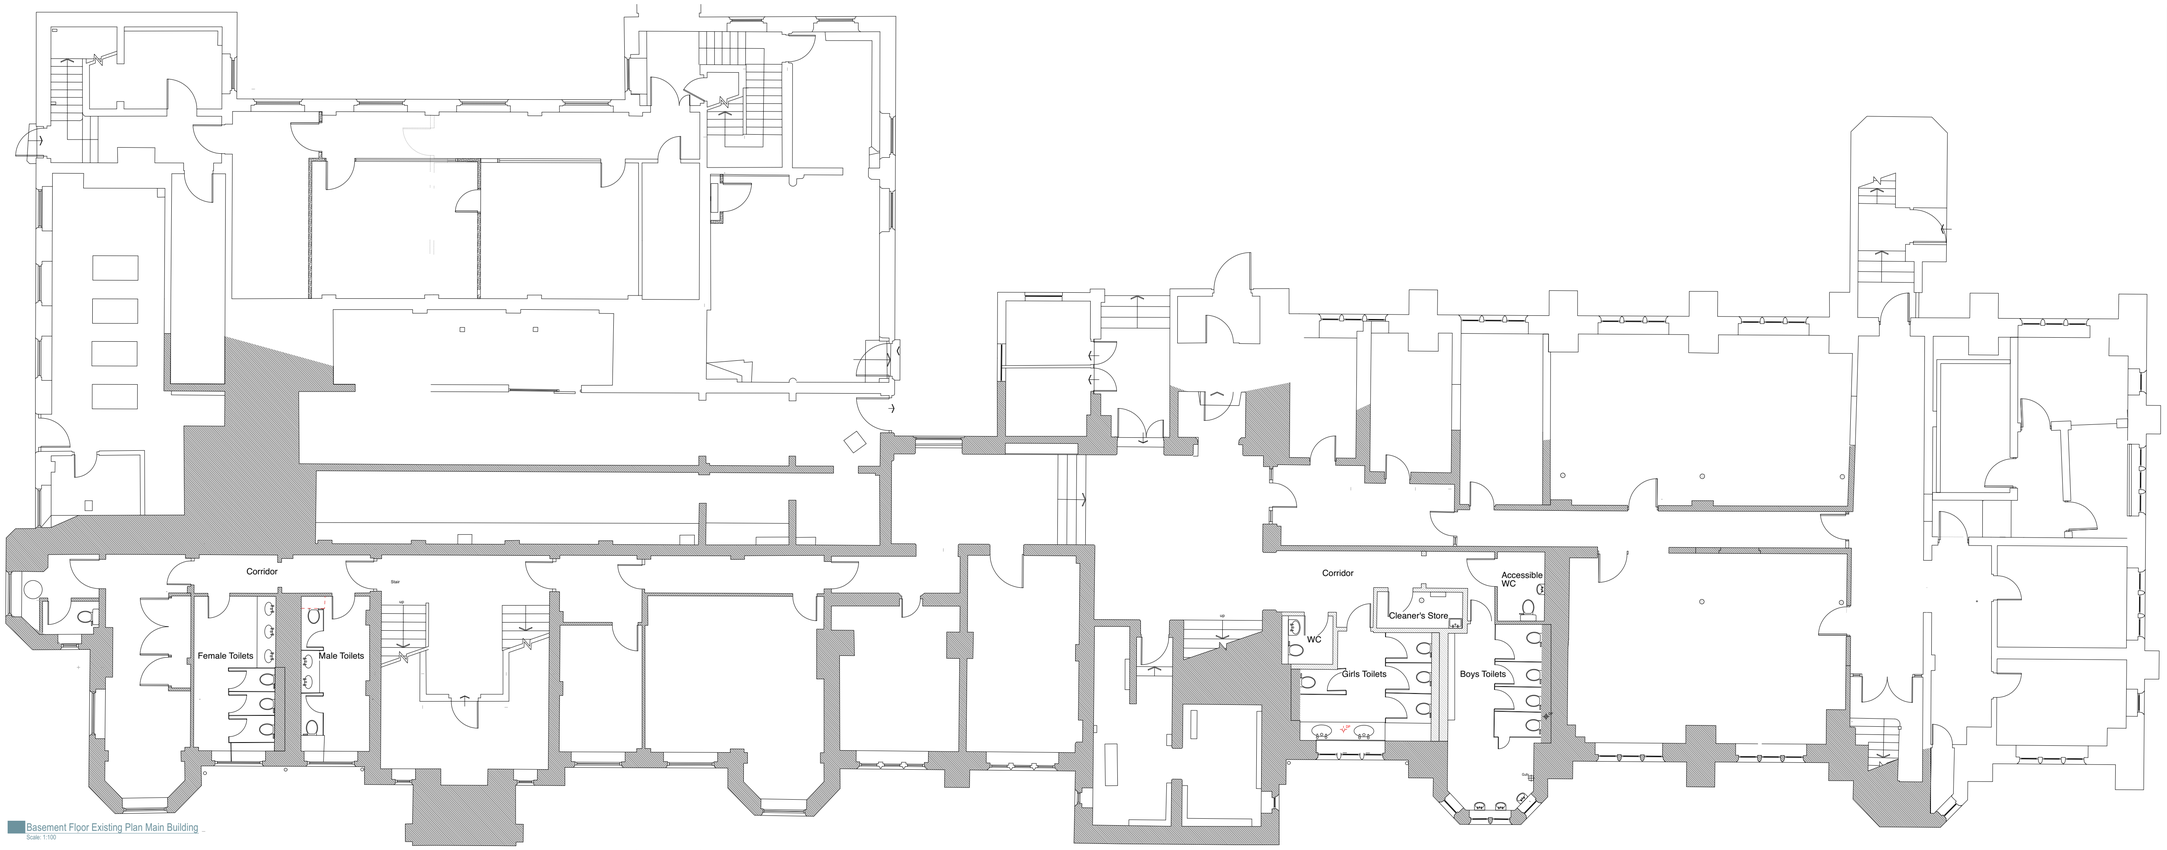

Basement Floor Existing Plan Main Building
Scale: 1:100

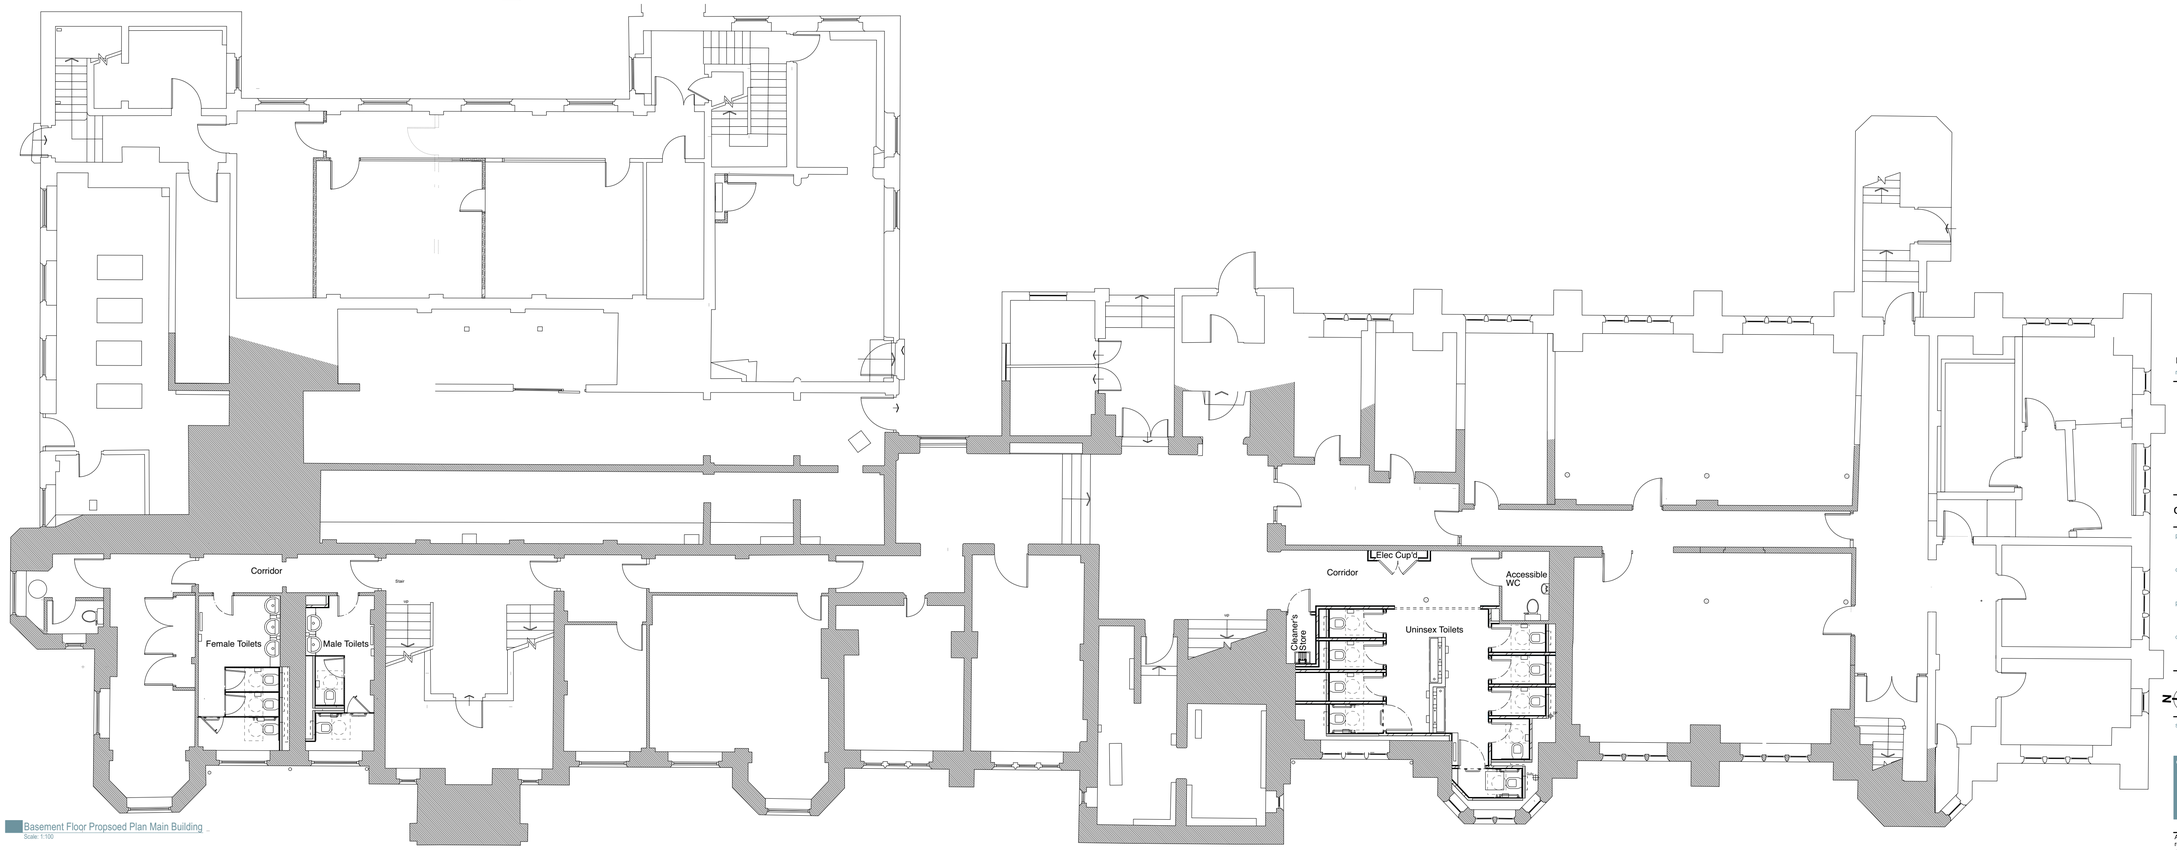

Basement Floor Propsoed Plan Main Building
Scale: 1:100

P01 14/04/2025 First issue.
revisions

CoARC
COLLABORATIVE ARCHITECTURE

coarc.co.uk 0121 769 2414 studio@coarc.co.uk

project title
WC Provision

client
United Learning

project address
William Hulme's Grammar School WC Provision

drawing title
Basement Floor Existing and Proposed Plan

PLANNING

N 0 1 2 3 4 5 M

scale
1:100 @A1

date
31/03/2025

drawing no.
WHGS1-COA-XX-B1-D-A-0020

revision
P01

All dimensions to be checked & verified on site. Dimensions structurial unless noted otherwise. Drawings to be read in conjunction with specification. Any bracketed dimensions are for checking and not for setting out purposes. Any discrepancies with other project information, existing building or site features are to be reported to the Architect before commencement. Do not scale from printed drawings without checking with the architect. © CoARC Ltd. The contents of this drawing may not be reproduced in whole or in part without express permission of CoARC Ltd