



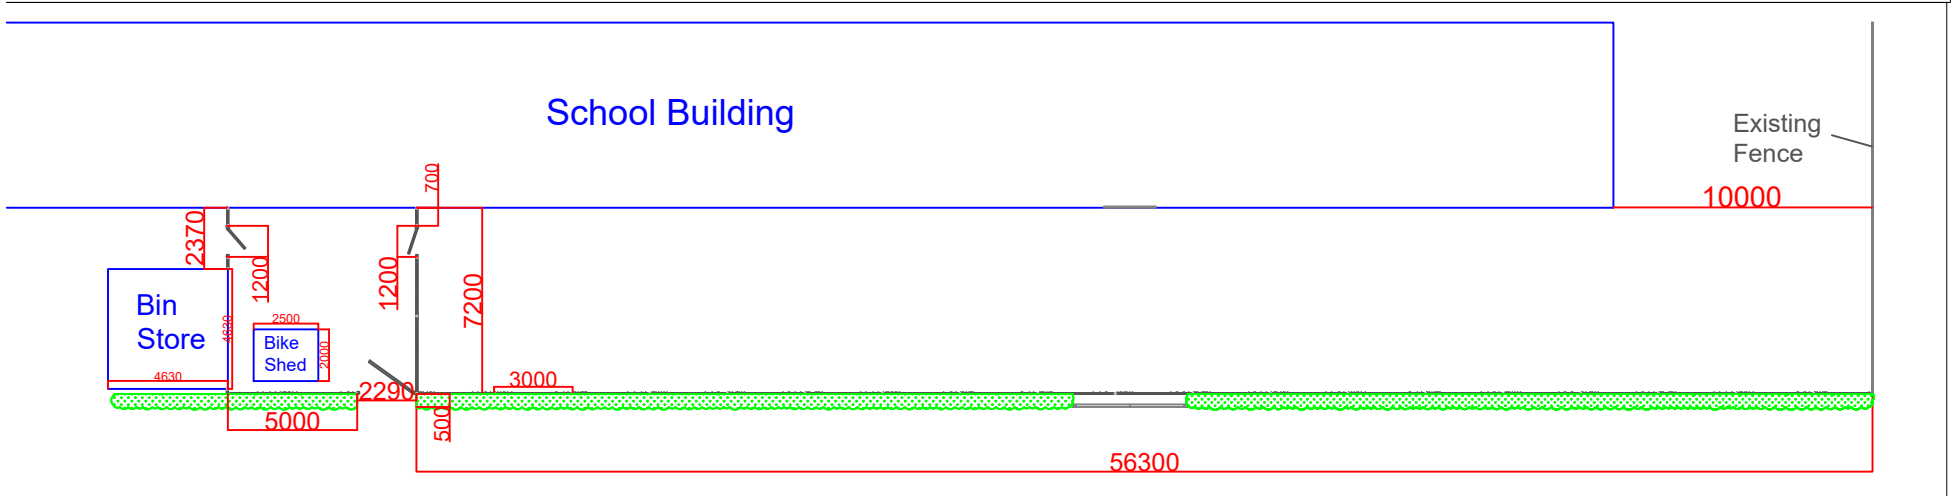
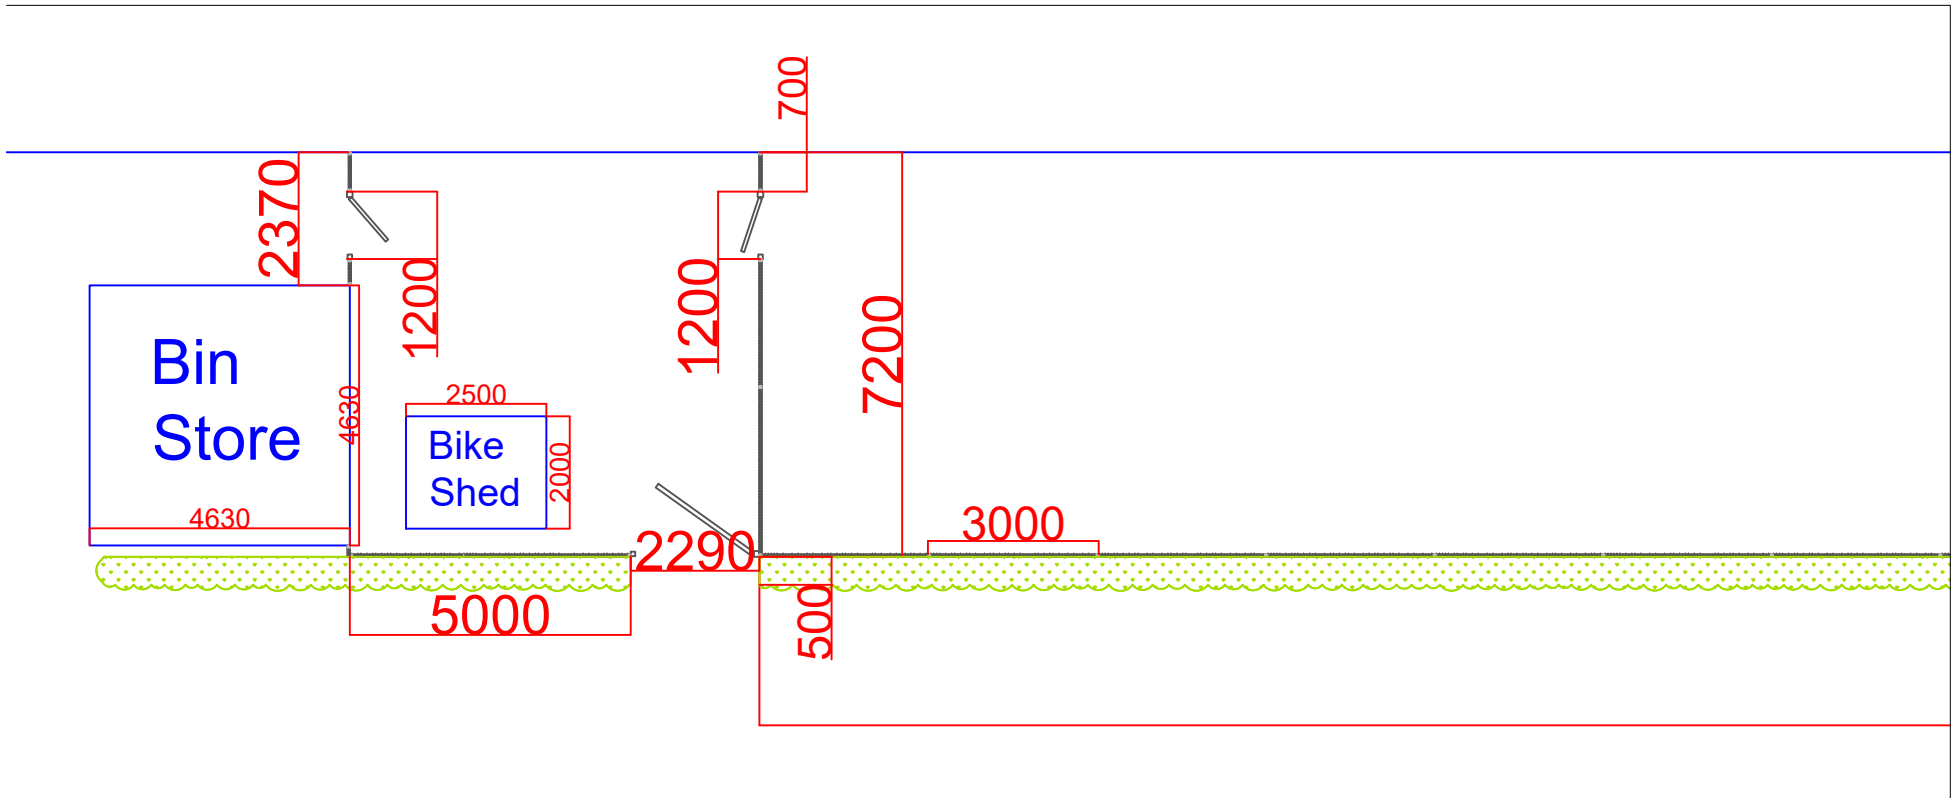
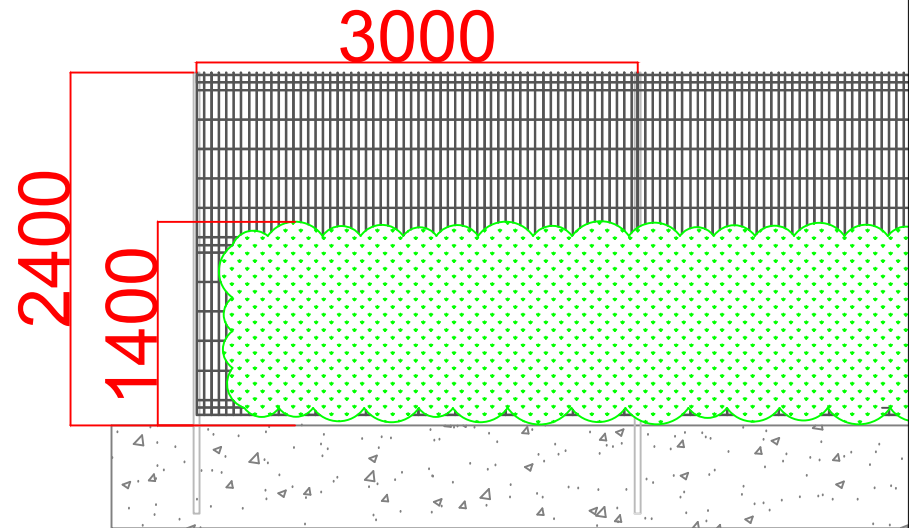
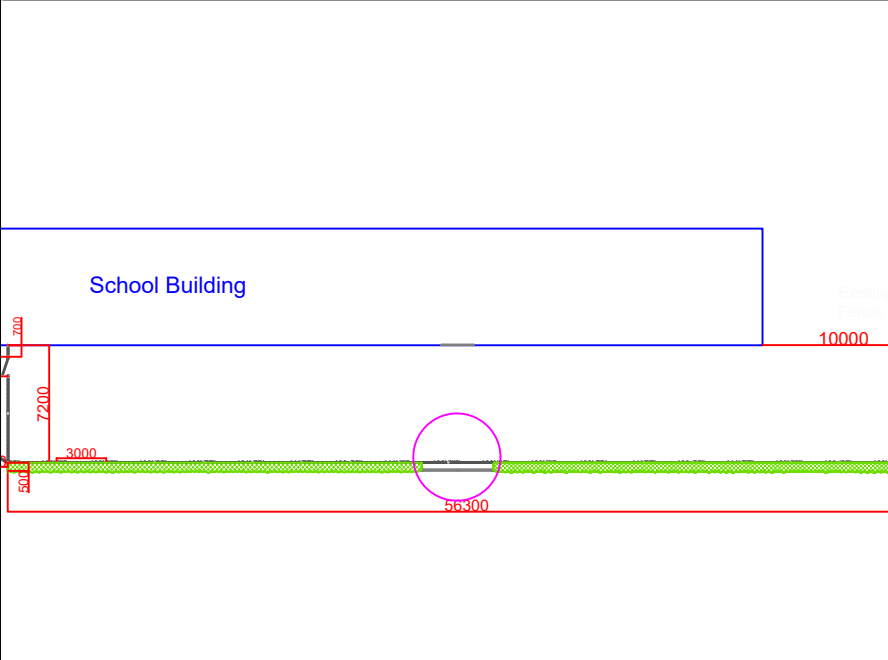
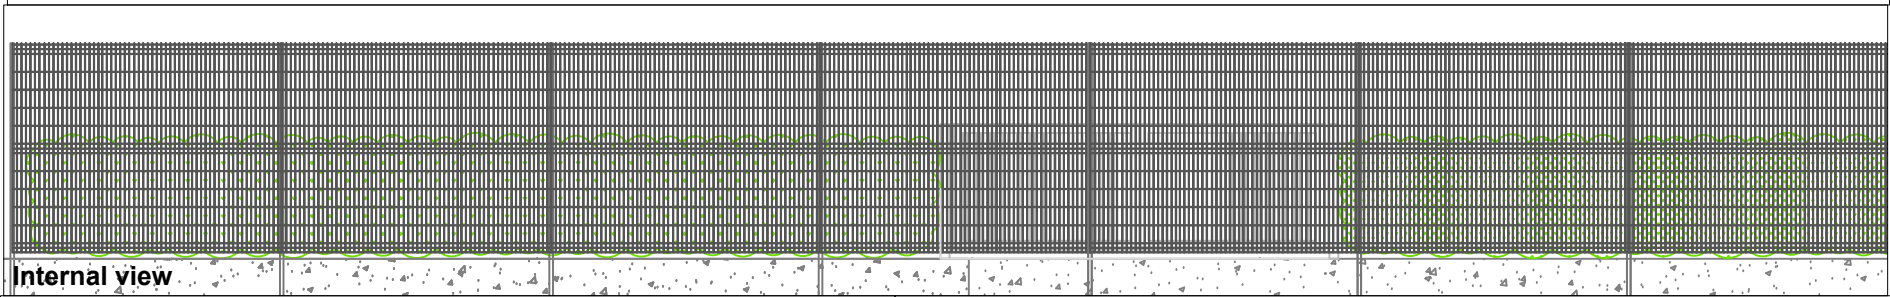
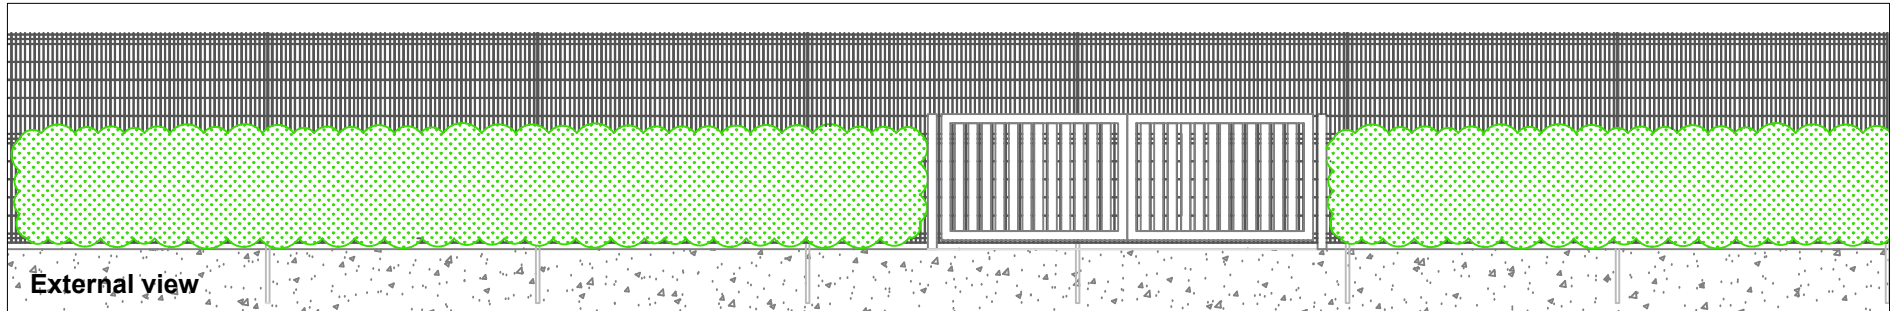
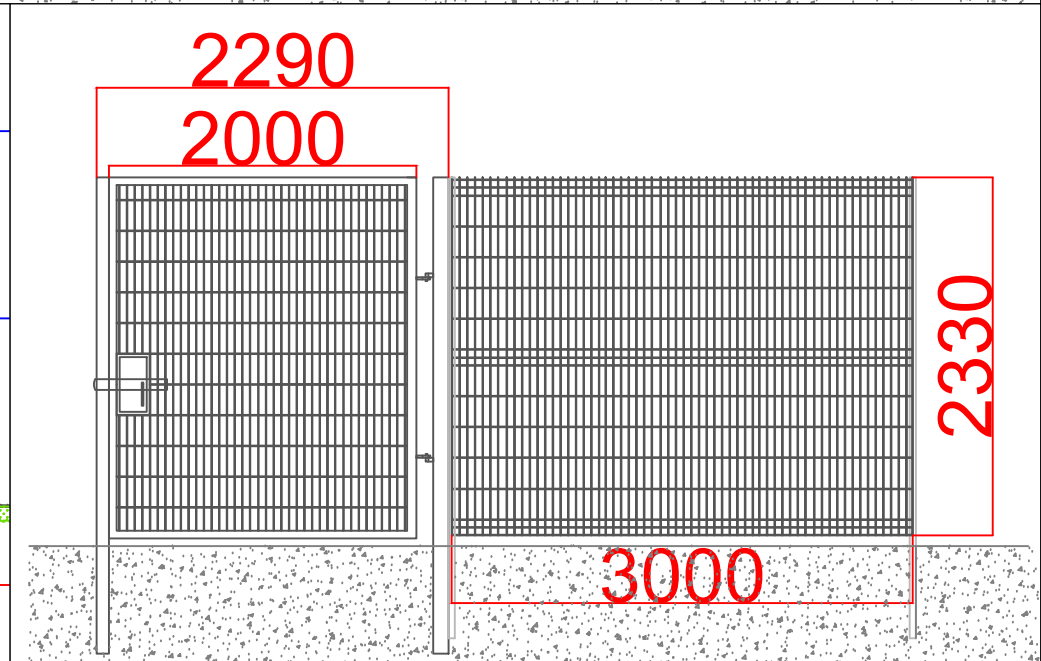
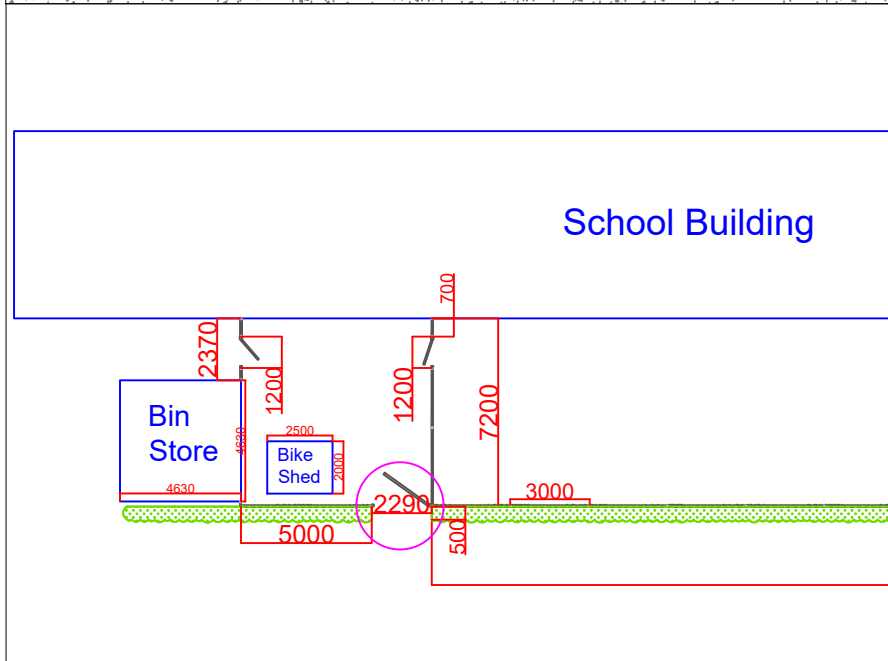


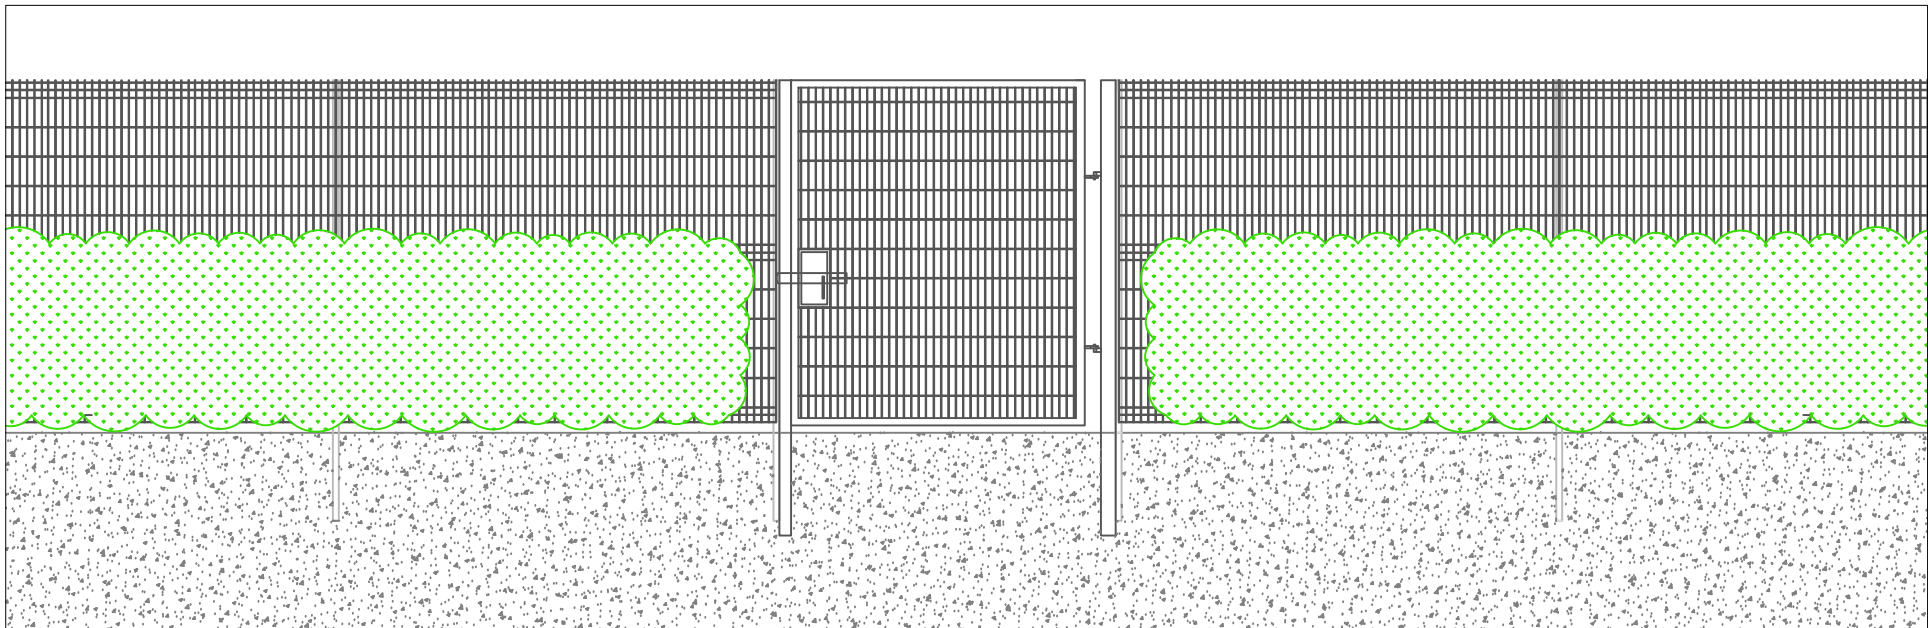


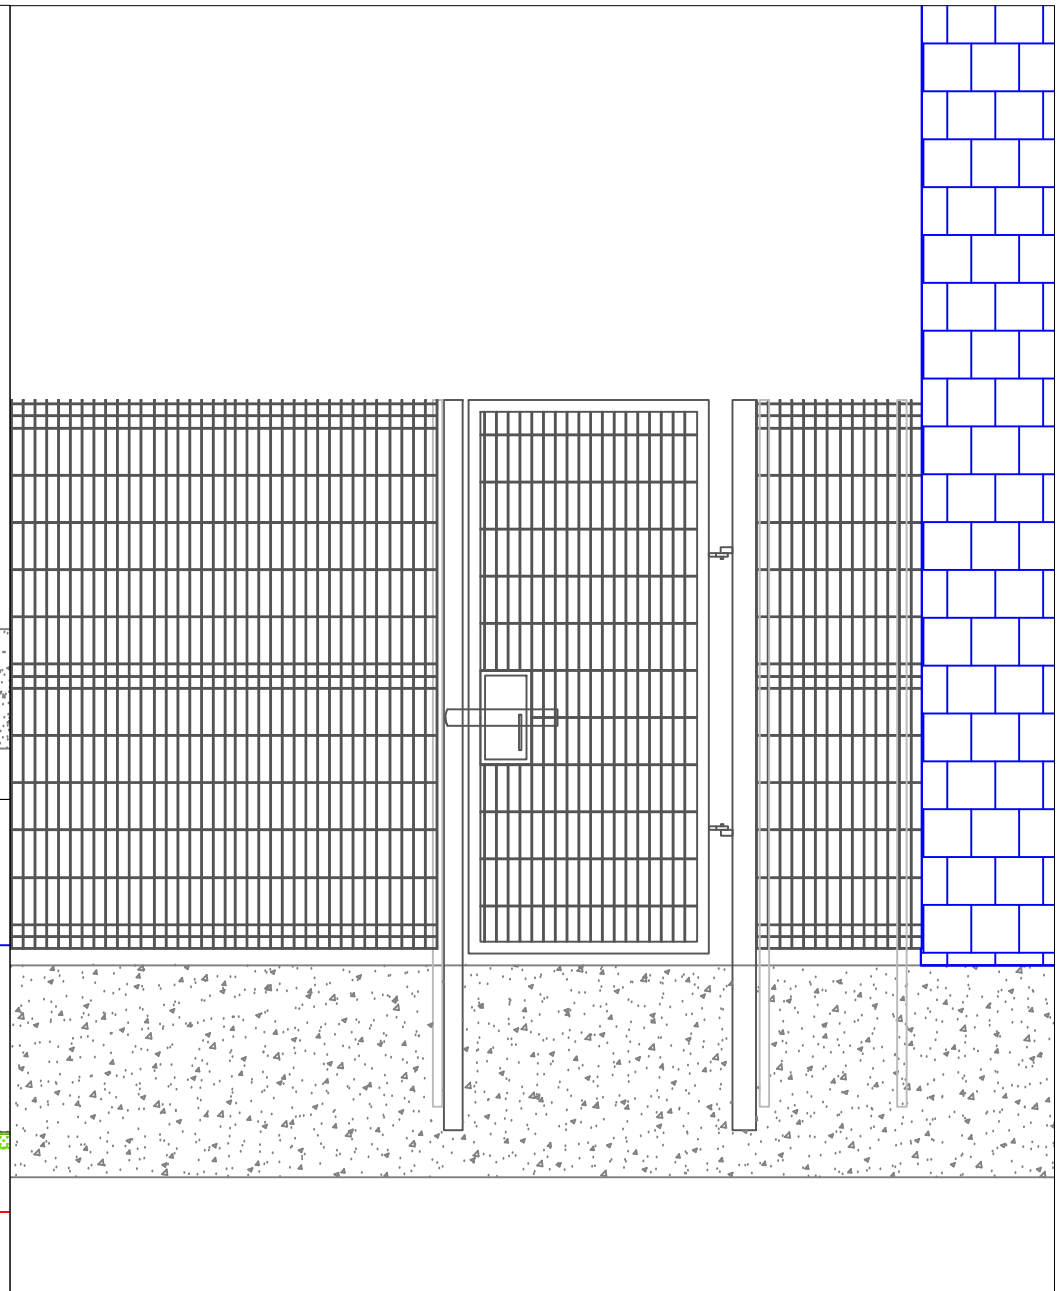

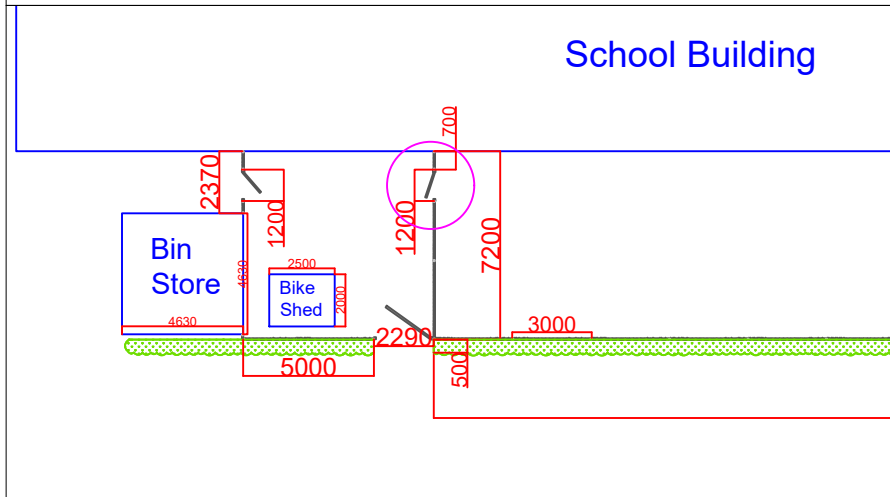

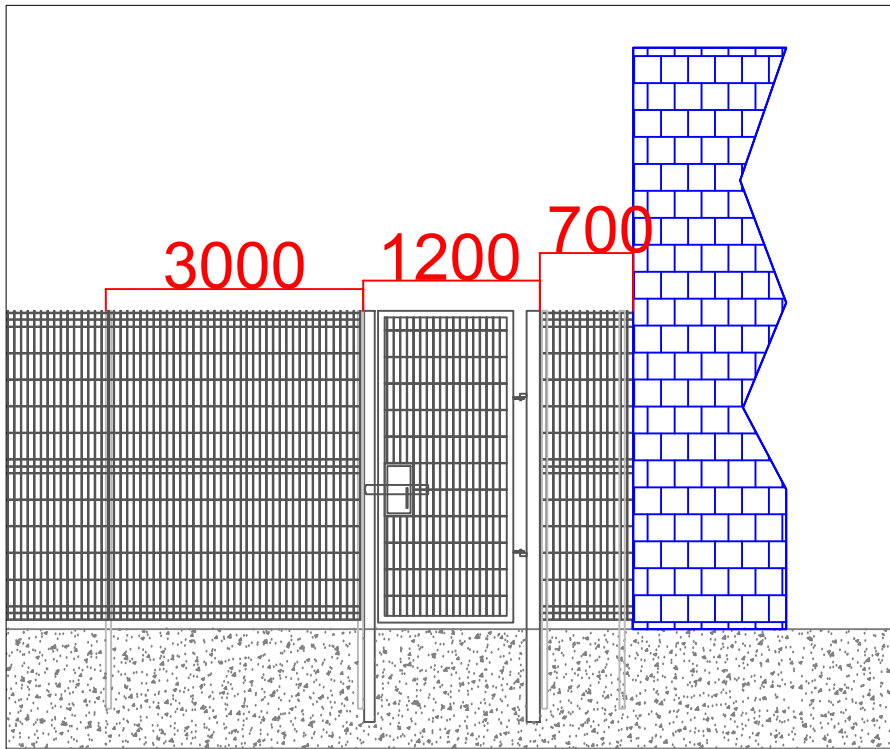

 KIRK craig limited 01744 25080 www.kirkcraig.com	Site: Rolls Crescent Primary School Drawing: 4 of 5 Scale: NTS Drawn by: NC Date: 16/06/2025	Notes:
--	--	----------------------

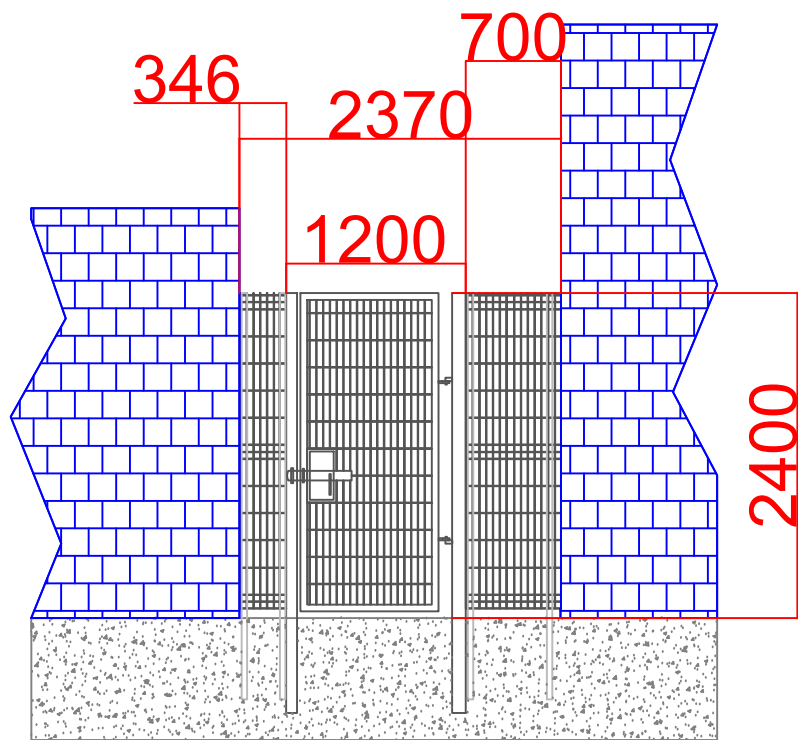

School Building

