PLANNING DRAWING - EXISTING SIGNAGE



GREENE KING
BURY ST EDMUNDS

ashleigh®

COPYRIGHT:
THE ATTACHED DESIGNS AND ILLUSTRATIONS ARE INTENDED SOLELY FOR, AND SHOULD ONLY BE USED BY, THOSE TO WHOM THIS DESIGN SPECIFICATION IS ADDRESSED

THE CONTENTS ARE STRICTLY PRIVATE AND CONFIDENTIAL
ANY FORM OF REPRODUCTION, DISSEMINATION, COPYING, DISCLOSURE, MODIFICATION OR DISTRIBUTION IS STRICTLY PROHIBITED WITHOUT THE PRIOR WRITTEN CONSENT OF ASHLEIGH SIGNS LTD (COMPANY NO: 1525080)

REGISTERED ADDRESS:
ASHLEIGH HOUSE, BECKBRIDGE ROAD, NORMANTON INDUSTRIAL ESTATE, NORMANTON, WF6 1TE

THE FLYING HORSE.
1 LONGSTONE ROAD,
WYTHENSHAWE,
MANCHESTER
M22 5LT.

192767 (REV D)
09/05/25 - SRL

PLANNING DRAWING - EXISTING SIGNAGE







ashleigh®

COPYRIGHT:
THE ATTACHED DESIGNS AND ILLUSTRATIONS ARE INTENDED SOLELY FOR AND SHOULD ONLY BE USED BY, THOSE TO WHOM THIS DESIGN SPECIFICATION IS ADDRESSED


THE CONTENTS ARE STRICTLY PRIVATE AND CONFIDENTIAL
ANY FORM OF REPRODUCTION, DISSEMINATION, COPYING, DISCLOSURE, MODIFICATION OR DISTRIBUTION IS STRICTLY PROHIBITED WITHOUT THE PRIOR WRITTEN CONSENT OF ASHLEIGH SIGNS LTD (COMPANY NO: 1325080)

REGISTERED ADDRESS:
ASHLEIGH HOUSE, BECKBRIDGE ROAD, NORMANTON INDUSTRIAL ESTATE, NORMANTON, WF6 1TE

THE FLYING HORSE.
1 LONGSTONE ROAD,
WYTHENSHAWE,
MANCHESTER
M22 5LT.

192767 (REV D)
09/05/25 - SRL

PLANNING DRAWING - PROPOSED SIGNAGE

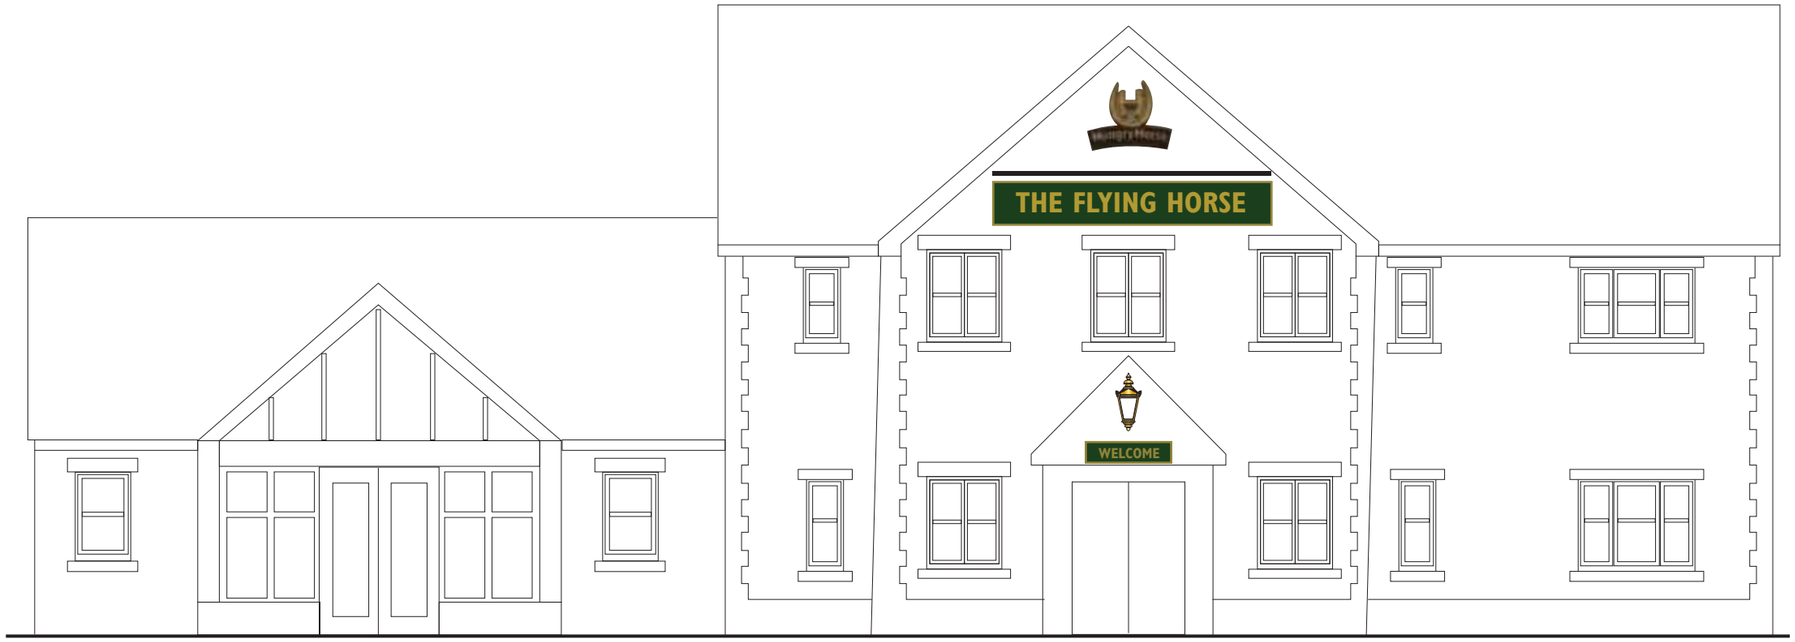

WEST ELEVATION - Scale 1:100 @ A3



SOUTH ELEVATION - Scale 1:100 @ A3



Scale 1:100 @ A3

GREENE KING
BURY ST EDMUNDS

ashleigh®

COPYRIGHT:
THE ATTACHED DESIGNS AND ILLUSTRATIONS ARE INTENDED SOLELY FOR, AND SHOULD ONLY BE USED BY, THOSE TO WHOM THIS DESIGN SPECIFICATION IS ADDRESSED

THE CONTENTS ARE STRICTLY PRIVATE AND CONFIDENTIAL
ANY FORM OF REPRODUCTION, DISSEMINATION, COPYING, DISCLOSURE, MODIFICATION OR DISTRIBUTION IS STRICTLY PROHIBITED WITHOUT THE PRIOR WRITTEN CONSENT OF ASHLEIGH SIGNS LTD (COMPANY NO: 1325080)

REGISTERED ADDRESS:
ASHLEIGH HOUSE, BECKBRIDGE ROAD, NORMANTON INDUSTRIAL ESTATE, NORMANTON, WF6 1TE


THE FLYING HORSE.
1 LONGSTONE ROAD,
WYTHENSHAWE,
MANCHESTER
M22 5LT.

192767 (REV D)
09/05/25 - SRL


PLANNING DRAWING - PROPOSED SIGNAGE



NORTH ELEVATION GABLE - Scale 1:100 @ A3

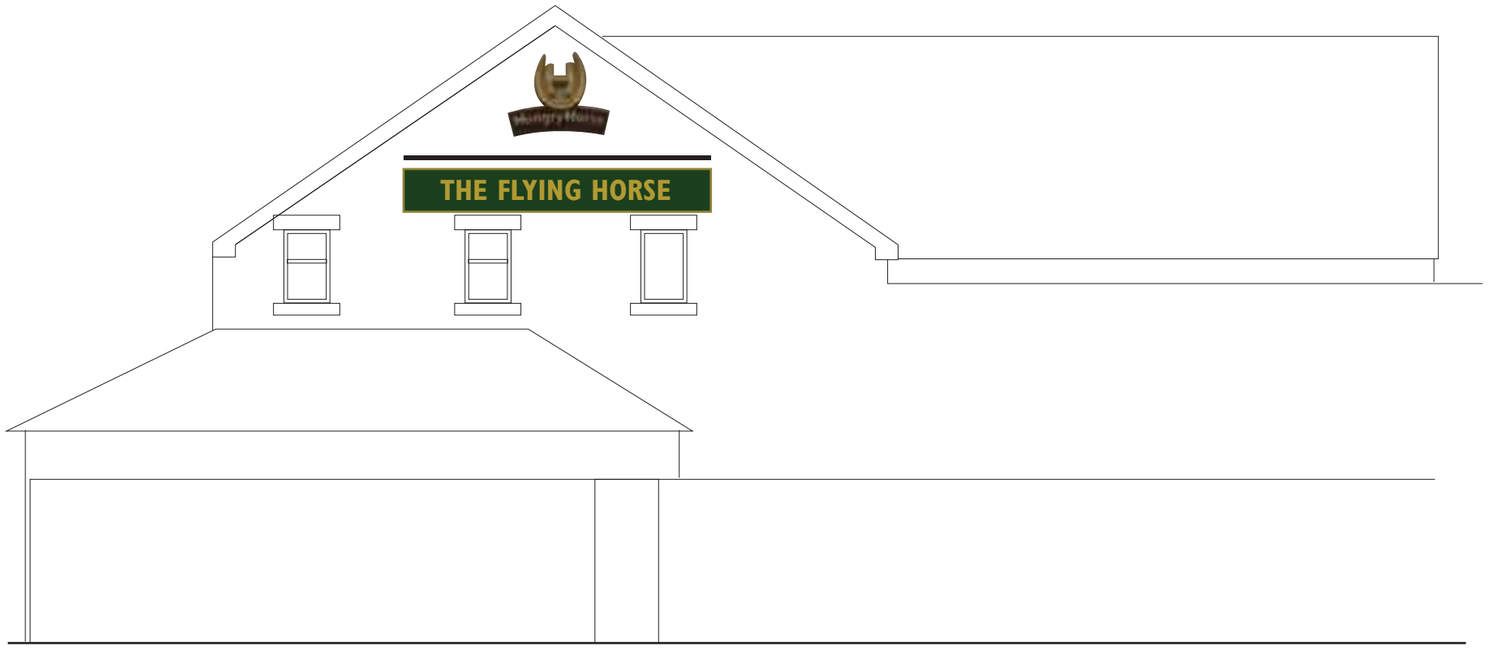

EAST ELEVATION GABLE - Scale 1:100 @ A3

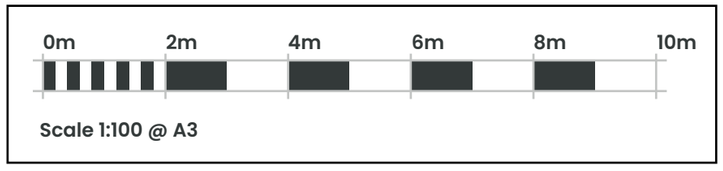

Scale 1:100 @ A3

GREENE KING
BURY ST EDMUNDS

ashleigh®

COPYRIGHT:
THE ATTACHED DESIGNS AND ILLUSTRATIONS ARE INTENDED SOLELY FOR AND SHOULD ONLY BE USED BY, THOSE TO WHOM THIS DESIGN SPECIFICATION IS ADDRESSED

THE CONTENTS ARE STRICTLY PRIVATE AND CONFIDENTIAL
ANY FORM OF REPRODUCTION, DISSEMINATION, COPYING, DISCLOSURE, MODIFICATION OR DISTRIBUTION IS STRICTLY PROHIBITED WITHOUT THE PRIOR WRITTEN CONSENT OF ASHLEIGH SIGNS LTD (COMPANY NO: 1325080)

REGISTERED ADDRESS:
ASHLEIGH HOUSE, BECKBRIDGE ROAD, NORMANTON INDUSTRIAL ESTATE, NORMANTON, WF6 1TE

THE FLYING HORSE.
1 LONGSTONE ROAD,
WYTHENSHAWE,
MANCHESTER
M22 5LT.

192767 (REV D)
09/05/25 - SRL

PLANNING DRAWING - PROPOSED SIGNAGE



GREENE KING
BURY ST EDMUNDS

ashleigh®

COPYRIGHT:
THE ATTACHED DESIGNS AND ILLUSTRATIONS ARE INTENDED SOLELY FOR, AND SHOULD ONLY BE USED BY, THOSE TO WHOM THIS DESIGN SPECIFICATION IS ADDRESSED

THE CONTENTS ARE STRICTLY PRIVATE AND CONFIDENTIAL
ANY FORM OF REPRODUCTION, DISSEMINATION, COPYING, DISCLOSURE, MODIFICATION OR DISTRIBUTION IS STRICTLY PROHIBITED WITHOUT THE PRIOR WRITTEN CONSENT OF ASHLEIGH SIGNS LTD (COMPANY NO: 1325080)

REGISTERED ADDRESS:
ASHLEIGH HOUSE, BECKBRIDGE ROAD, NORMANTON INDUSTRIAL ESTATE, NORMANTON, WF6 1TE

THE FLYING HORSE.
1 LONGSTONE ROAD,
WYTHENSHAWE,
MANCHESTER
M22 5LT.

192767 (REV D)
09/05/25 - SRL

PLANNING DRAWING - PROPOSED SIGNAGE







GREENE KING
BURY ST EDMUNDS

ashleigh®

COPYRIGHT:
THE ATTACHED DESIGNS AND ILLUSTRATIONS ARE INTENDED SOLELY FOR AND SHOULD ONLY BE USED BY, THOSE TO WHOM THIS DESIGN SPECIFICATION IS ADDRESSED


THE CONTENTS ARE STRICTLY PRIVATE AND CONFIDENTIAL
ANY FORM OF REPRODUCTION, DISSEMINATION, COPYING, DISCLOSURE, MODIFICATION OR DISTRIBUTION IS STRICTLY PROHIBITED WITHOUT THE PRIOR WRITTEN CONSENT OF ASHLEIGH SIGNS LTD (COMPANY NO: 1325080)

REGISTERED ADDRESS:
ASHLEIGH HOUSE, BECKBRIDGE ROAD, NORMANTON INDUSTRIAL ESTATE, NORMANTON, WF6 1TE

THE FLYING HORSE.
1 LONGSTONE ROAD,
WYTHENSHAWE,
MANCHESTER
M22 5LT.

192767 (REV D)
09/05/25 - SRL

PLANNING DRAWING - PROPOSED SIGNAGE

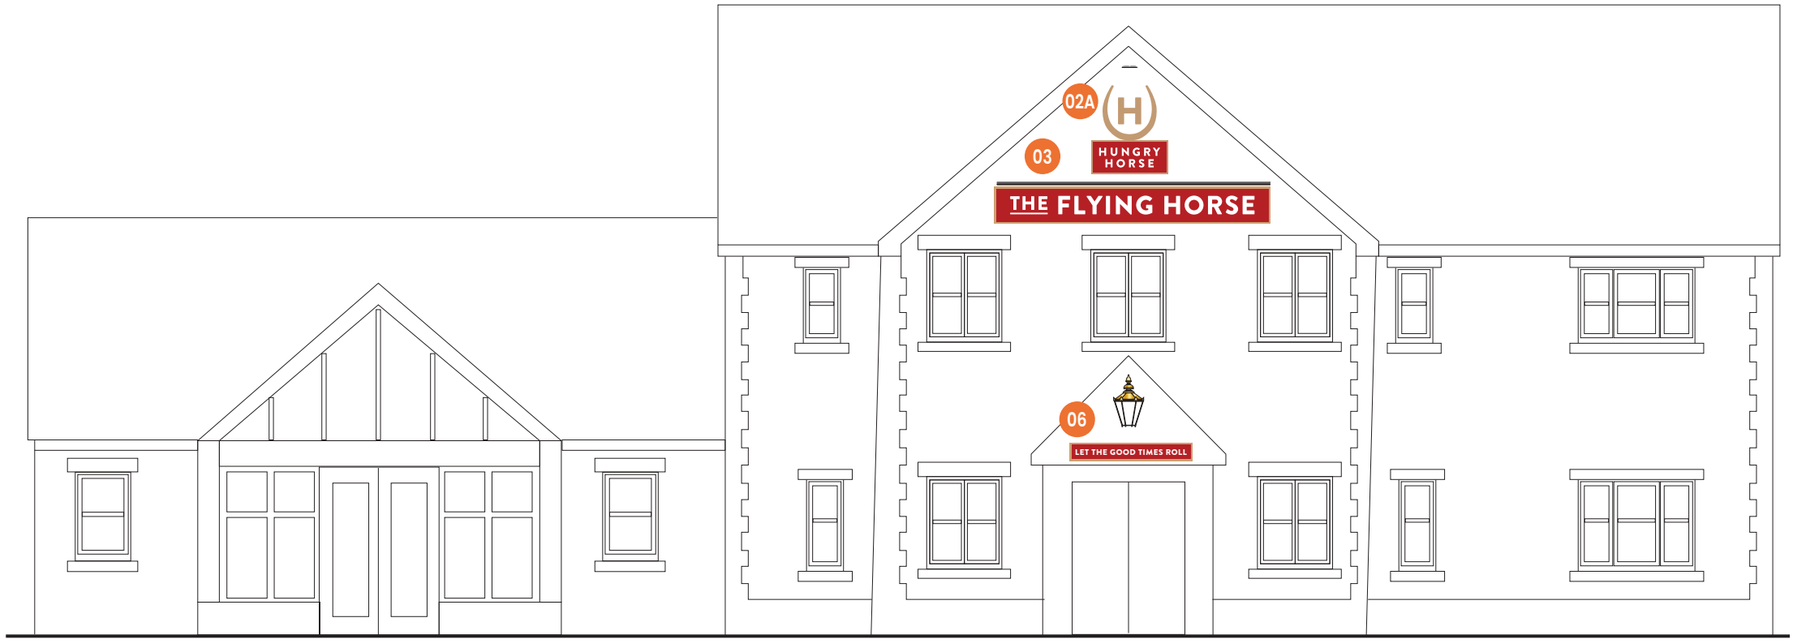

WEST ELEVATION - Scale 1:100 @ A3



SOUTH ELEVATION - Scale 1:100 @ A3



Scale 1:100 @ A3

GREENE KING
BURY ST EDMUNDS

ashleigh®

COPYRIGHT:
THE ATTACHED DESIGNS AND ILLUSTRATIONS ARE INTENDED SOLELY FOR, AND SHOULD ONLY BE USED BY, THOSE TO WHOM THIS DESIGN SPECIFICATION IS ADDRESSED

THE CONTENTS ARE STRICTLY PRIVATE AND CONFIDENTIAL
ANY FORM OF REPRODUCTION, DISSEMINATION, COPYING, DISCLOSURE, MODIFICATION OR DISTRIBUTION IS STRICTLY PROHIBITED WITHOUT THE PRIOR WRITTEN CONSENT OF ASHLEIGH SIGNS LTD (COMPANY NO: 1325080)


REGISTERED ADDRESS:
ASHLEIGH HOUSE, BECKBRIDGE ROAD, NORMANTON INDUSTRIAL ESTATE, NORMANTON, WF6 1TE

THE FLYING HORSE.
1 LONGSTONE ROAD,
WYTHENSHAWE,
MANCHESTER
M22 5LT.

192767 (REV D)
09/05/25 - SRL



NORTH ELEVATION GABLE - Scale 1:100 @ A3

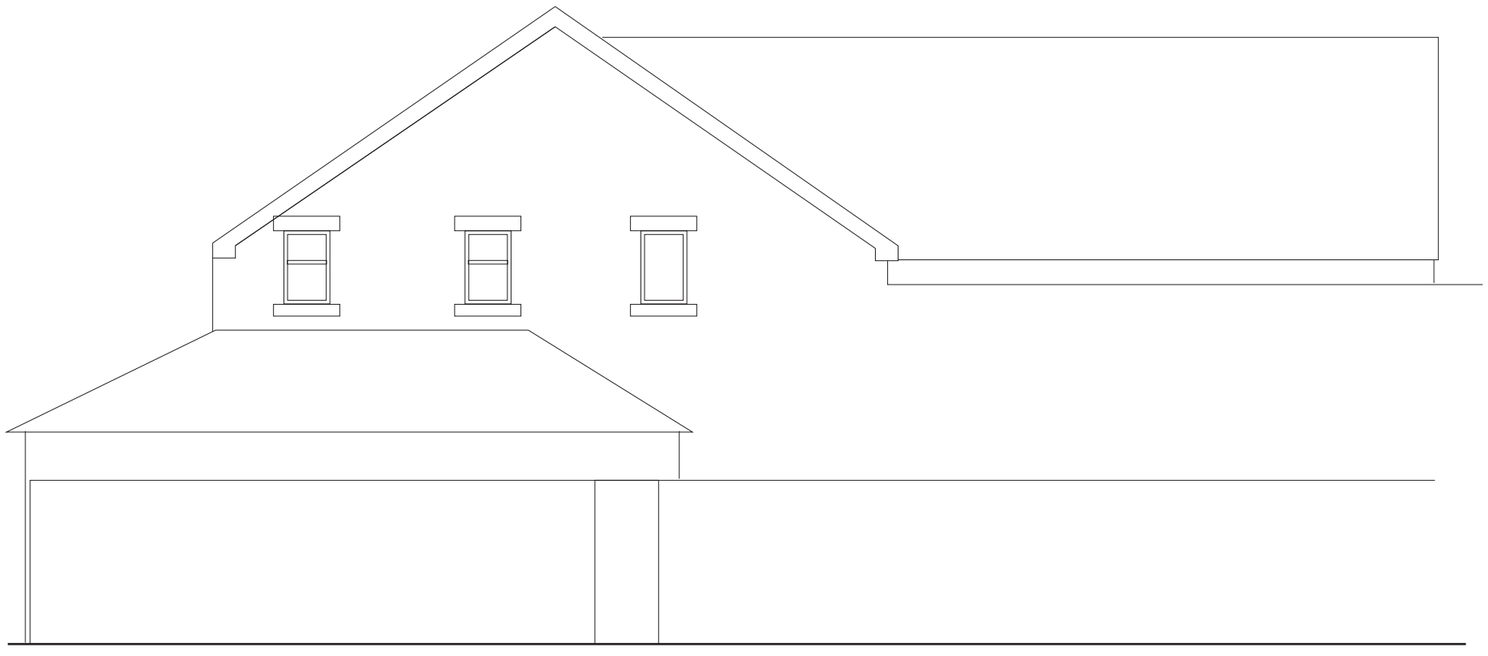

EAST ELEVATION GABLE - Scale 1:100 @ A3

GREENE KING
BURY ST EDMUNDS

ashleigh®

COPYRIGHT:
THE ATTACHED DESIGNS AND ILLUSTRATIONS ARE INTENDED SOLELY FOR AND SHOULD ONLY BE USED BY, THOSE TO WHOM THIS DESIGN SPECIFICATION IS ADDRESSED

THE CONTENTS ARE STRICTLY PRIVATE AND CONFIDENTIAL
ANY FORM OF REPRODUCTION, DISSEMINATION, COPYING, DISCLOSURE, MODIFICATION OR DISTRIBUTION IS STRICTLY PROHIBITED WITHOUT THE PRIOR WRITTEN CONSENT OF ASHLEIGH SIGNS LTD (COMPANY NO: 1325080)

REGISTERED ADDRESS:
ASHLEIGH HOUSE, BECKBRIDGE ROAD, NORMANTON INDUSTRIAL ESTATE, NORMANTON, WF6 1TE

PLANNING DRAWING - PROPOSED SIGNAGE

ITEM 01 (Qty 1) 25HH01D


Single leg totem sign with header to existing posts


Featuring:

- Built up aluminium header logos finished HH Gold fixed back to back with inner frame
- 2mm aluminium panels with 120mm returns finished RAL 3002 & HH Gold
- Cut white vinyl text
- Slimline warm white LED trough lighting.
- Existing post finished RAL 9005

Scale 1:20

Max 250 Candelas per square meter (cd/m2)

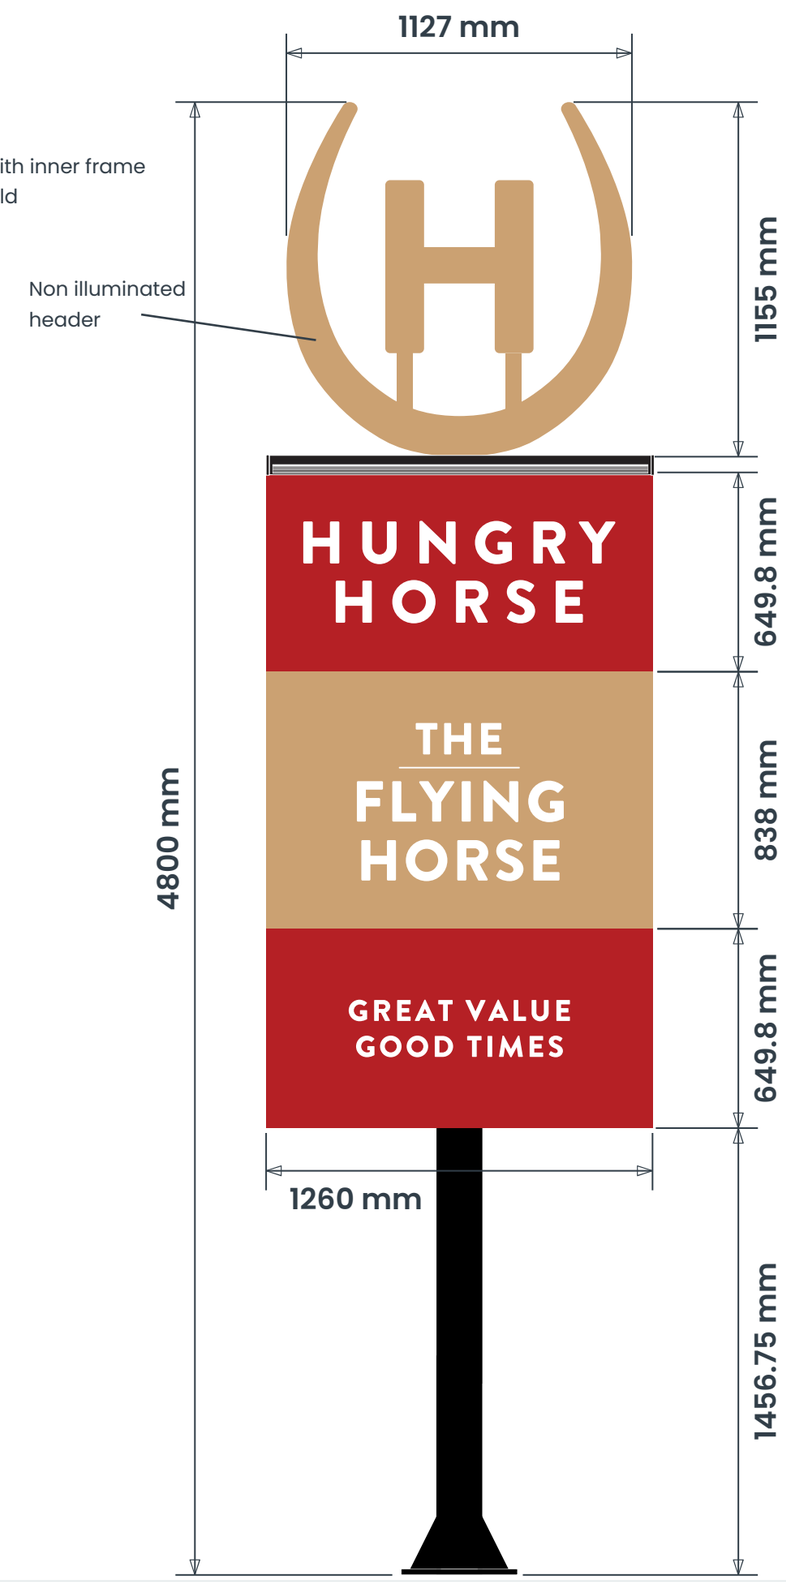

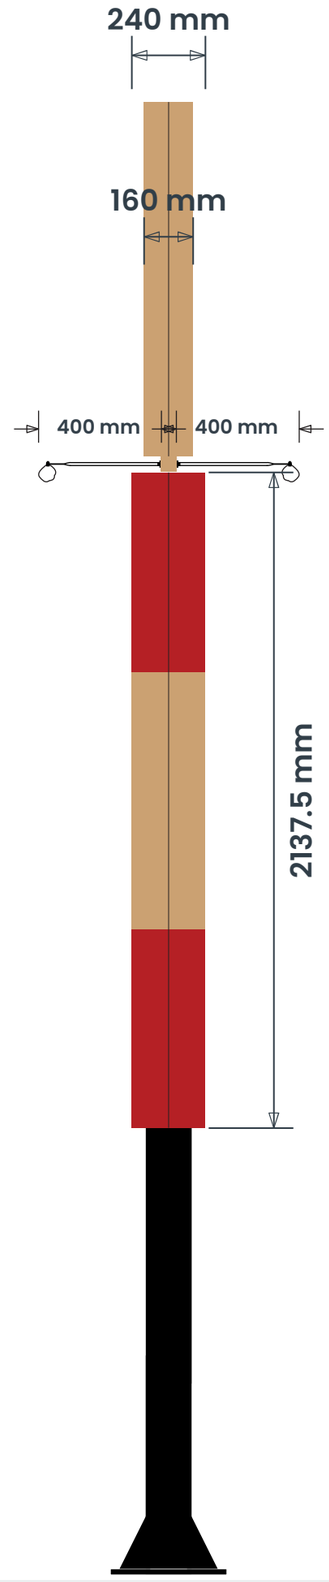

SIGN COLOUR (GLOSS)

- RAL 3002
- HH Gold
- RAL 9003
- RAL 9005
- HH Cream

BUILDING COLOUR

- Dulux Heritage Gentle Gold 3
- Dulux Heritage Pebble Grey
- Dulux Heritage Ravens Flight

BRAND TYPEFACES

Primary :
Brandon Grotesque Black



GREENE KING
BURY ST EDMUNDS

ashleigh®

COPYRIGHT:
THE ATTACHED DESIGNS AND ILLUSTRATIONS ARE INTENDED SOLELY FOR AND SHOULD ONLY BE USED BY, THOSE TO WHOM THIS DESIGN SPECIFICATION IS ADDRESSED
THE CONTENTS ARE STRICTLY PRIVATE AND CONFIDENTIAL
ANY FORM OF REPRODUCTION, DISSEMINATION, COPYING, DISCLOSURE, MODIFICATION OR DISTRIBUTION IS STRICTLY PROHIBITED WITHOUT THE PRIOR WRITTEN CONSENT OF ASHLEIGH SIGNS LTD (COMPANY NO: 1325080)
REGISTERED ADDRESS:
ASHLEIGH HOUSE, BECKBRIDGE ROAD, NORMANTON INDUSTRIAL ESTATE, NORMANTON, WF6 1TE


THE FLYING HORSE.
1 LONGSTONE ROAD,
WYTHENSHAWE,
MANCHESTER
M22 5LT.

192767 (REV D)
09/05/25 - SRL

PLANNING DRAWING - PROPOSED SIGNAGE

ITEMS 02A, 02B & 02C (Qty 3) 25HH03AM2
Medium 2 externally illuminated logo
Featuring:
- Built up aluminium HH logo with 80mm returns finished HH Gold
- 2mm aluminium panel finished RAL 3002
- 32mm bullnose trim finished HH Gold
- 19mm foamex letters finished RAL 9003
- 50W LED Slimline floodlight. Warm white illumination.


Scale 1:20

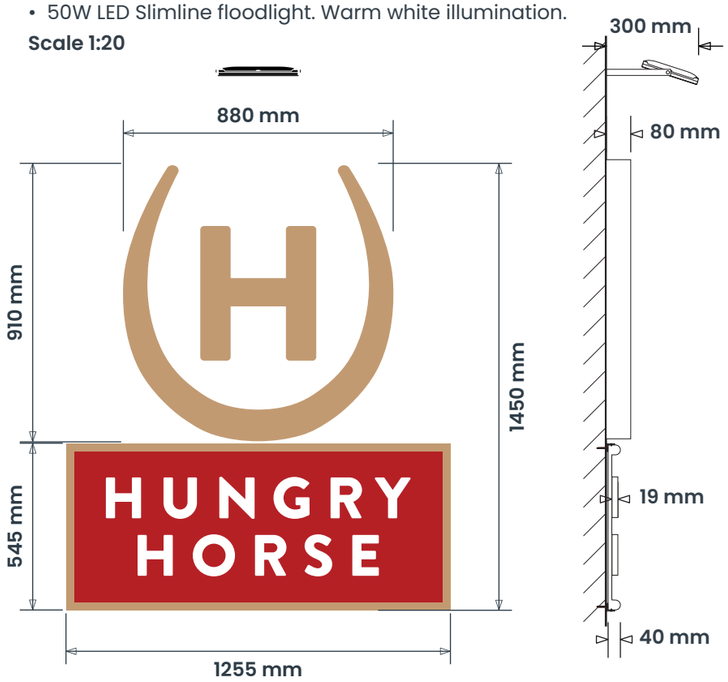

02A = 7500 mm Ground Clearance
02B = 6850 mm Ground Clearance
02C = 3935 mm Ground Clearance
Max 250 Candelas per square meter (cd/m2)

ITEM 03 (Qty 01) 25HH08-NS
Single sided fascia sign.
Featuring:
- 2 mm Aluminium panel finished RAL 3002.
- 32 mm Bullnose trim finished HH Gold.
- 19mm foamex letters & underline finished RAL 9003
- Slimline warm white LED trough lighting.


Scale 1:20

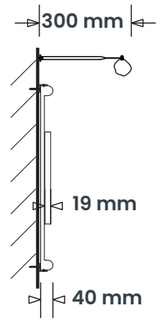




6720 mm Ground Clearance
Max 250 Candelas per square meter (cd/m2)

Floodlight Detail
Scale 1:10

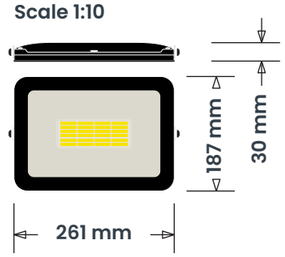

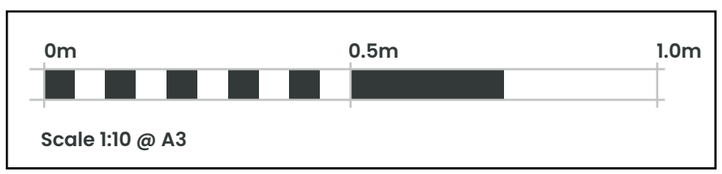



SIGN COLOUR (GLOSS)

- RAL 3002
- HH Gold
- RAL 9003
- RAL 9005
- HH Cream

BUILDING COLOUR

- Dulux Heritage Gentle Gold 3
- Dulux Heritage Pebble Grey
- Dulux Heritage Ravens Flight

BRAND TYPEFACES

Primary :
Brandon Grotesque Black

GREENE KING
BURY ST EDMUNDS

ashleigh®

COPYRIGHT:
THE ATTACHED DESIGNS AND ILLUSTRATIONS ARE INTENDED SOLELY FOR, AND SHOULD ONLY BE USED BY, THOSE TO WHOM THIS DESIGN SPECIFICATION IS ADDRESSED
THE CONTENTS ARE STRICTLY PRIVATE AND CONFIDENTIAL
ANY FORM OF REPRODUCTION, DISSEMINATION, COPYING, DISCLOSURE, MODIFICATION OR DISTRIBUTION IS STRICTLY PROHIBITED WITHOUT THE PRIOR WRITTEN CONSENT OF ASHLEIGH SIGNS LTD (COMPANY NO: 1525080)
REGISTERED ADDRESS:
ASHLEIGH HOUSE, BECKBRIDGE ROAD, NORMANTON INDUSTRIAL ESTATE, NORMANTON, WF6 1TE

THE FLYING HORSE.
1 LONGSTONE ROAD,
WYTHENSHAWE,
MANCHESTER
M22 5LT.

PLANNING DRAWING - PROPOSED SIGNAGE

ITEMS 04A & 04B (Qty 02) 25HH08-NS
Single sided fascia sign.
Featuring:
- 2 mm Aluminium panel finished RAL 3002.
- 32 mm Bullnose trim finished HH Gold.
- 19mm foamex letters & underline finished RAL 9003
- Slimline warm white LED trough lighting.

Scale 1:20



04A = 5735 mm Ground Clearance
04B = 2840 mm Ground Clearance
Max 250 Candelas per square meter (cd/m2)

ITEM 06 (Qty 1) 25HH18L
Large main entrance transom
Featuring:
- 2mm aluminium panel finished RAL 3002
- 32mm bullnose trim finished HH Gold
- Cut white vinyl text
- 25x25mm aluminium angle fixings finished HH Gold


Scale 1:20



2800 mm Ground Clearance

ITEM 07 (Qty 1) 25HH04B
Medium amenity sign
Featuring:
- 2mm aluminium panel finished RAL 3002
- 32mm bullnose trim finished HH Gold
- Cut white vinyl text
- 25x25mm aluminium angle fixings finished HH Gold

Scale 1:20

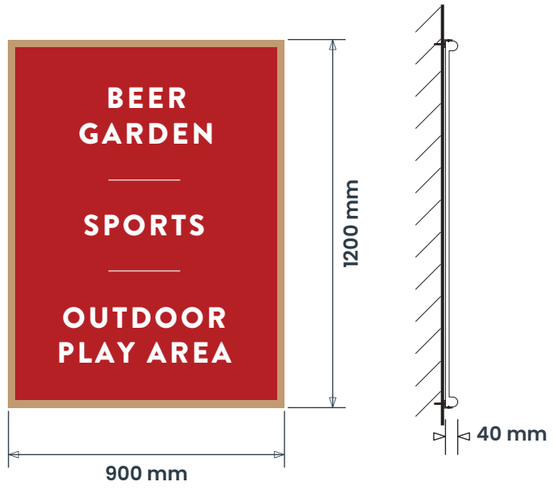


1045 mm Ground Clearance

ITEM 08 (Qty 1) 25HH19S-NS
Small entrance directional
Featuring:
- 2mm aluminium panel finished RAL 3002
- 32mm bullnose trim finished HH Gold
- Cut white vinyl text
- 25x25mm aluminium angle fixings finished HH Gold

Scale 1:20



1400 mm Ground Clearance

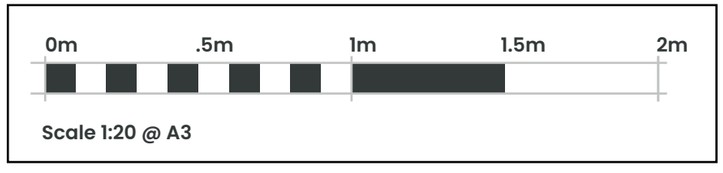

Scale 1:20 @ A3

SIGN COLOUR (GLOSS)

- RAL 3002
- HH Gold
- RAL 9003
- RAL 9005
- HH Cream

BUILDING COLOUR

- Dulux Heritage Gentle Gold 3
- Dulux Heritage Pebble Grey
- Dulux Heritage Ravens Flight

BRAND TYPEFACES

Primary :
Brandon Grotesque Black

GREENE KING
BURY ST EDMUNDS

ashleigh®


COPYRIGHT:
THE ATTACHED DESIGNS AND ILLUSTRATIONS ARE INTENDED SOLELY FOR, AND SHOULD ONLY BE USED BY, THOSE TO WHOM THIS DESIGN SPECIFICATION IS ADDRESSED
THE CONTENTS ARE STRICTLY PRIVATE AND CONFIDENTIAL
ANY FORM OF REPRODUCTION, DISSEMINATION, COPYING, DISCLOSURE, MODIFICATION OR DISTRIBUTION IS STRICTLY PROHIBITED WITHOUT THE PRIOR WRITTEN CONSENT OF ASHLEIGH SIGNS LTD (COMPANY NO: 1325080)
REGISTERED ADDRESS:
ASHLEIGH HOUSE, BECKBRIDGE ROAD, NORMANTON INDUSTRIAL ESTATE, NORMANTON, WF6 1TE

THE FLYING HORSE.
1 LONGSTONE ROAD,
WYTHENSHAWE,
MANCHESTER
M22 5LT.


192767 (REV D)
09/05/25 - SRL

PLANNING DRAWING - PROPOSED SIGNAGE

ITEMS 10A & 10B (Qty 2) 25HH09G
New displays to 2No. existing double sided signs
Featuring:
• Digitally printed vinyl overlay
• Slimline cool white LED trough lights
Scale 1:20

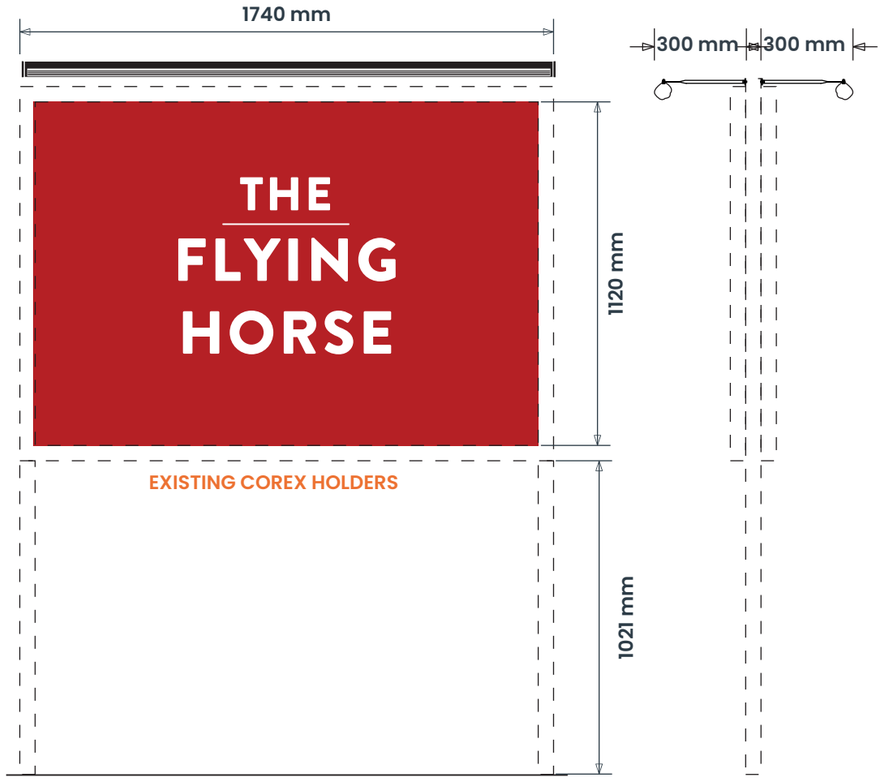

ITEM 11 (Qty 2) 25HH09G
New displays to 2No. existing single sided signs fixed in a 'V' shape
Featuring:
• Digitally printed vinyl overlay
• Slimline cool white LED trough lights
Scale 1:20

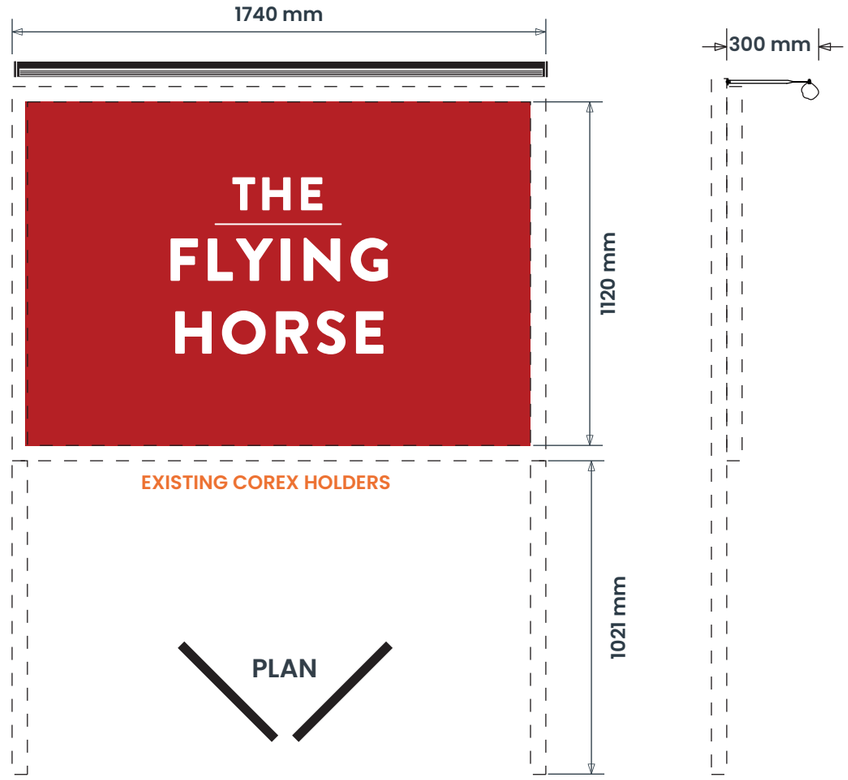

Max 250 Candelas per square meter (cd/m2)

SIGN COLOUR (GLOSS)

- RAL 3002
- HH Gold
- RAL 9003
- RAL 9005
- HH Cream

BUILDING COLOUR

- Dulux Heritage Gentle Gold 3
- Dulux Heritage Pebble Grey
- Dulux Heritage Ravens Flight

BRAND TYPEFACES

Primary :
Brandon Grotesque
Black



GREENE KING
BURY ST EDMUNDS

ashleigh®

COPYRIGHT:
THE ATTACHED DESIGNS AND ILLUSTRATIONS ARE INTENDED SOLELY FOR AND SHOULD ONLY BE USED BY, THOSE TO WHOM THIS DESIGN SPECIFICATION IS ADDRESSED
THE CONTENTS ARE STRICTLY PRIVATE AND CONFIDENTIAL
ANY FORM OF REPRODUCTION, DISSEMINATION, COPYING, DISCLOSURE, MODIFICATION OR DISTRIBUTION IS STRICTLY PROHIBITED WITHOUT THE PRIOR WRITTEN CONSENT OF ASHLEIGH SIGNS LTD (COMPANY NO: 1325080)
REGISTERED ADDRESS:
ASHLEIGH HOUSE, BECKBRIDGE ROAD, NORMANTON INDUSTRIAL ESTATE, NORMANTON, WF6 1TE

THE FLYING HORSE.
1 LONGSTONE ROAD,
WYTHENSHAWE,
MANCHESTER
M22 5LT.

192767 (REV D)
09/05/25 - SRL

PLANNING DRAWING - PROPOSED SIGNAGE


ITEM 13 (Qty 1) 25HH05BL

Single sided post mounted car park directional

Featuring:

- 2mm aluminium panel finished RAL 3002
- 32mm bullnose trim finished HH Gold
- Cut white vinyl text
- Slimline LED trough light. Cool white illumination.

Scale 1:20

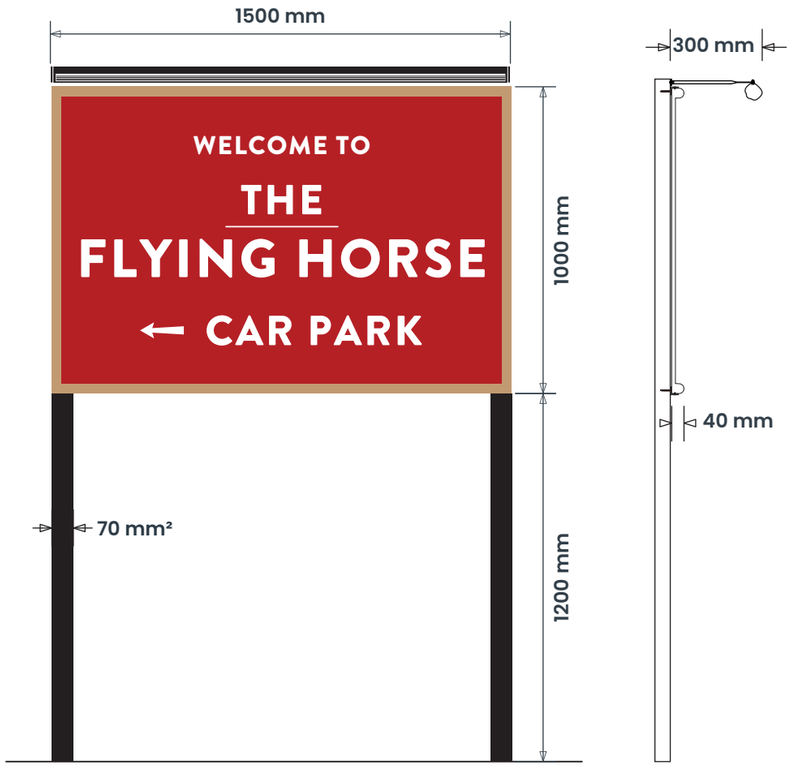

SIGN COLOUR (GLOSS)

- RAL 3002
- HH Gold
- RAL 9003
- RAL 9005
- HH Cream

BUILDING COLOUR

- Dulux Heritage Gentle Gold 3
- Dulux Heritage Pebble Grey
- Dulux Heritage Ravens Flight

BRAND TYPEFACES

Primary :
Brandon Grotesque
Black



GREENE KING
BURY ST EDMUNDS

ashleigh®

COPYRIGHT:
THE ATTACHED DESIGNS AND ILLUSTRATIONS ARE INTENDED SOLELY FOR AND SHOULD ONLY BE USED BY, THOSE TO WHOM THIS DESIGN SPECIFICATION IS ADDRESSED

THE CONTENTS ARE STRICTLY PRIVATE AND CONFIDENTIAL
ANY FORM OF REPRODUCTION, DISSEMINATION, COPYING, DISCLOSURE, MODIFICATION OR DISTRIBUTION IS STRICTLY PROHIBITED WITHOUT THE PRIOR WRITTEN CONSENT OF ASHLEIGH SIGNS LTD (COMPANY NO: 1325080)

REGISTERED ADDRESS:
ASHLEIGH HOUSE, BECKBRIDGE ROAD, NORMANTON INDUSTRIAL ESTATE, NORMANTON, WF6 1TE

THE FLYING HORSE.
1 LONGSTONE ROAD,
WYTHENSHAWE,
MANCHESTER
M22 5LT.

192767 (REV D)
09/05/25 - SRL

PLANNING DRAWING - SITE PLAN



GREENE KING
BURY ST EDMUNDS

ashleigh®

COPYRIGHT:
THE ATTACHED DESIGNS AND ILLUSTRATIONS ARE INTENDED SOLELY FOR, AND SHOULD ONLY BE USED BY, THOSE TO WHOM THIS DESIGN SPECIFICATION IS ADDRESSED

THE CONTENTS ARE STRICTLY PRIVATE AND CONFIDENTIAL
ANY FORM OF REPRODUCTION, DISSEMINATION, COPYING, DISCLOSURE, MODIFICATION OR DISTRIBUTION IS STRICTLY PROHIBITED WITHOUT THE PRIOR WRITTEN CONSENT OF ASHLEIGH SIGNS LTD (COMPANY NO: 1325080)

REGISTERED ADDRESS:
ASHLEIGH HOUSE, BECKBRIDGE ROAD, NORMANTON INDUSTRIAL ESTATE, NORMANTON, WF6 1TE

THE FLYING HORSE.
1 LONGSTONE ROAD,
WYTHENSHAWE,
MANCHESTER
M22 5LT.

192767 (REV D)
09/05/25 - SRL

PLANNING DRAWING - LOCATION PLAN



0m 20m 40m 60m 80m 100m

Scale 1:1250 @ A3

GREENE KING
BURY ST EDMUNDS

ashleigh®

COPYRIGHT:
THE ATTACHED DESIGNS AND ILLUSTRATIONS ARE INTENDED SOLELY FOR, AND SHOULD ONLY BE USED BY, THOSE TO WHOM THIS DESIGN SPECIFICATION IS ADDRESSED

THE CONTENTS ARE STRICTLY PRIVATE AND CONFIDENTIAL
ANY FORM OF REPRODUCTION, DISSEMINATION, COPYING, DISCLOSURE, MODIFICATION OR DISTRIBUTION IS STRICTLY PROHIBITED WITHOUT THE PRIOR WRITTEN CONSENT OF ASHLEIGH SIGNS LTD (COMPANY NO: 1325080)

REGISTERED ADDRESS:
ASHLEIGH HOUSE, BECKBRIDGE ROAD, NORMANTON INDUSTRIAL ESTATE, NORMANTON, WF6 1TE

THE FLYING HORSE.
1 LONGSTONE ROAD,
WYTHENSHAWE,
MANCHESTER
M22 5LT.

192767 (REV D)
09/05/25 - SRL