




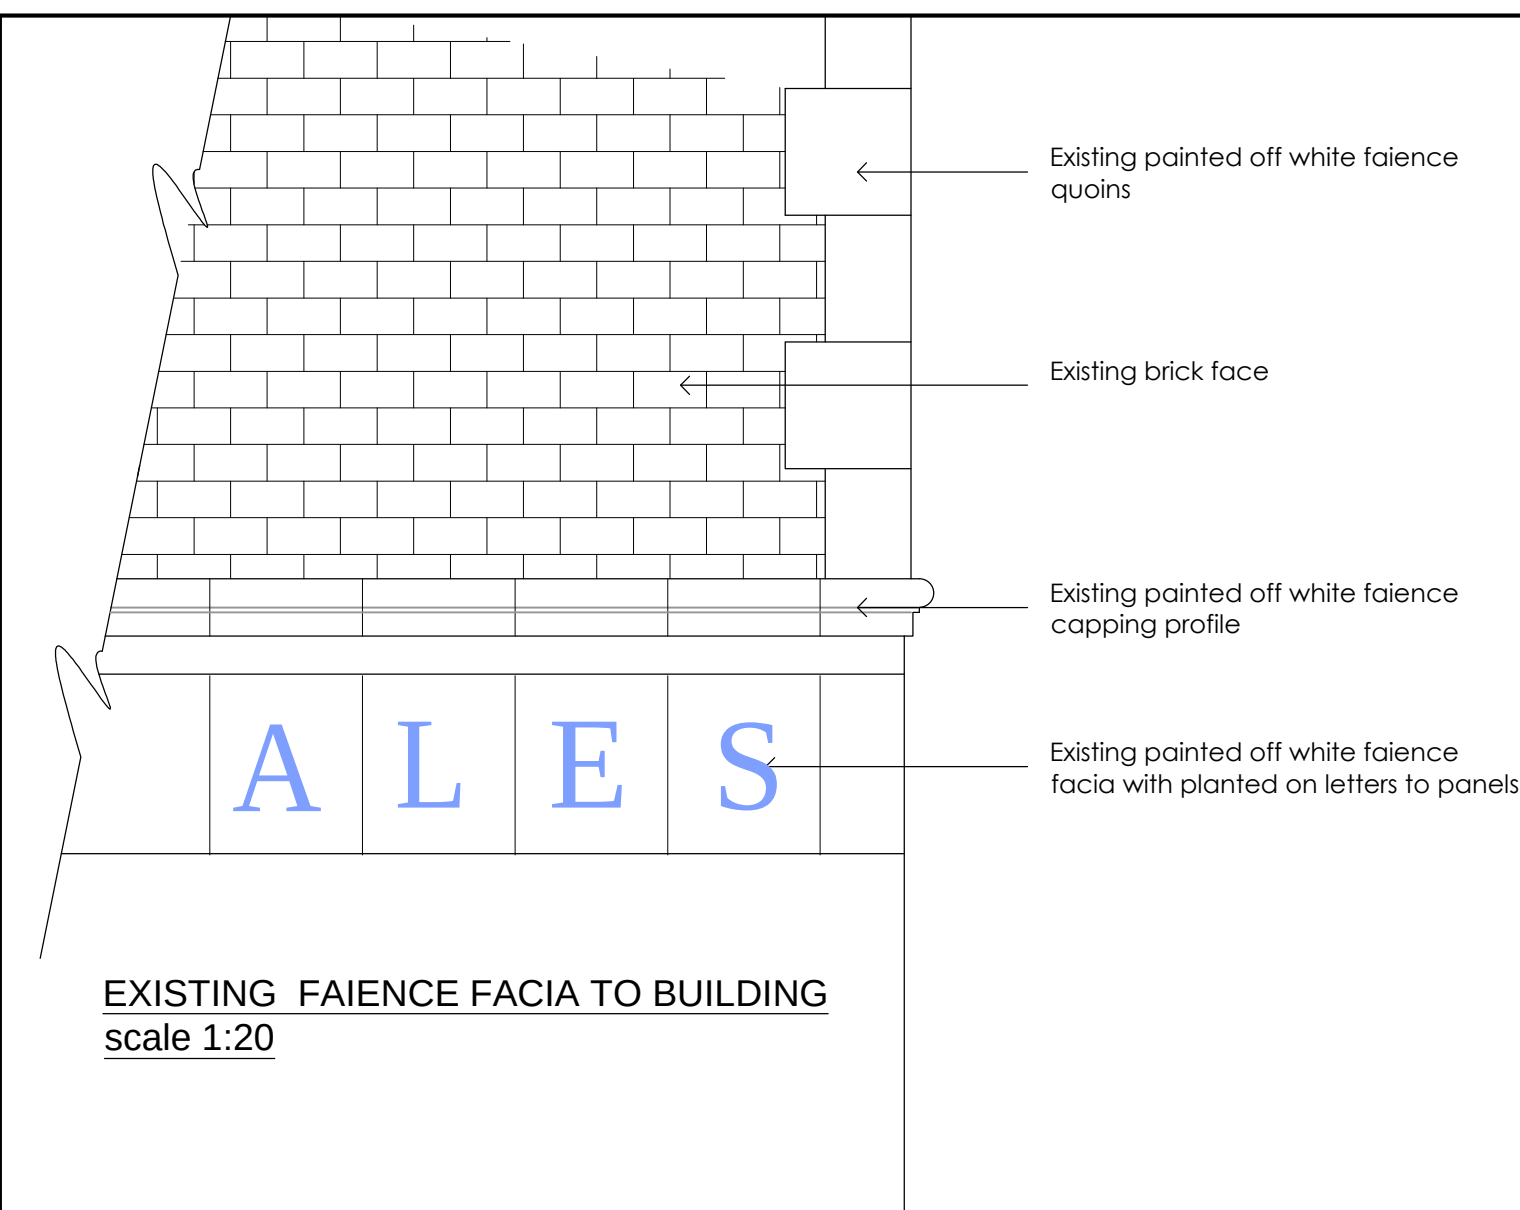

EXISTING FAIENCE FACIA TO BUILDING
scale 1:20

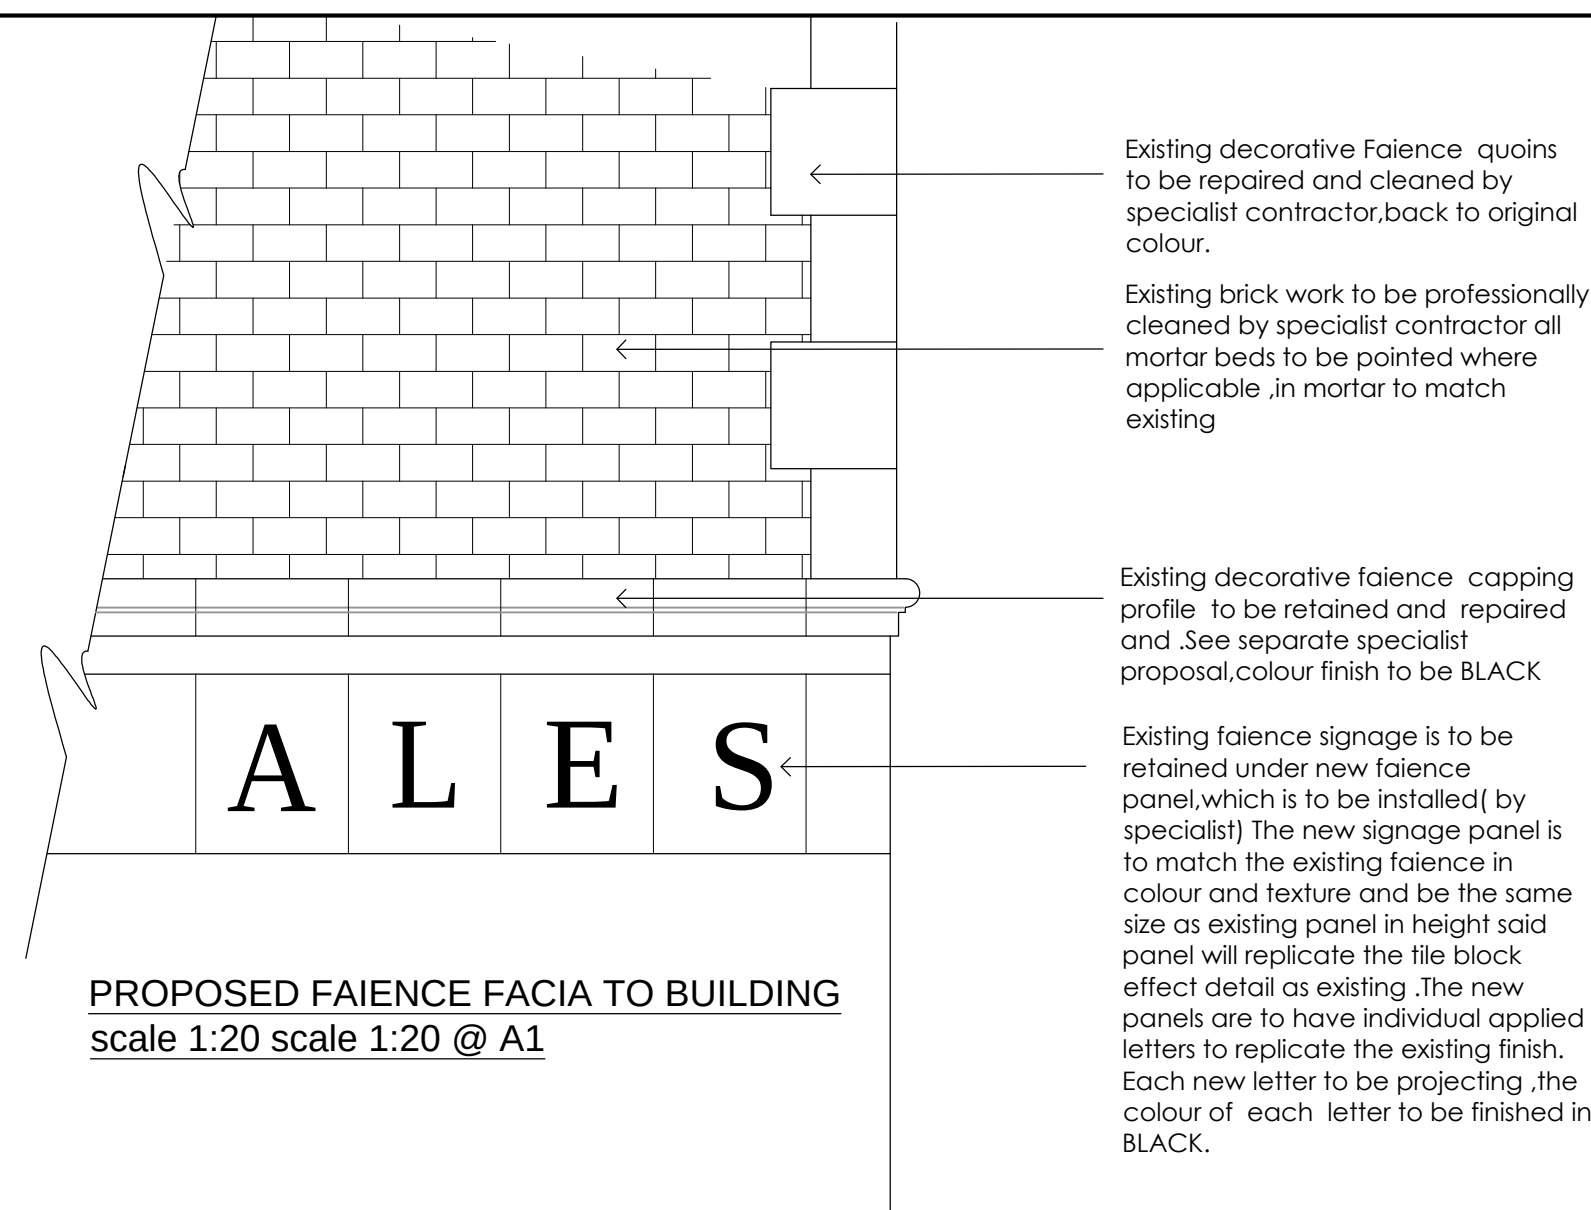

PROPOSED FAIENCE FACIA TO BUILDING
scale 1:20 scale 1:20 @ A1

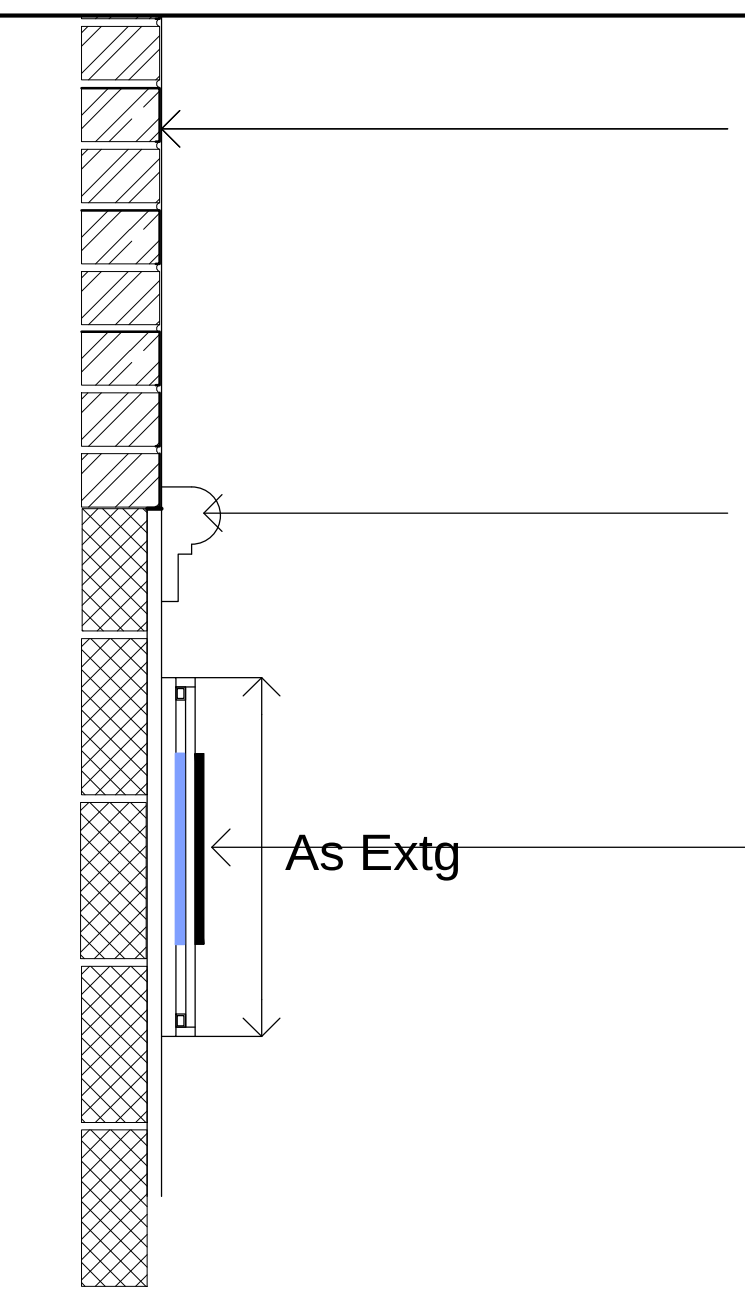

SECTION DETAIL
scale 1:10 @ A1

Existing brick work to be professionally cleaned by specialist contractor all mortar beds to be filled where required in suitable colour to match existing

Existing decorative render moulding to be repaired and re-painted BLACK .See separate specialist proposal

Existing faience signage is to be retained under new faience panel,which is to be installed(by specialist) The new signage panel is to match the existing faience in colour and texture and be the same size as existing panel in height said panel will replicate the tile block effect detail as existing .The new panels are to have individual applied letters to replicate the existing finish. Each new letter to be projecting ,the colour of each letter to be finished in **BLACK**.

NOTES

The designs and details on this drawing are copyright and must not be reproduced without the written permission of the designer.





Contractors are to check all sizes and dimensions before setting out any site or shop work. Any errors or discrepancy to be reported to the designer.

REVISIONS

REV -A Notes amended
REV -B Key order of detail amended
REV -C Notes amended
REV -D Notes amended for signs and fasciae requirements
REV -E Notes amended for signs and fasciae requirements


DATE

25.01.25 JAA
31.01.25 JAA
07.02.25 JAA
07.04.25 JAA
07.04.25 JAA

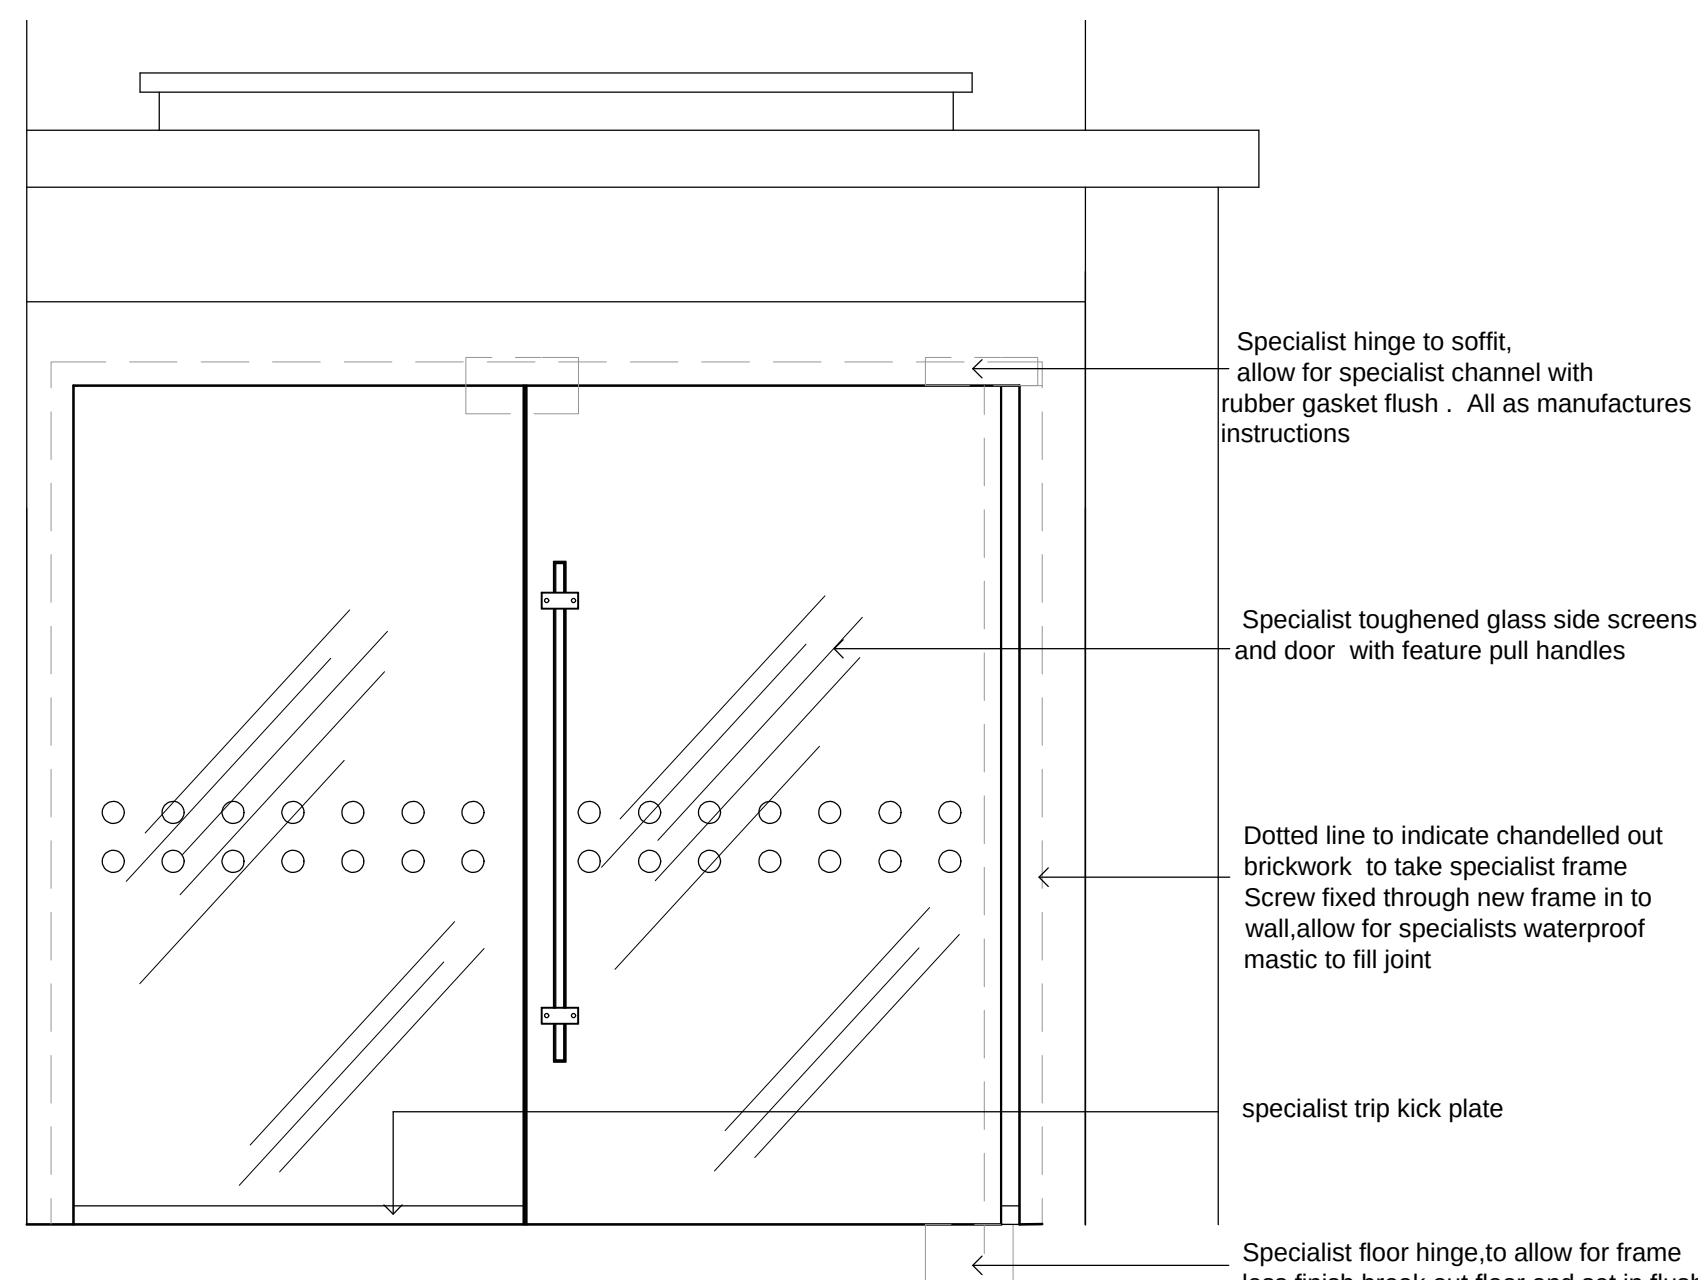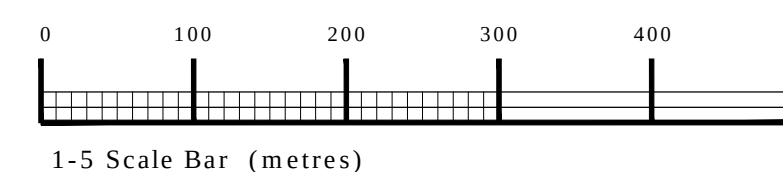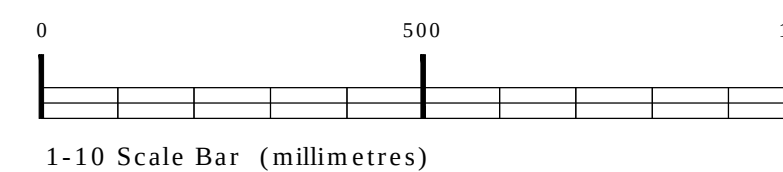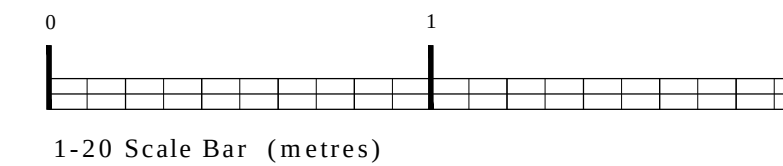


FRAMELESS ENTRANCE DOOR ELEVATION
BENGAL STREET
scale 1:20 @ A1



Dotted line to indicate chanelled out brickwork to take specialist frame Screw fixed through new frame in to wall,allow for specialists waterproof mastic to fill joint

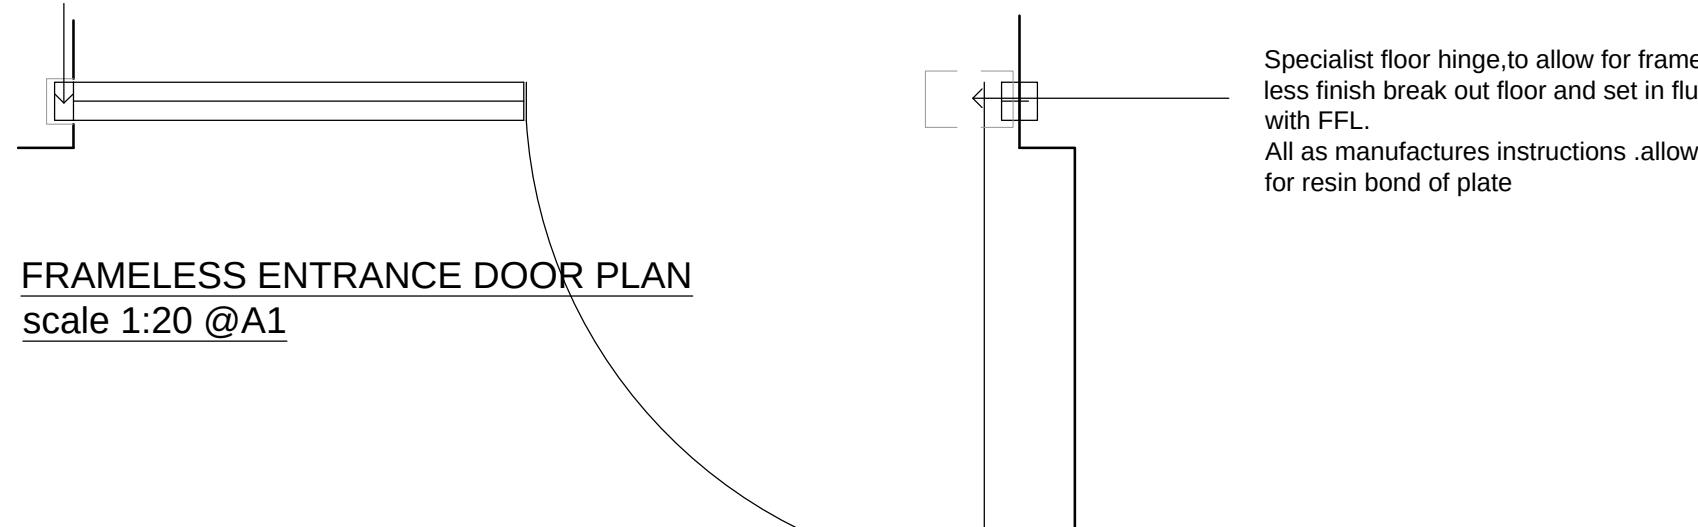



FRAMELESS ENTRANCE DOOR PLAN
scale 1:20 @ A1

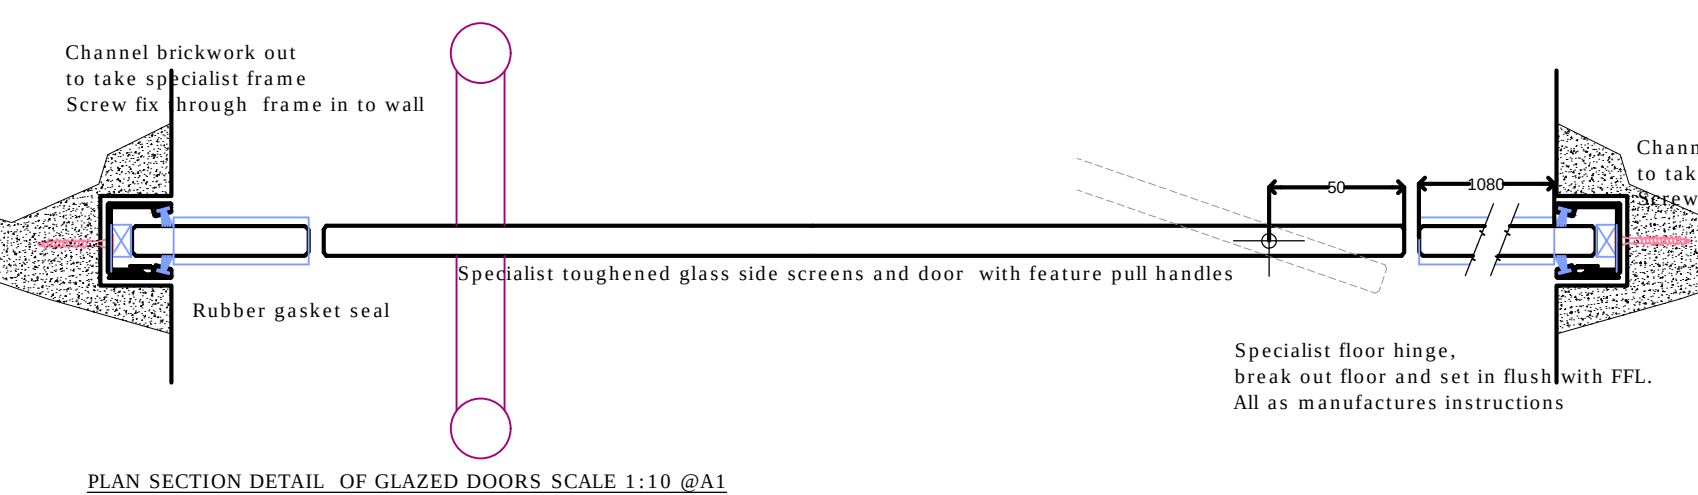


PLAN SECTION DETAIL OF GLAZED DOORS SCALE 1:10 @ A1

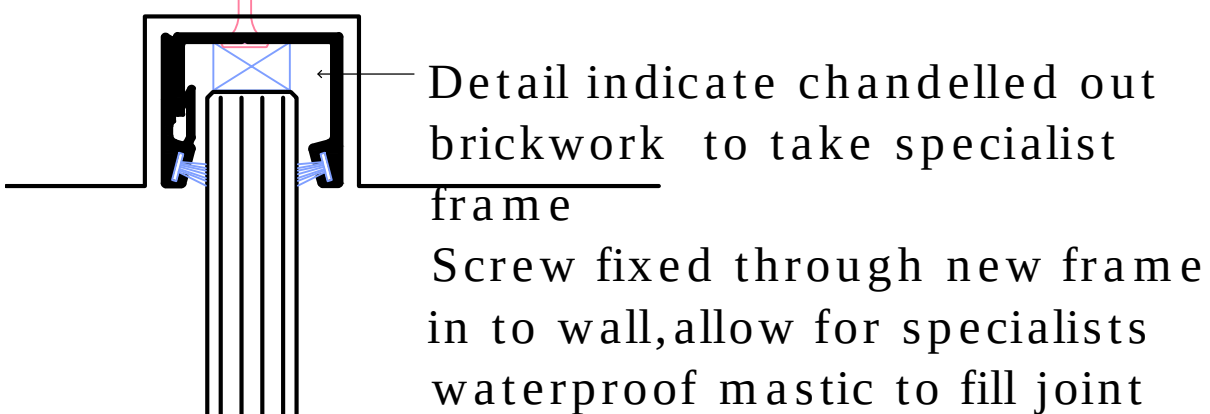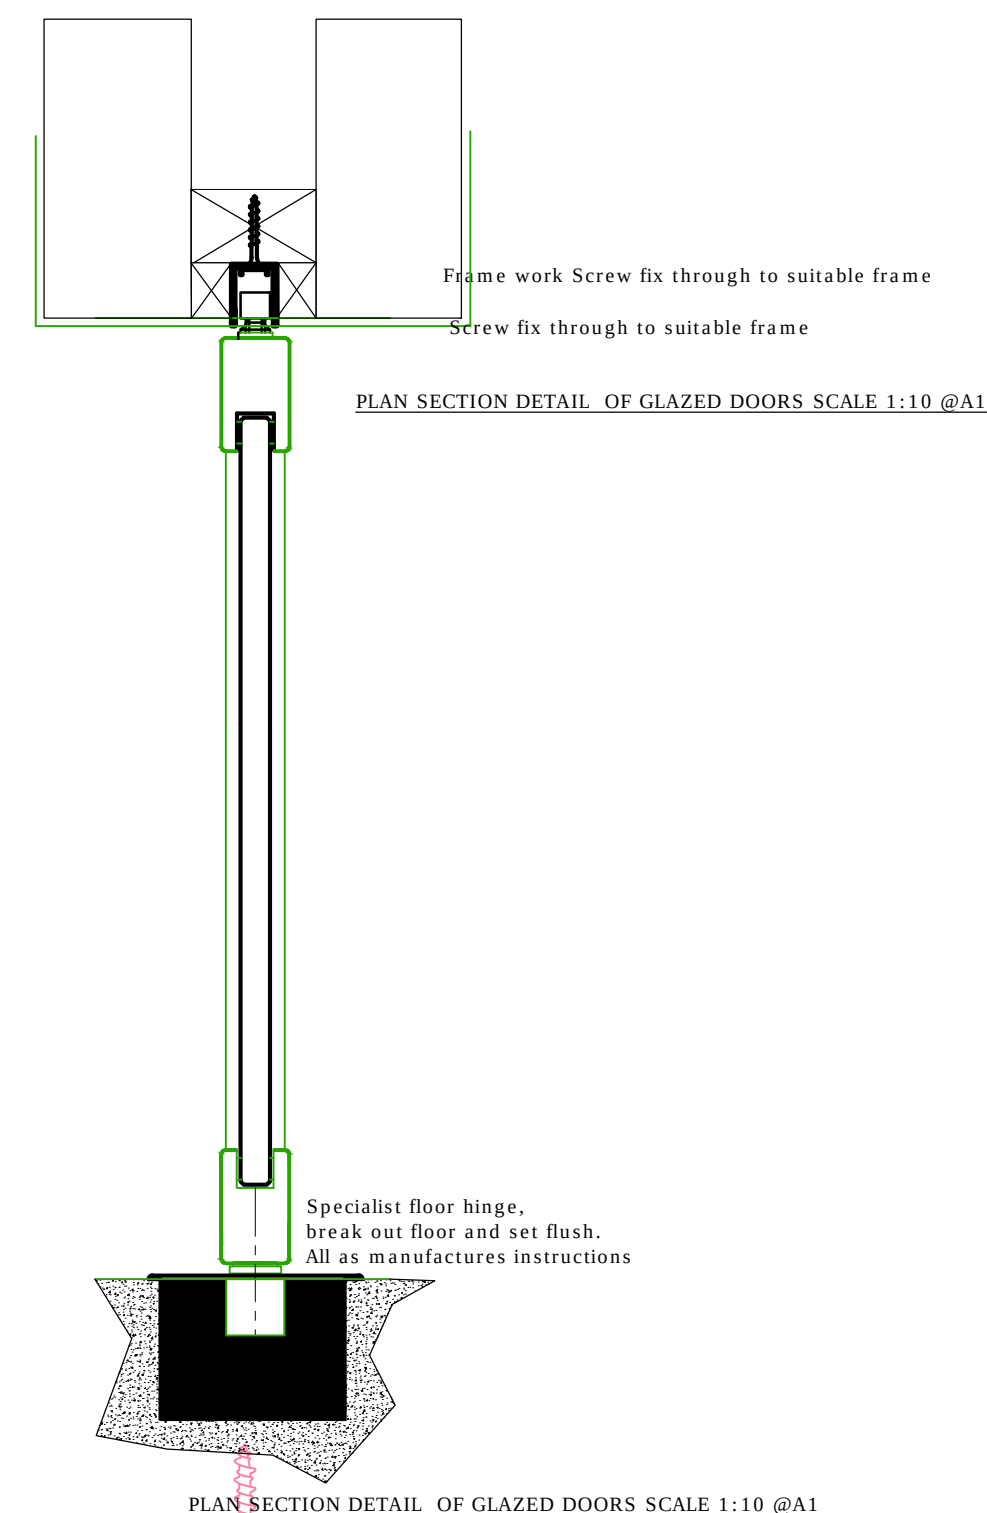


CHANNEL DETAIL NTS

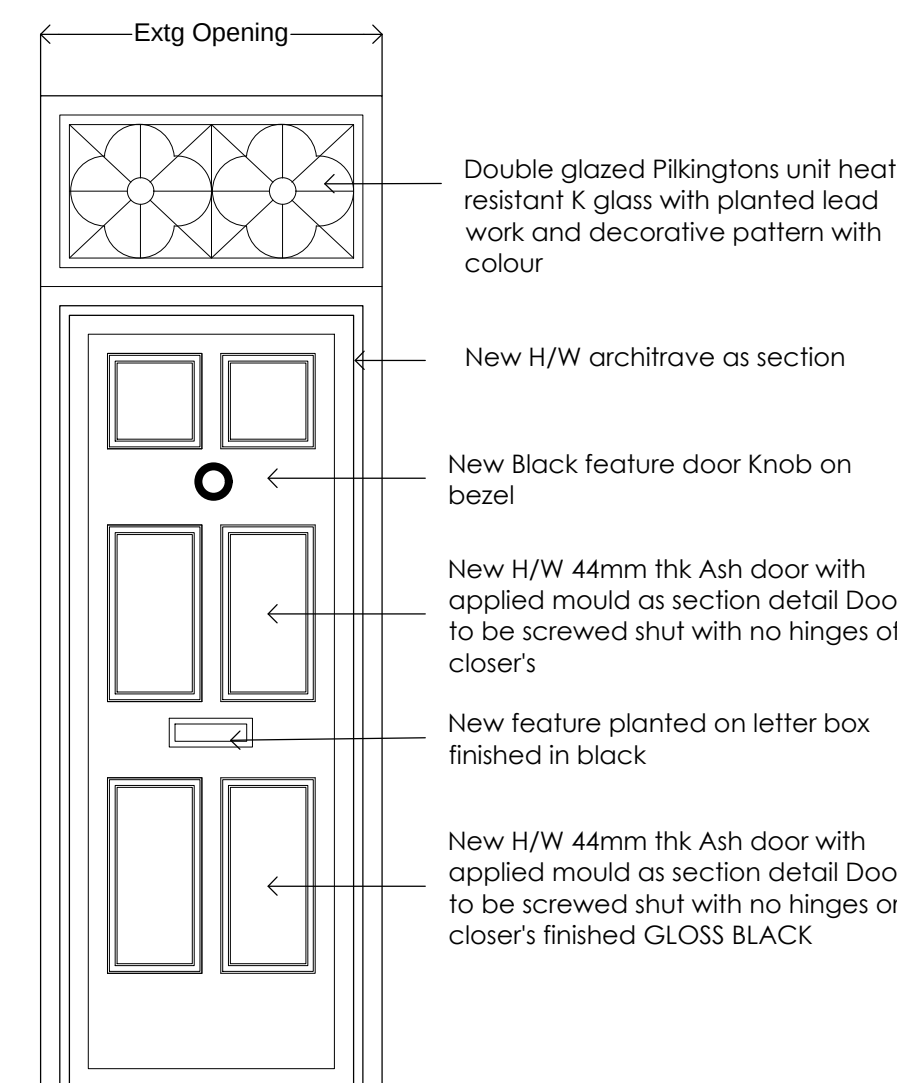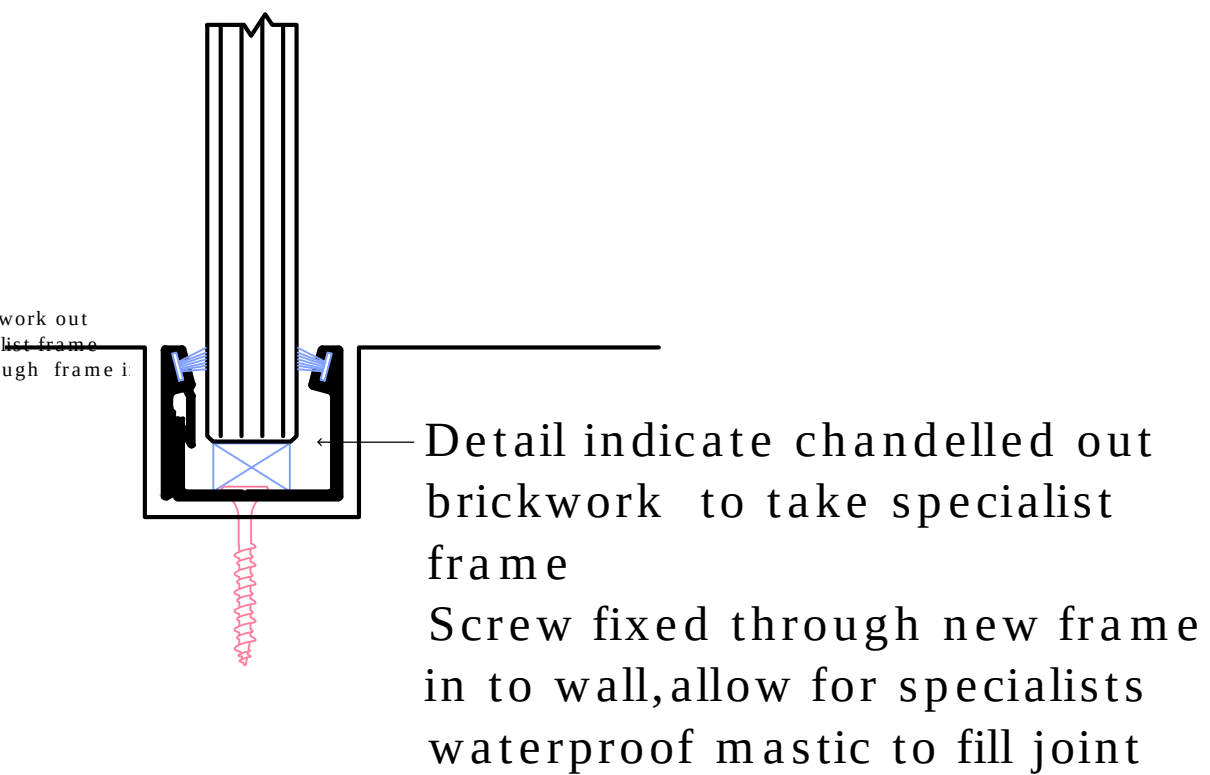


NEW DOOR DETAIL REF DG01
SILK STREET scale 1:20 @ A1

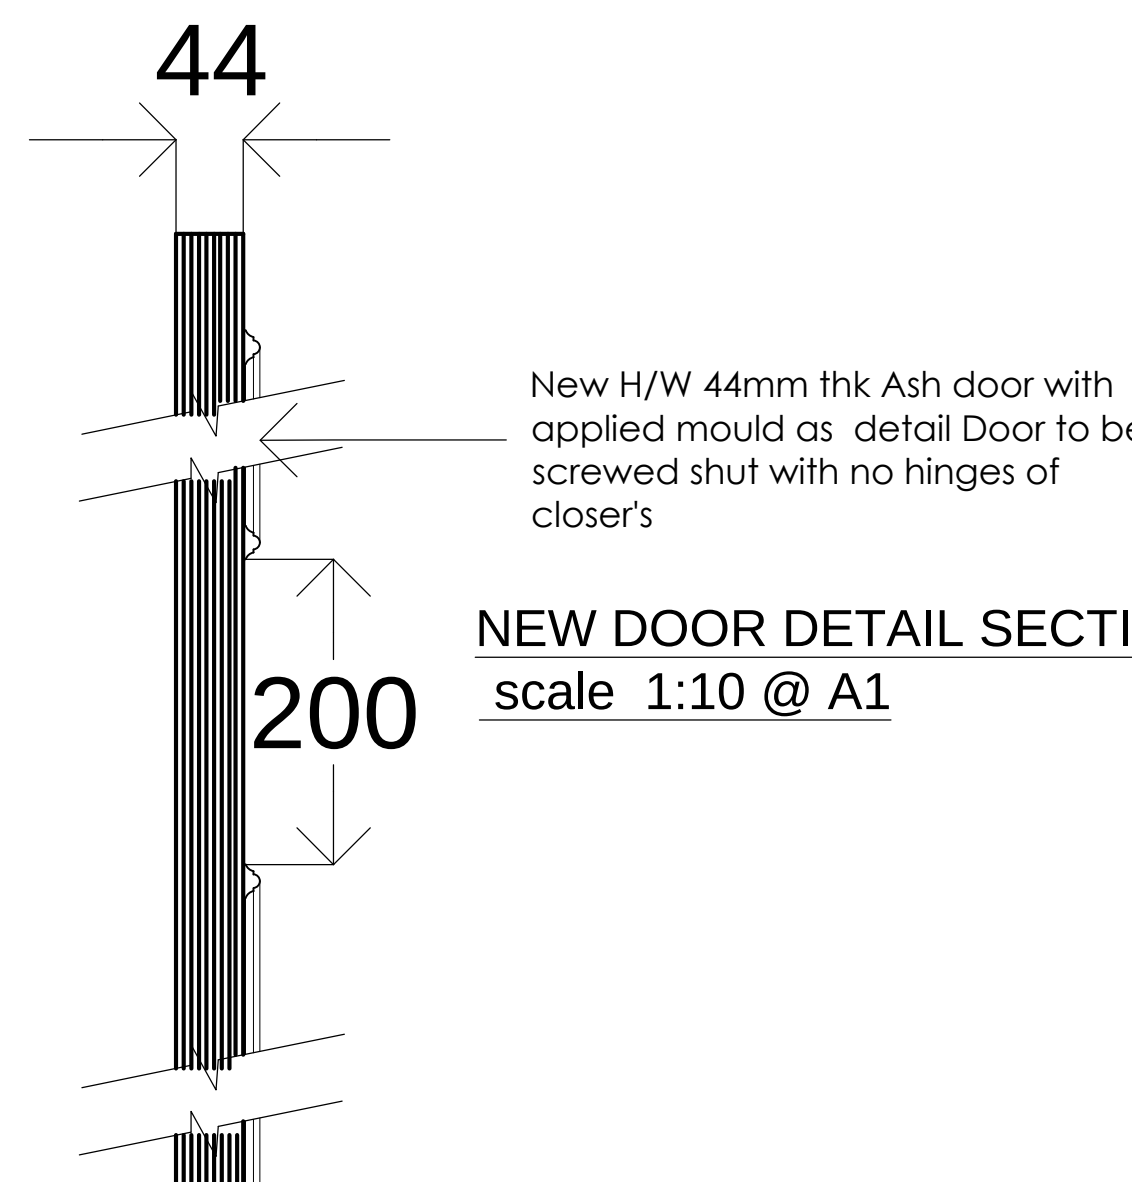

NEW DOOR DETAIL SECTION
scale 1:10 @ A1

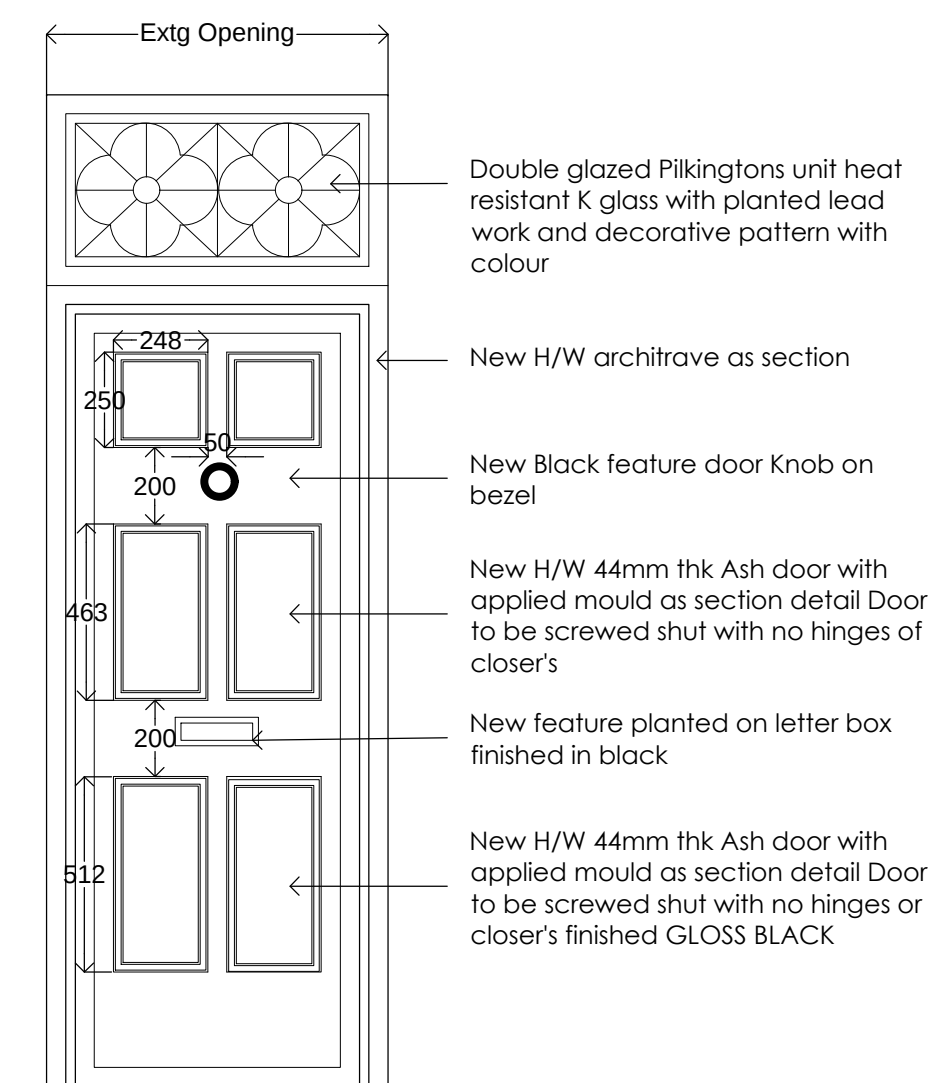

NEW DOOR DETAIL REF DG02
BENGAL STREET scale 1:20 @ A1

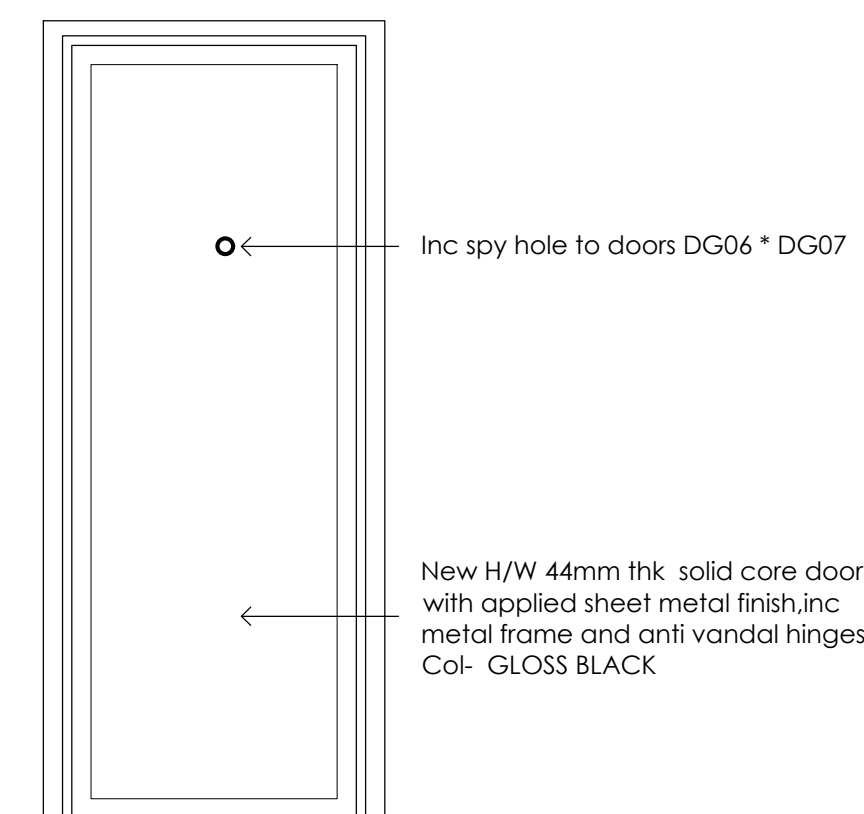

NEW DOOR DETAIL REF DG06,DG07 & DG08
SILK STREET scale 1:20 @ A1

PLANNING

DRAWING DESCRIPTION

FEATURE DETAILS
SHEET 1-5

JOB TITLE

THE SHAMROCK
17 BENGAL STREET
MANCHESTER

CLIENT

JOSEPH HOLTS

DRAWN BY MB/JAA

DATE DEC 2024

CHECKED

SCALE 1:5/1:10/1:20 @ A1

DRAWING NO.

2021 - 222

REVISION

E

John Dixon & Associates Ltd,
Unit 211
Chambers Business Centre,
Chapel Road,
Oldham,
OL8 4QQ.
TEL : 0161 682 0964
FAX : 0161 683 4106
E-MAIL : info@johndixon.co.uk
WEB : www.johndixon.co.uk

