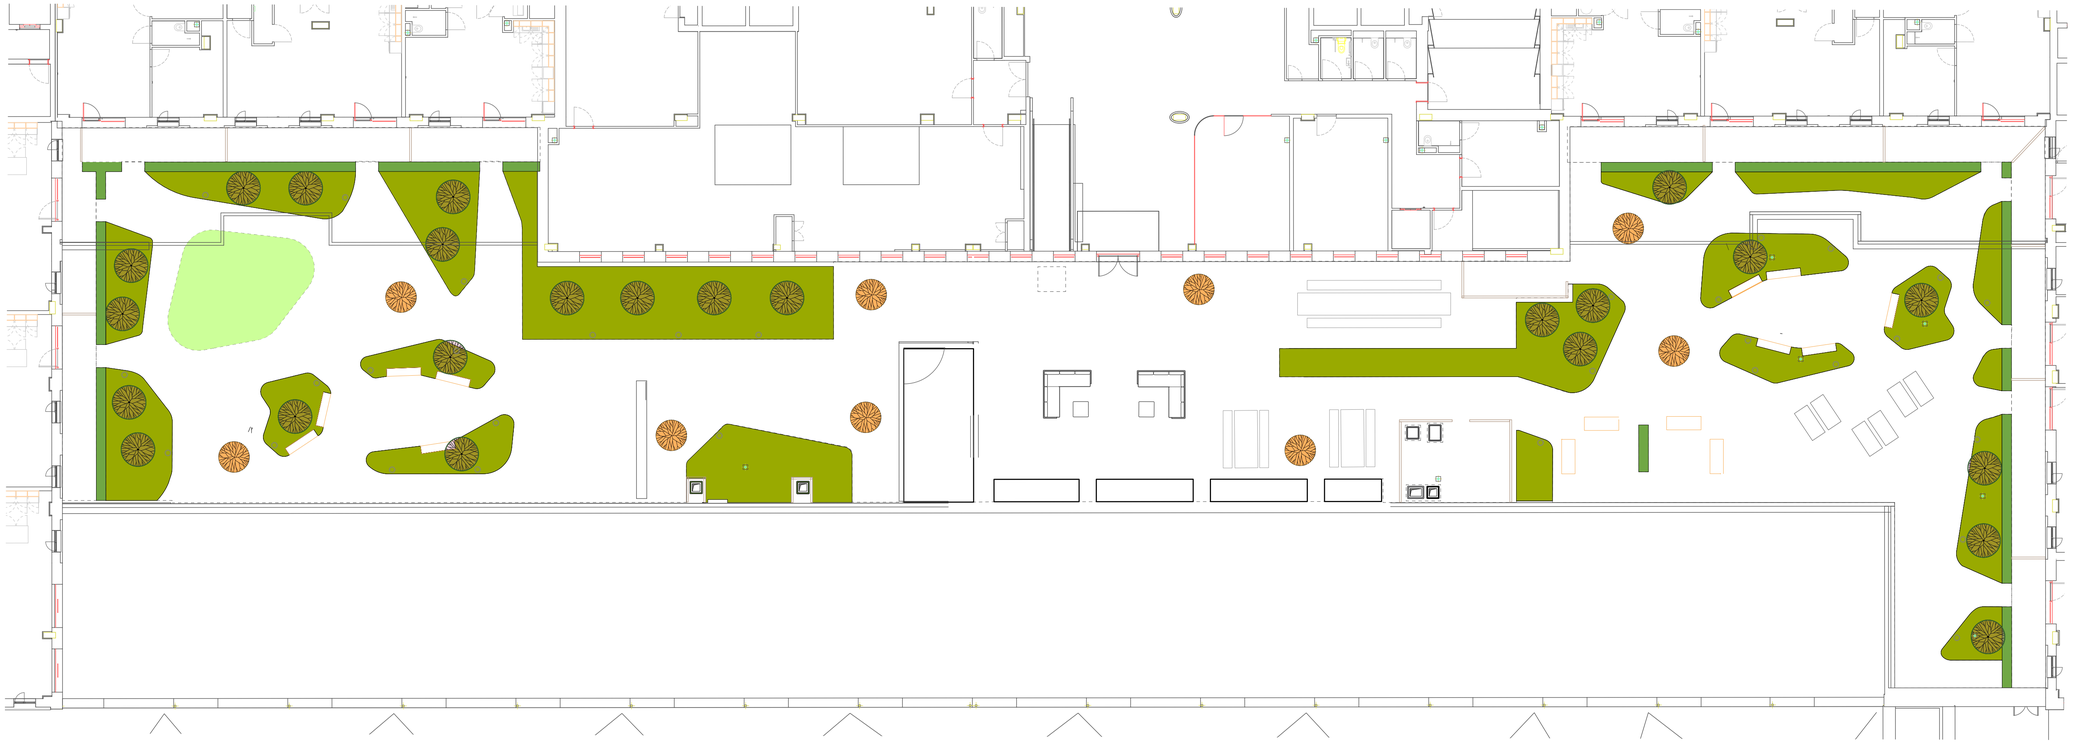


1 Soft Landscape to Podium
Scale: 1:160

No dimensions are to be scaled from this drawing. All dimensions are to be checked on site.
Area measurements for indicative purposes only.

This drawing is the property of Wright Landscapes Limited. No part of the drawing may be reproduced in any manner without permission from Wright Landscapes Limited.

All Wright Landscapes drawings to read in conjuction with architectual / engineers plans & details.

S O F T W O R K S

S1 - ORNAMENTAL PLANTING
- Refer to planting plan / Schedule

S2 - HEDGE PLANTING
- Refer to planting plan / Schedule

S3 - ORNAMENTAL SHRUB (POTS)
- Refer to planting plan / Schedule

S4 - ORNAMENTAL SHRUB (PLANTERS)
- Refer to planting plan / Schedule

LAWN

Revision	Date	Description	Drawn	Approved
S5-P03	14-04025	For Construction	SB	NW
S4-P02	07-06-24	For Comment	PH	NW
S4-P01	07-02-24	First Issue	NW	CB

WRIGHT LANDSCAPES LIMITED

E: info@wrightlandscapes.co.uk

W: www.wrightlandscapes.co.uk

T: 01244 541959

HEAD OFFICE
Pickmere Lane, Pickmere, Knutsford,
WA16 0JL

CLIENT DOMIS CONSTRUCTION

PROJECT WATERHOUSE GARDENS

DRAWING TITLE Podium Softworks

DATE	SCALE
06/02/2024	AS NOTED
DRAWN	**SIZE**
NW	A1
APPROVED	**WORKSTAGE**
CB	Stage 4

DRAWING NUMBER 1174-WRI-XX-XX-DR-L-0006 **SUITABILITY** S5 **REVISION** P03

© Wright Landscapes Limited