



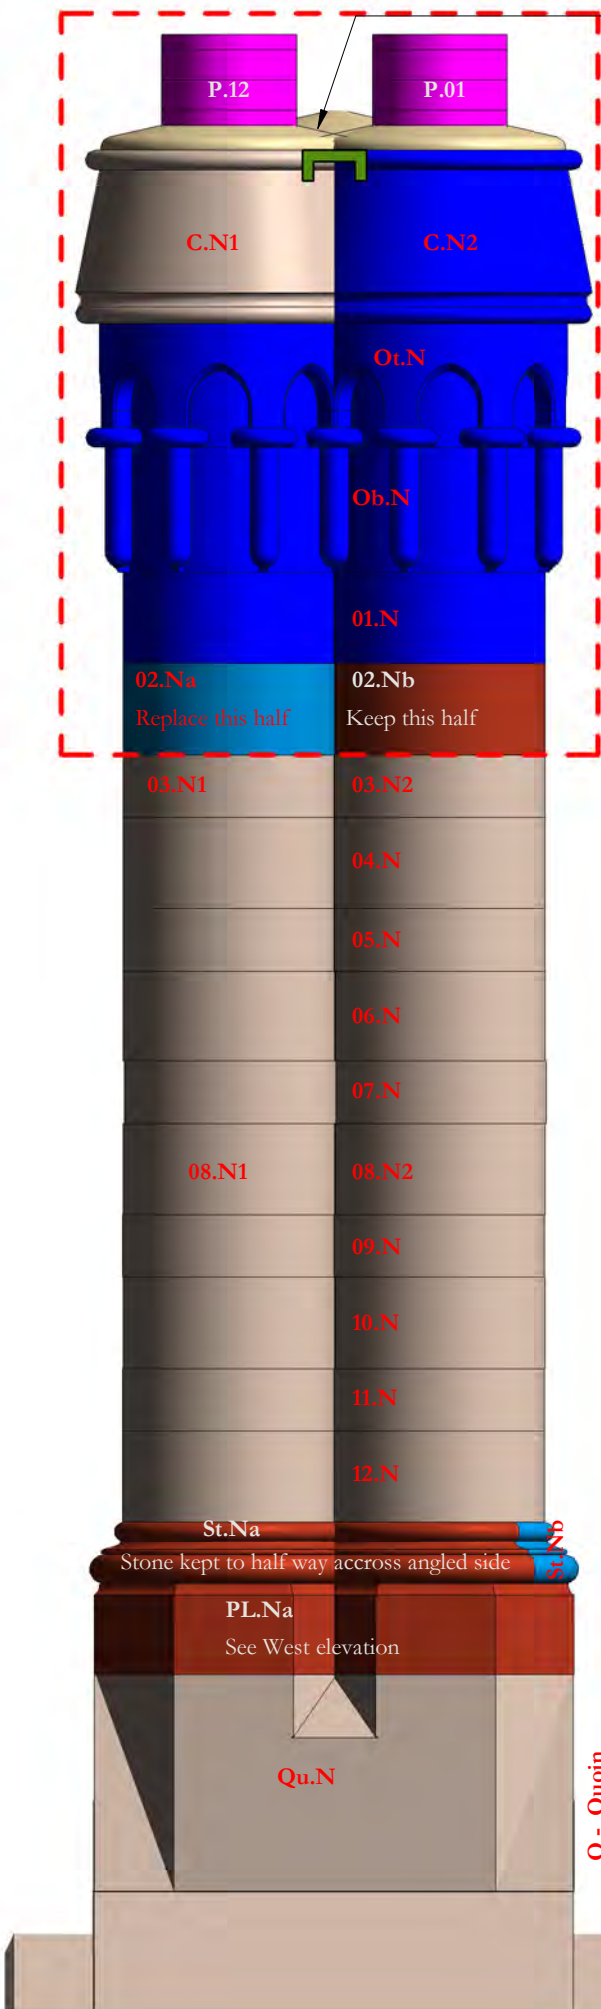


CS01 North
1 : 20

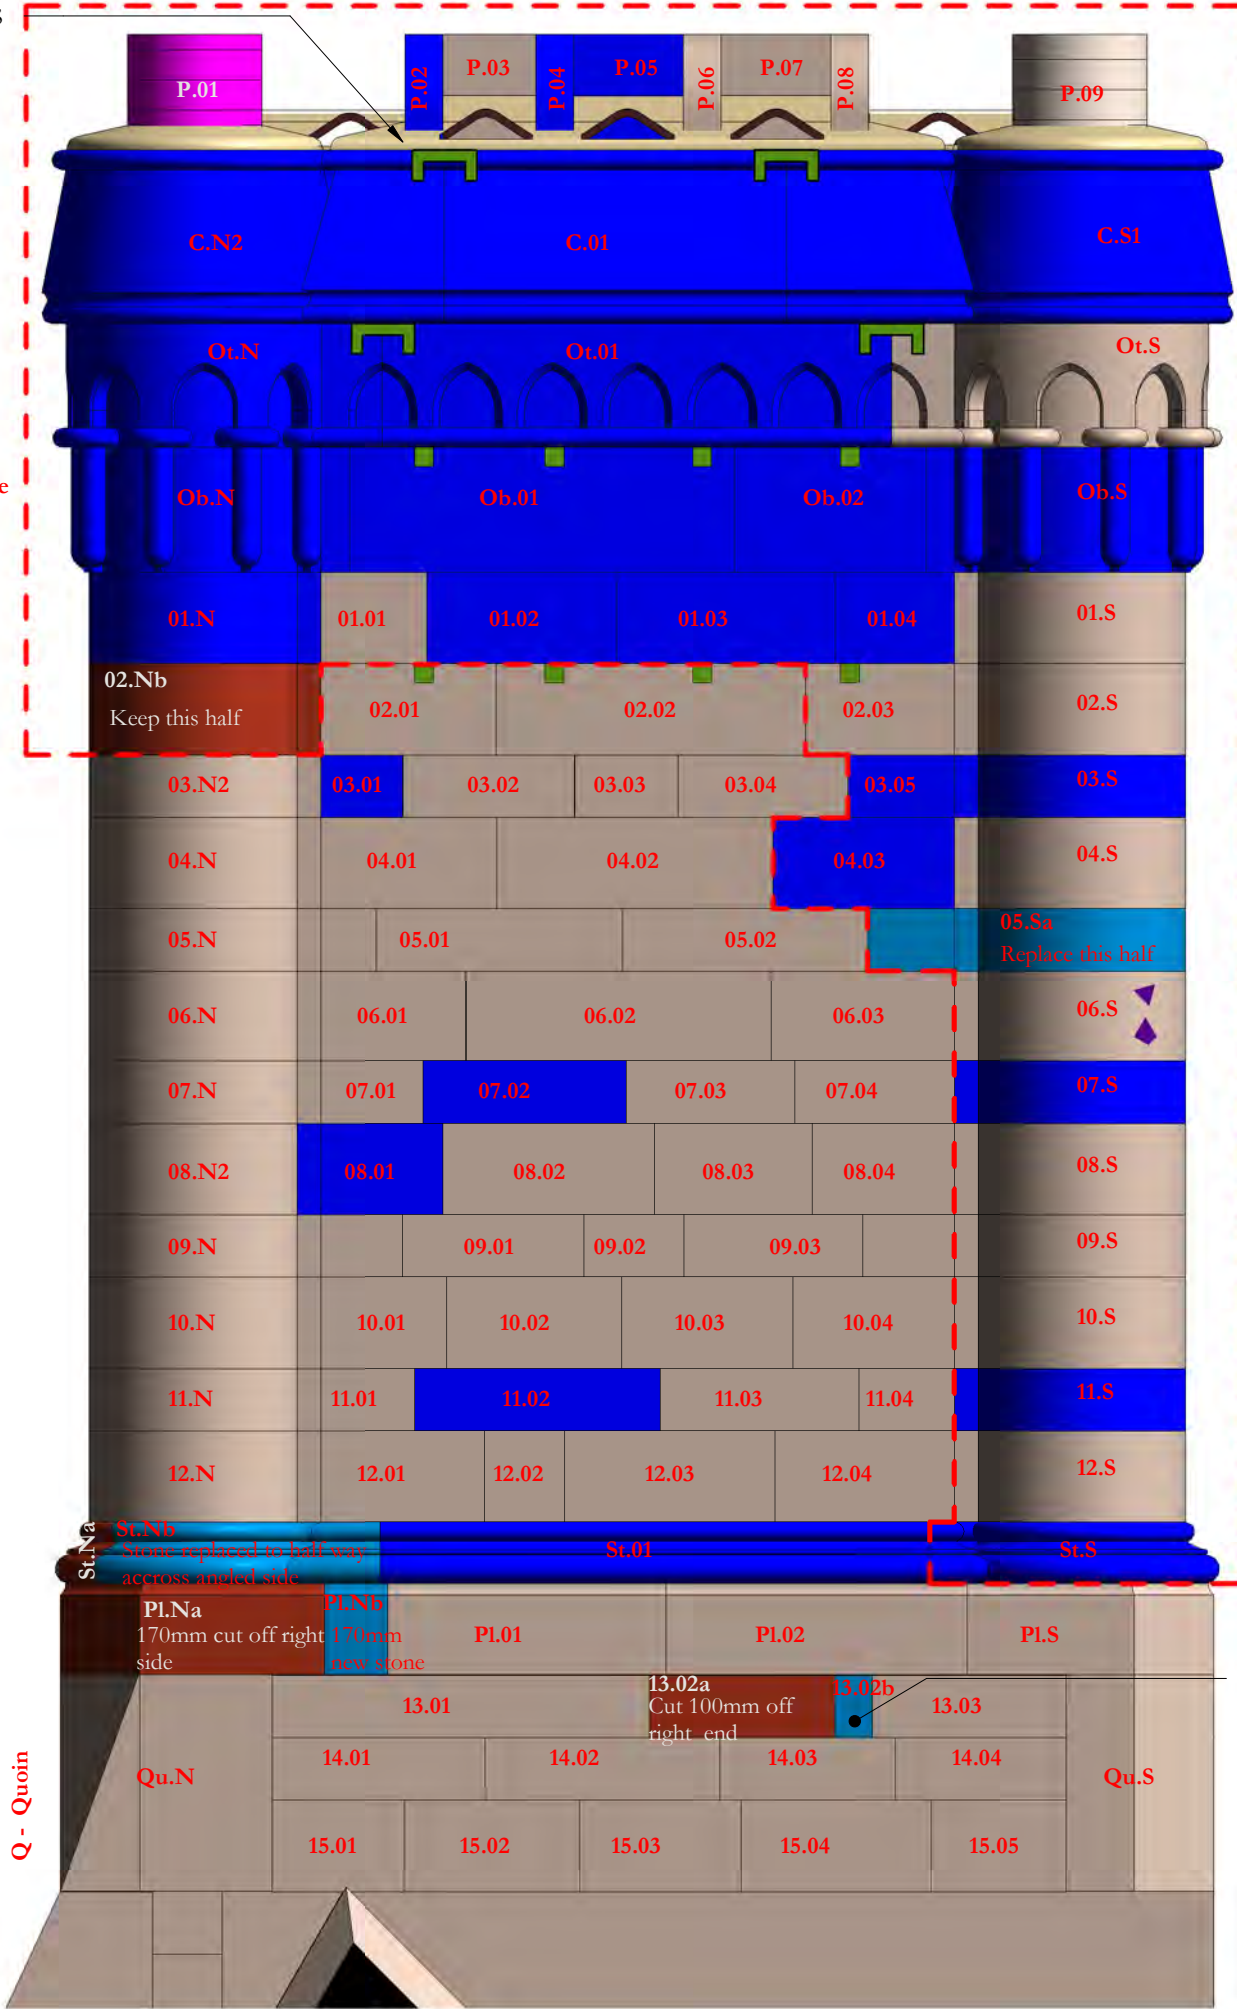

CS01 West
1 : 20



CS01 South
1 : 20

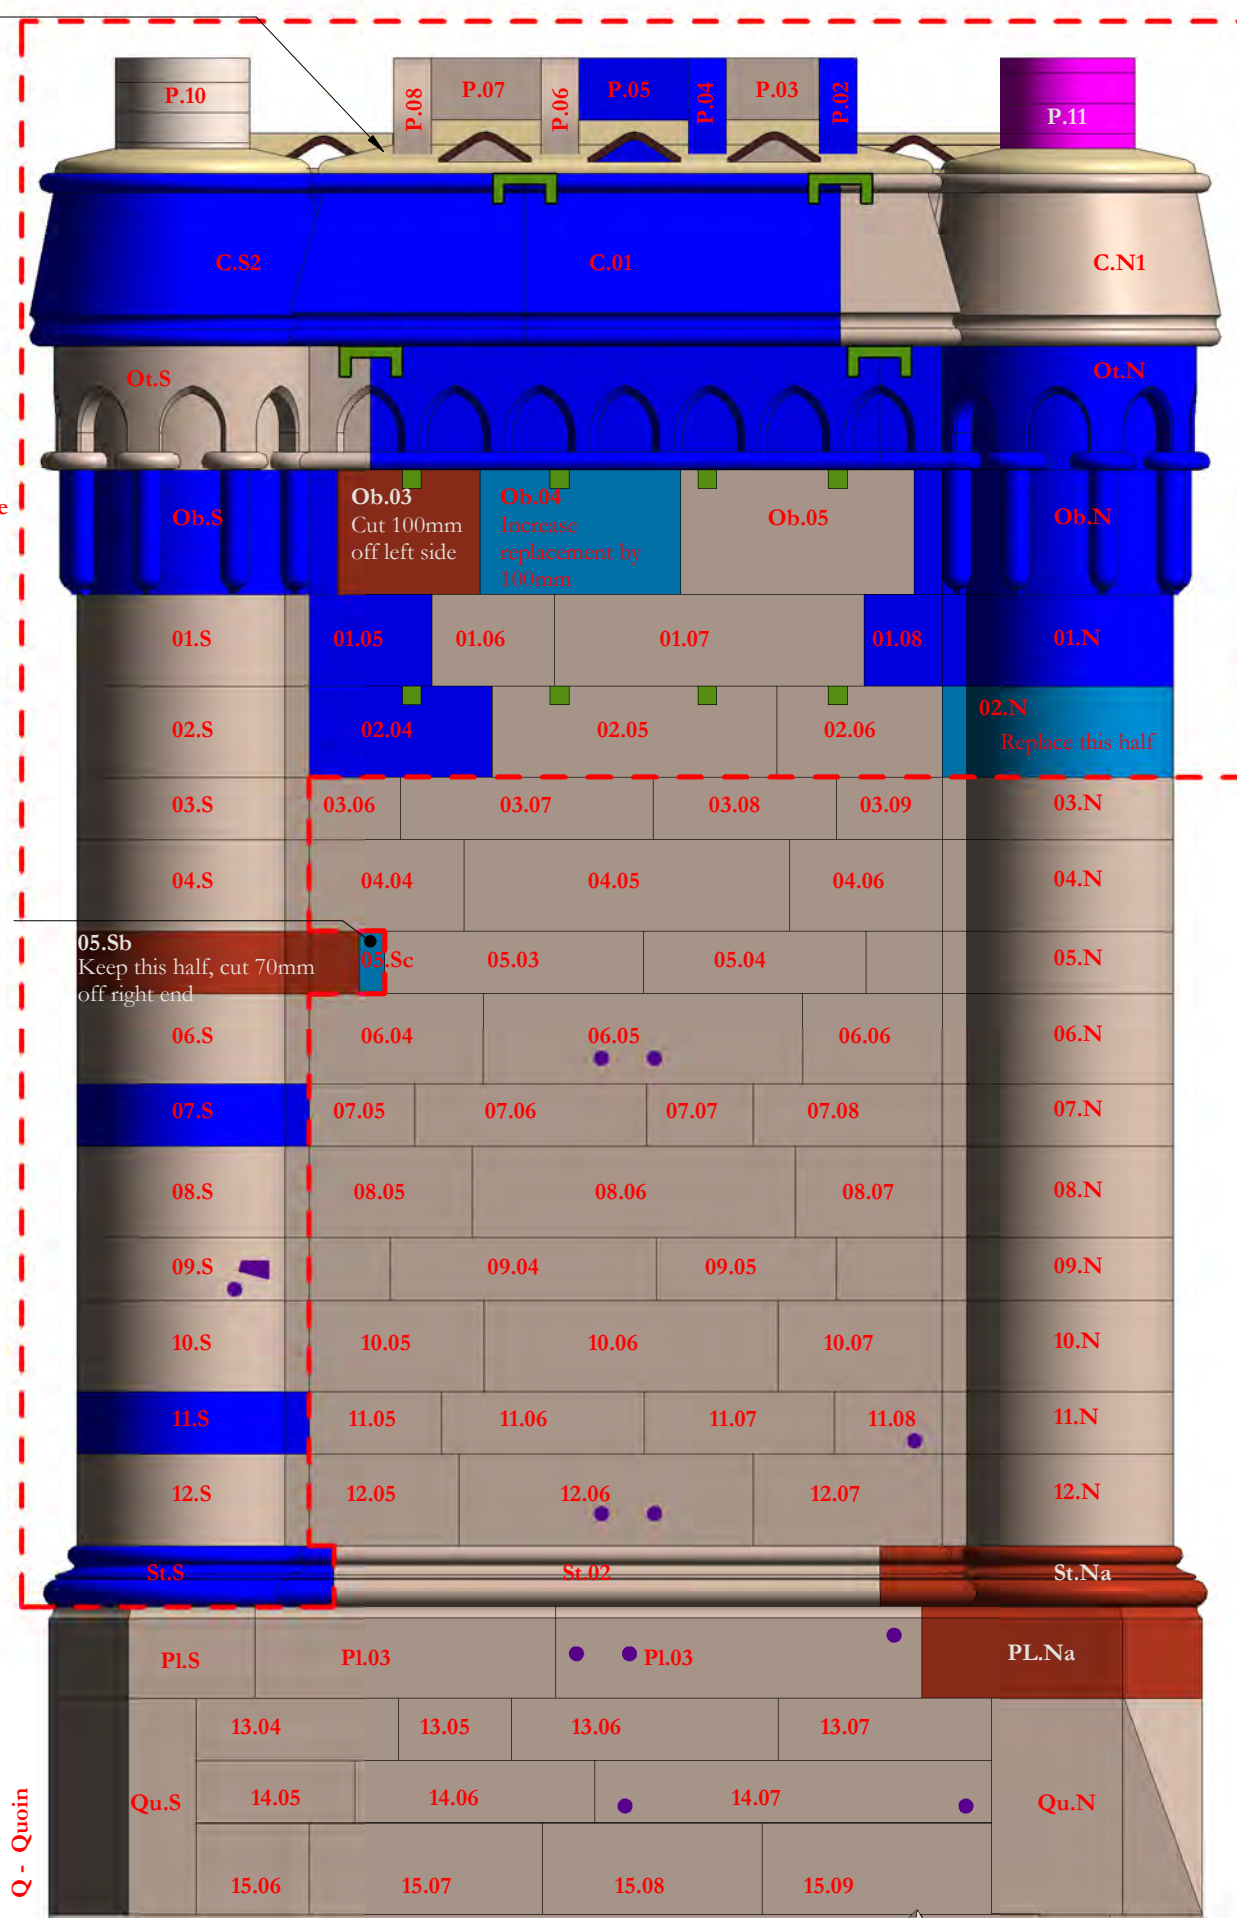

CS01 East
1 : 20

Scale Bars to be used as guidance only - refer to sheet size below

Scale	1:100	1:200	1:500	1:1250
mm	1000	5000	15	10
m	3000	8000	25	30
mm	5000	12000	35	50
m	15000	35000	70	150

Notes:
Drawings are based on survey data and may not accurately represent what is physically present.
Do not scale from this drawing. All dimensions are to be verified on site before proceeding with the work.
All dimensions are in millimeters unless noted otherwise.
Purcell shall be notified in writing of any discrepancies.

Key Plan

KEY

- Existing stone and reference number
- Existing stone to be adjusted and retained.
- Existing eroded or damaged stone to be reused after cutting to new size
- Existing stone cut to new size and used to replace damaged or eroded stone.
- New stone like for like replacement of existing
- New stone new size to suit location following adjustment of existing stones
- Descale stone as NBS clause C41.456
- Redress stone as NBS clause C41.459
- Replacement cramps between stones as NBS reference C41.282
- Replacement cramps between stones as NBS reference C41.285
- Replacement cramps across feathers as NBS reference C41.283
- Replace eroded terracotta bricks as NBS clause C41.276
- Replace terracotta pot with new pot to match existing
- 500mm long 8mm diameter phosphor bronze dowel 200mm embedment into stone feather and 300mm embedment into cap

NOTES
Refer to NBS reference C41.321 for rebuilding chimneys.
Sections of chimney that are not rebuilt are to be repointed as NBS reference C41.821 with brick sections repointed as reference C41.822
The whole chimney is to be repointed as NBS reference C41.805

Revision 03: Cross feather cramps added to top of courses Ob, and 02
Revision 02: Drawing updated post validation survey

ISSUE	DATE	APPROVED	DRAWN	DESCRIPTION
03	26/04/2022	JC	GR	See note in revision cloud
02	05/07/2021	GR	TK	See note in revision cloud
01	28/05/2019	GR	SK/GR	Second Issue
-	31/01/2019	GR	SK/GR	First Issue

OUR TOWN HALL PROJECT

PURCELL

Project Office, Room 308, Town Hall, MANCHESTER M60 2L1
+44 (0) 7970 097 432
www.purcelluk.com

PROJECT STATUS Riba Stage 5

CLIENT Manchester City Council

PROJECT Our Town Hall

DRAWING TITLE Chimney Number CS01 Proposed repairs

SIZE & SCALE A2: As indicated

DRAWING STATUS S4 - Construction

JOB NUMBER 236959

DRAWING NO. OTH-PUR-TH-RF-DWG-A-4161 03

REV

© PURCELL 2012. PURCELL IS THE TRADING NAME OF PURCELL MILLER TRITTON LLP