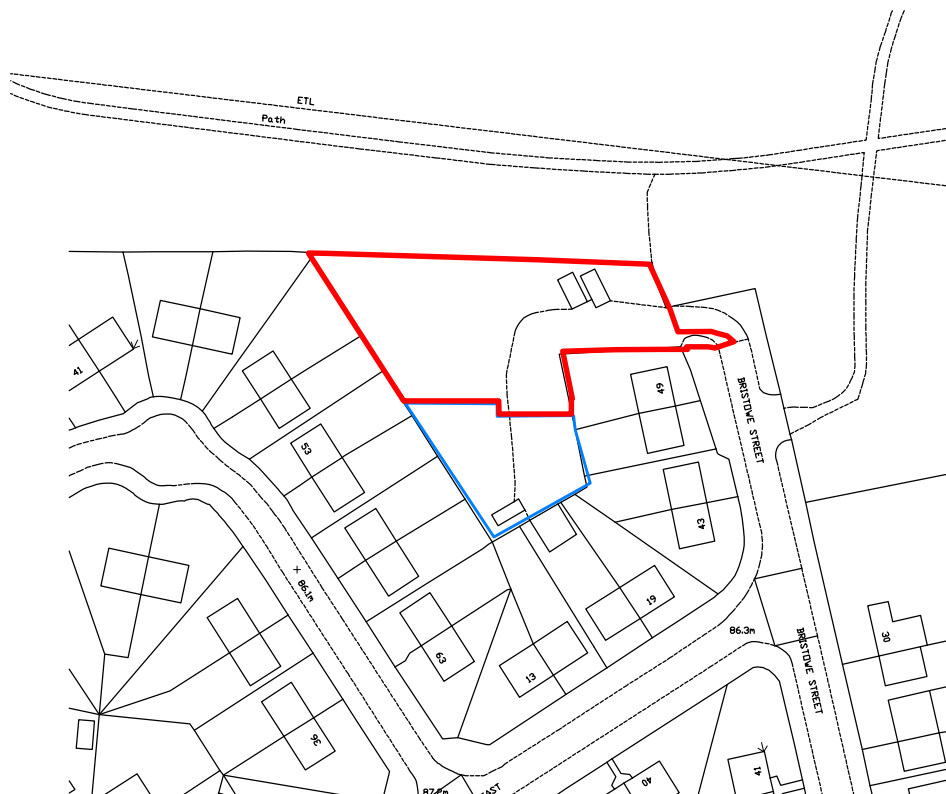


1:1250 0 10 20 30 40 50 60 70 80 90 100 110 120

SITE LOCATION PLAN

Site: Bristow Street
Manchester
M11 4LW

Client: Mr Muneer

Drawn: DS

Date: 26.06.25

Scale: 1:1250 @ A4

Project No: MUN/03 Dwg 01

Amendments:

Notes:
All work is to be carried out to the latest current British standards Codes of Practice and recognised working practices. All work and materials should comply with Health and Safety legislation and to be approved by the Local Authority Planning / Building Control Officer.
All dimensions are in millimetres unless where explicitly shown otherwise. The contractor should check and planify all dimensions as work proceeds and notify the

Avalon

Architectural Design & Planning

Town Planning - Architectural Design - Building Regulations

Office Suite 2J, Ribble Court, 1 Mead Way,
Shuttleworth Mead Business Park, Padliham, Burnley, BB12 7NG
Tel: 01282 834834
Email: brian@avalontownplanning.co.uk