

FIGURES & DRAWINGS



-  Gas Well
-  Percussive Sampler Borehole
-  Cable Percussion Borehole
-  Dynamic Probe Position
-  Schematic Section Line

Position	Easting	Northing	Elevation (m AOD)
BH1	386369	401480	72.99
BH2	386366	401440	72.69
BH3	386376	401417	72.49
BH4	386414	401397	72.97
BH5	386301	401441	73.10
BH6	386341	401368	72.35
BH7	386394	401376	72.60
BH8	386377	401387	72.57
DP1	386373	401478	73.00
DP2	386363	401437	72.69
DP3	386374	401419	72.49
DP4	386414	401393	72.97
DP5	386301	401406	73.10
DP6	386343	401367	72.35
CP1	386383	401371	72.36
CP2	386363	401359	72.95
CP3	386327	401377	72.85
CP4	386357	401388	72.57
CP5	386313	401406	73.10
CP6	386333	401415	73.13

Project: Church Lane, Moston

Drawing: Investigation Locations Plan

Project No: 0524-02


Client: Built Developments Limited

Drawn/Checked: AJS

Date: Sept. 2024

GROUNDSMITHS

GEOTECHNICAL ENGINEERS

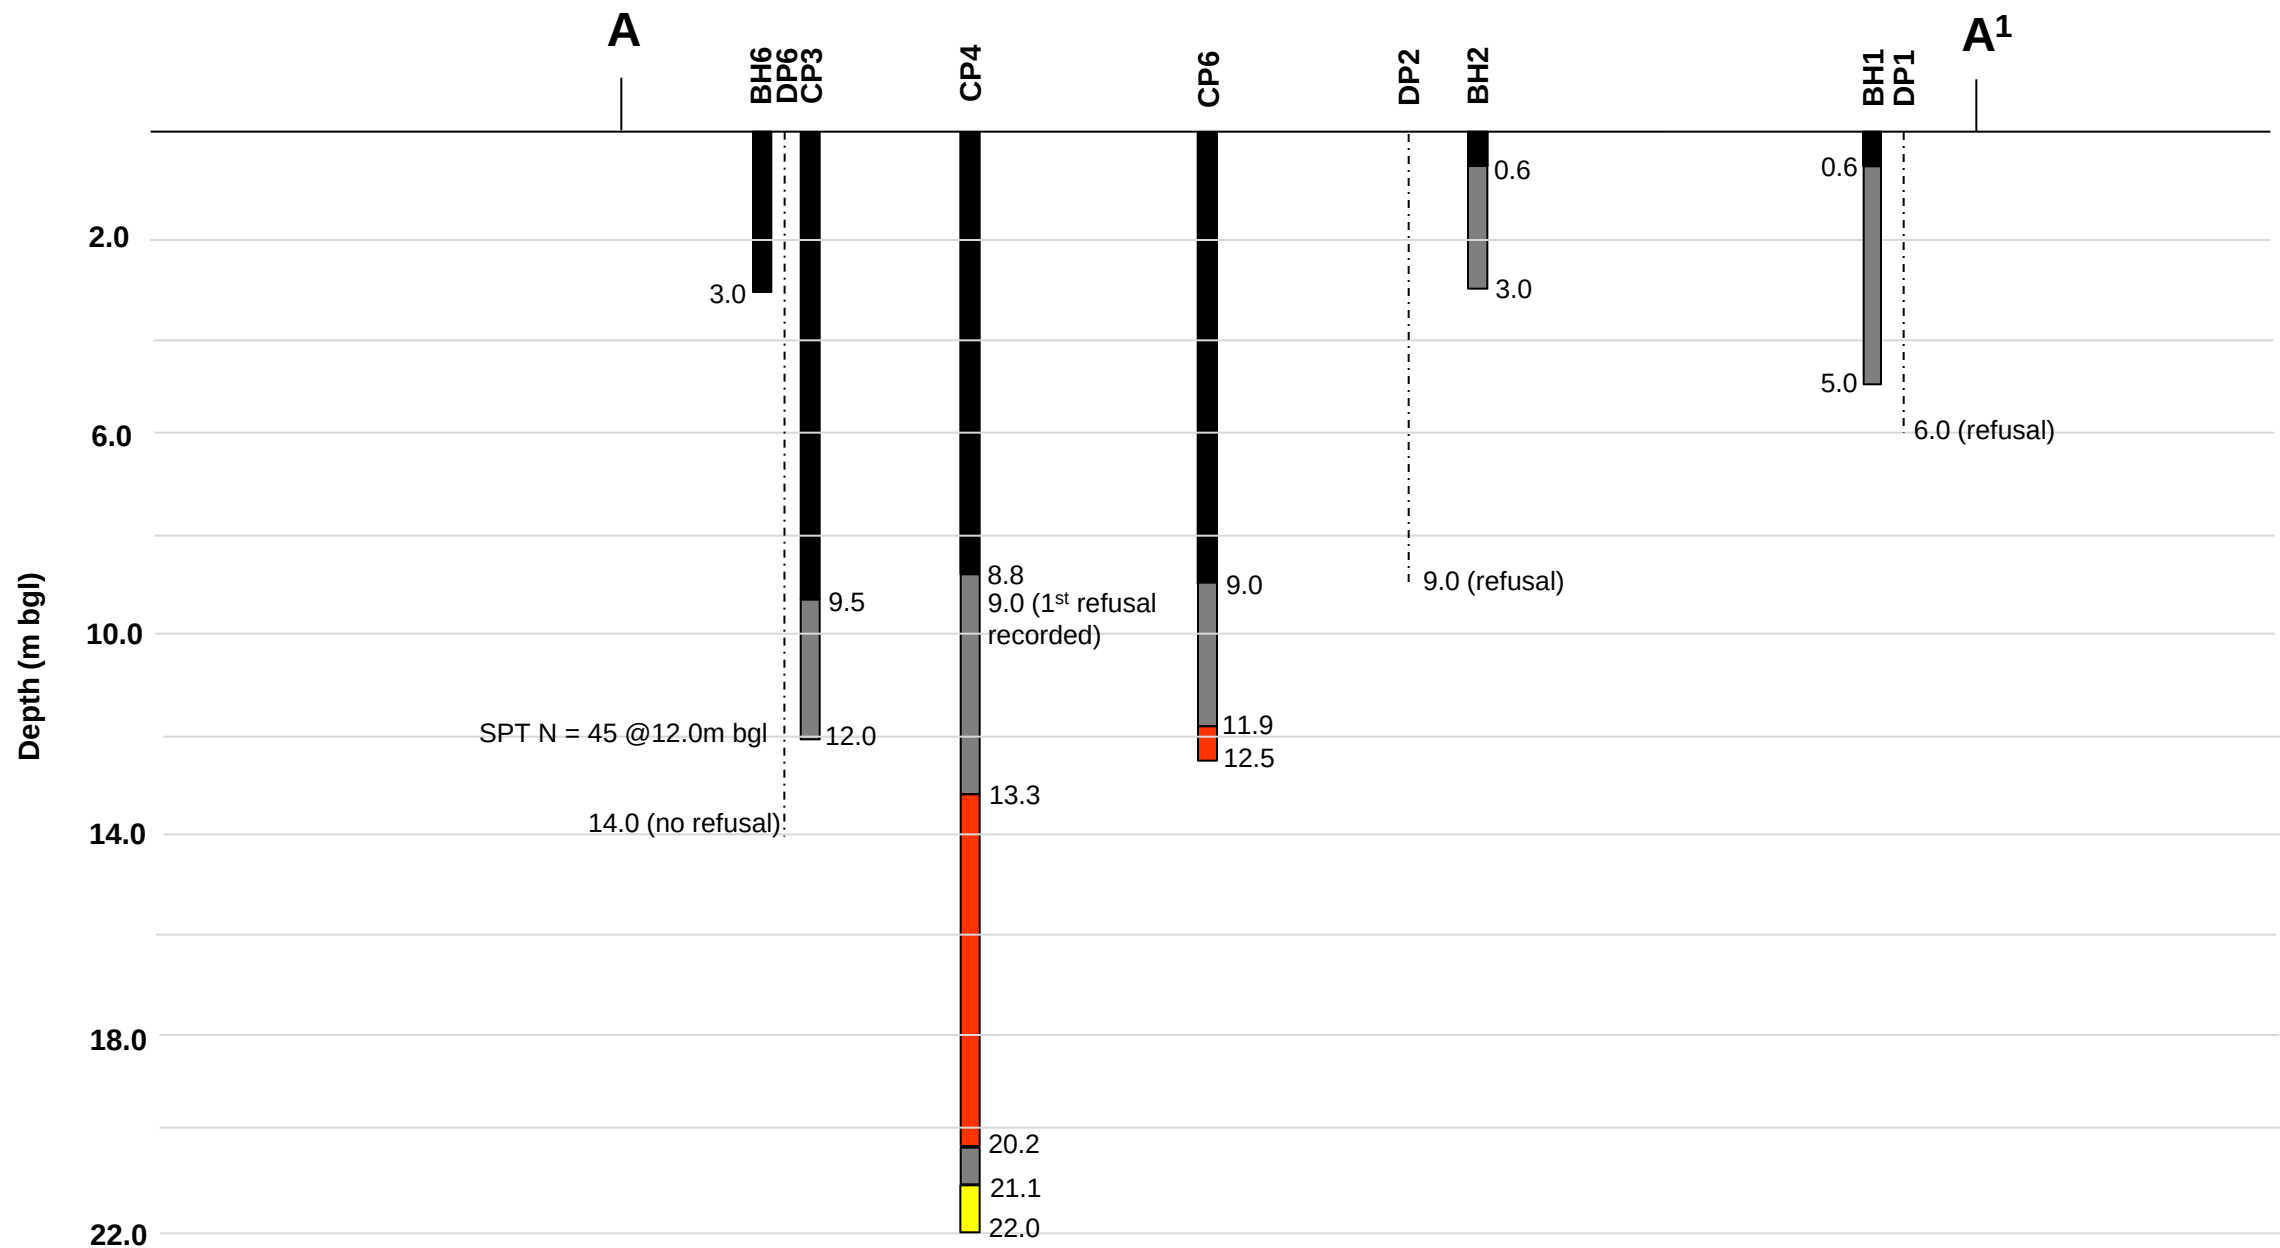

NOTE: Refer to individual borehole records for SPT data

NOTE: SPT refusal @ N = 50



Project: Church Lane, Moston

Client: Built Developments Limited

Drawing: Schematic Section A – A¹


Drawn/Checked: AJS

Project No: 0524-02

Drawing No: 002

Date: Sept. 2024

GROUNDSMITHS
GEOTECHNICAL ENGINEERS

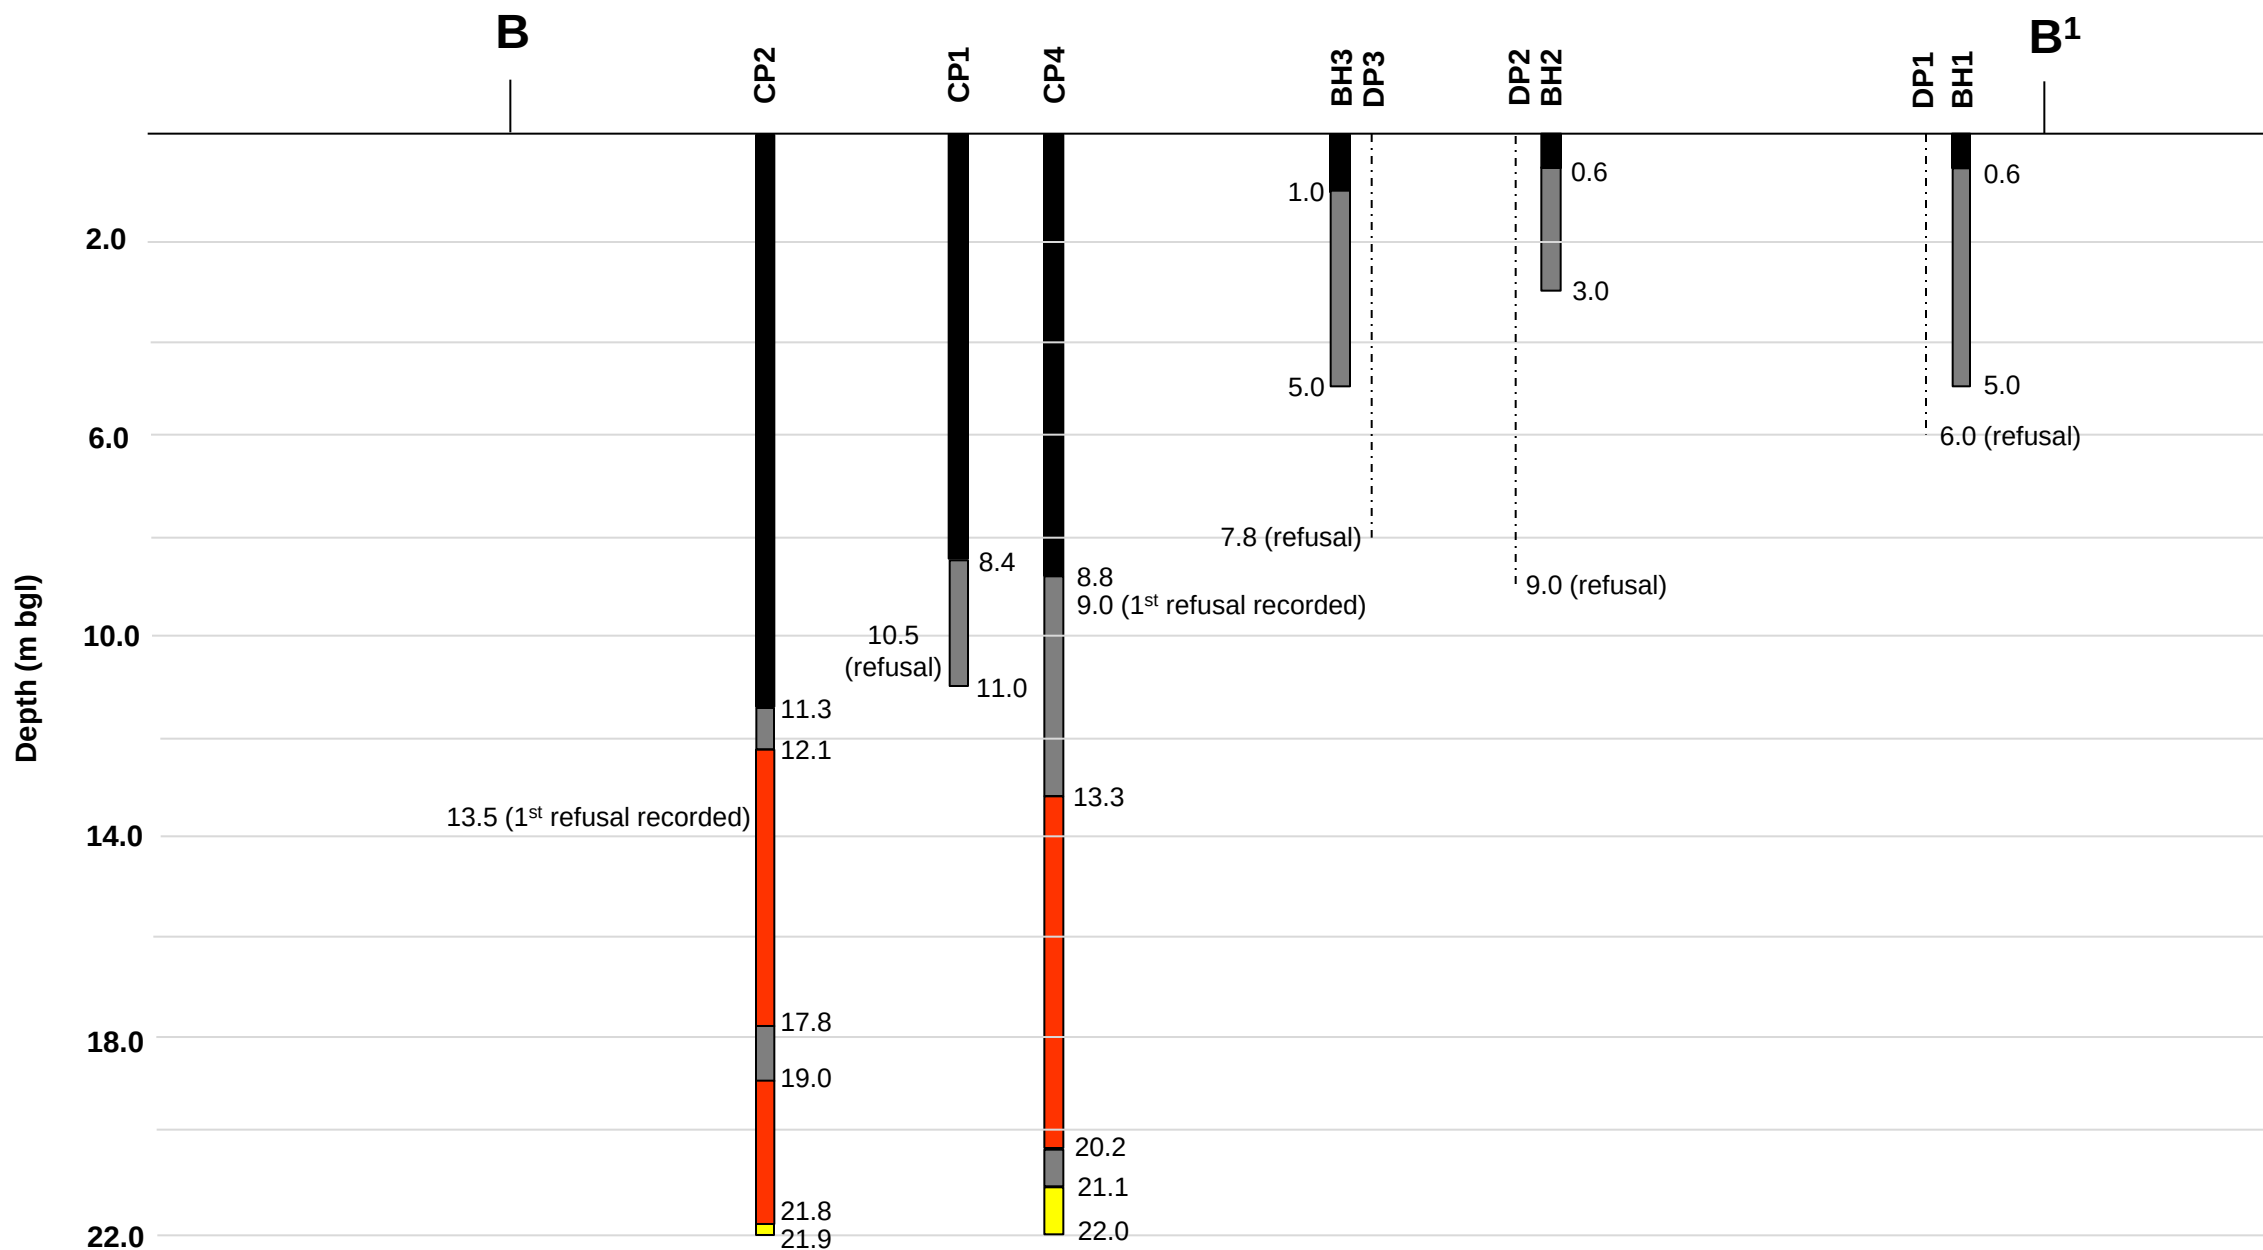

NOTE: Refer to individual borehole records for SPT data

NOTE: SPT refusal @ N = 50



Project: Church Lane, Moston

Client: Built Developments Limited

Drawing: Schematic Section B – B¹


Drawn/Checked: AJS

Project No: 0524-02

Drawing No: 003


Date: Sept. 2024

GROUNDSMITHS
GEOTECHNICAL ENGINEERS

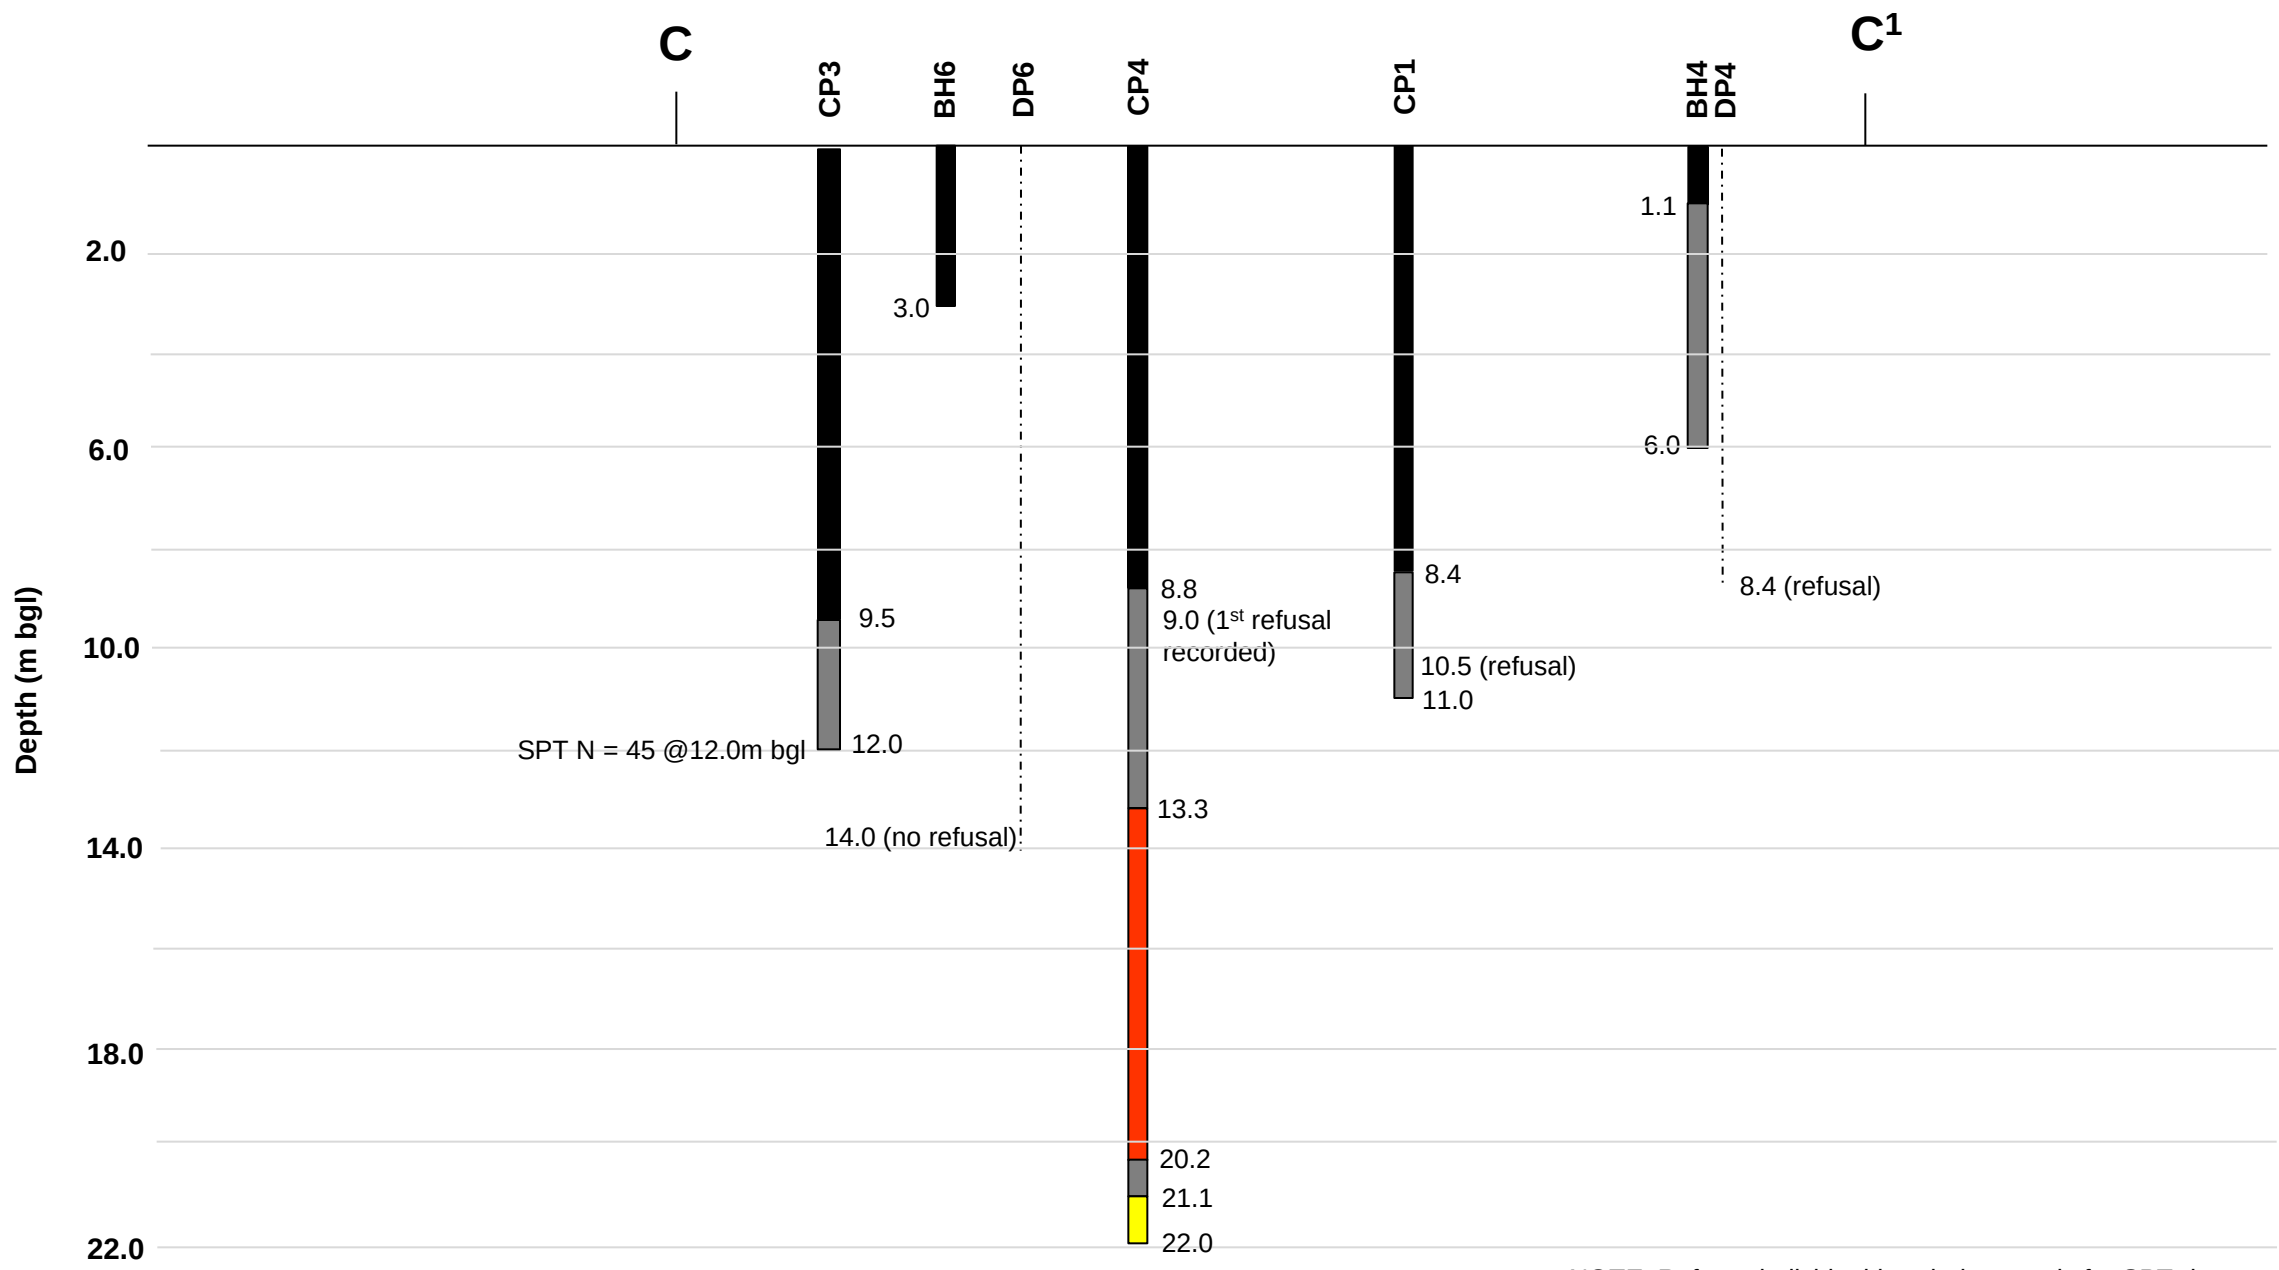

NOTE: Refer to individual borehole records for SPT data

NOTE: SPT refusal @ N = 50

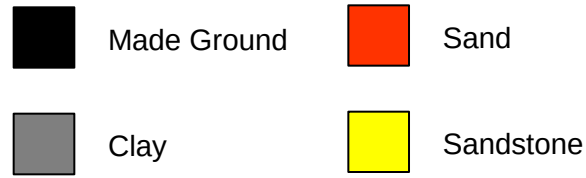

Project: Church Lane, Moston	Client: Built Developments Limited
Drawing: Schematic Section C – C ¹	Drawn/Checked: AJS
Project No: 0524-02	Drawing No: 004
Date: Sept. 2024	

GROUNDSMITHS
GEOTECHNICAL ENGINEERS