



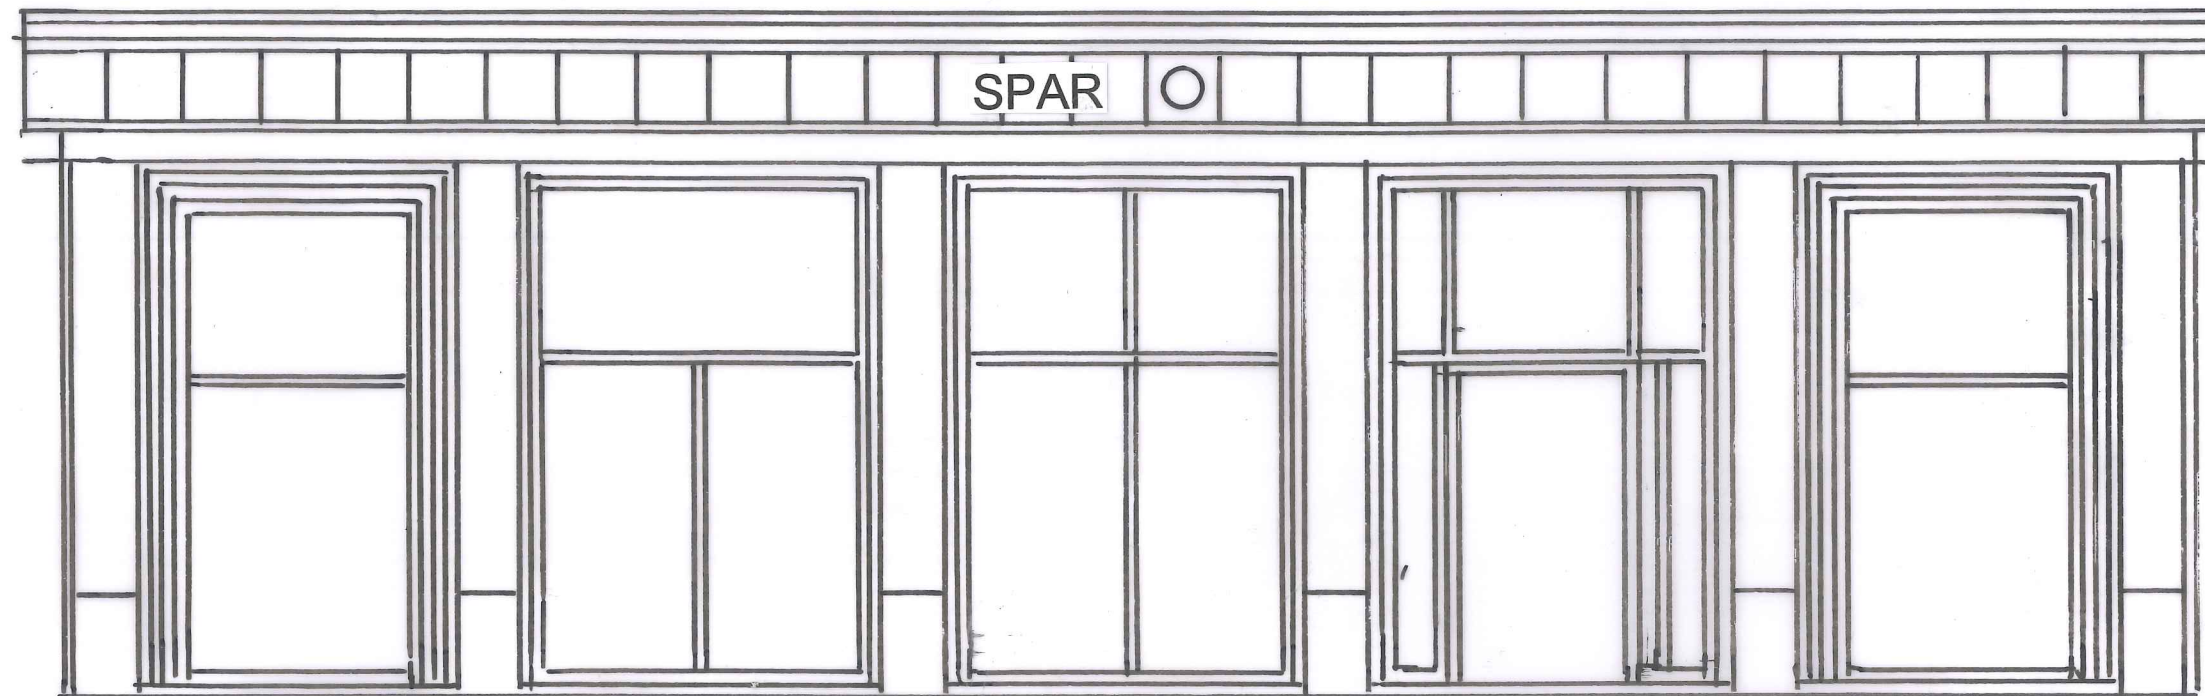

Existing Princess Street Elevation

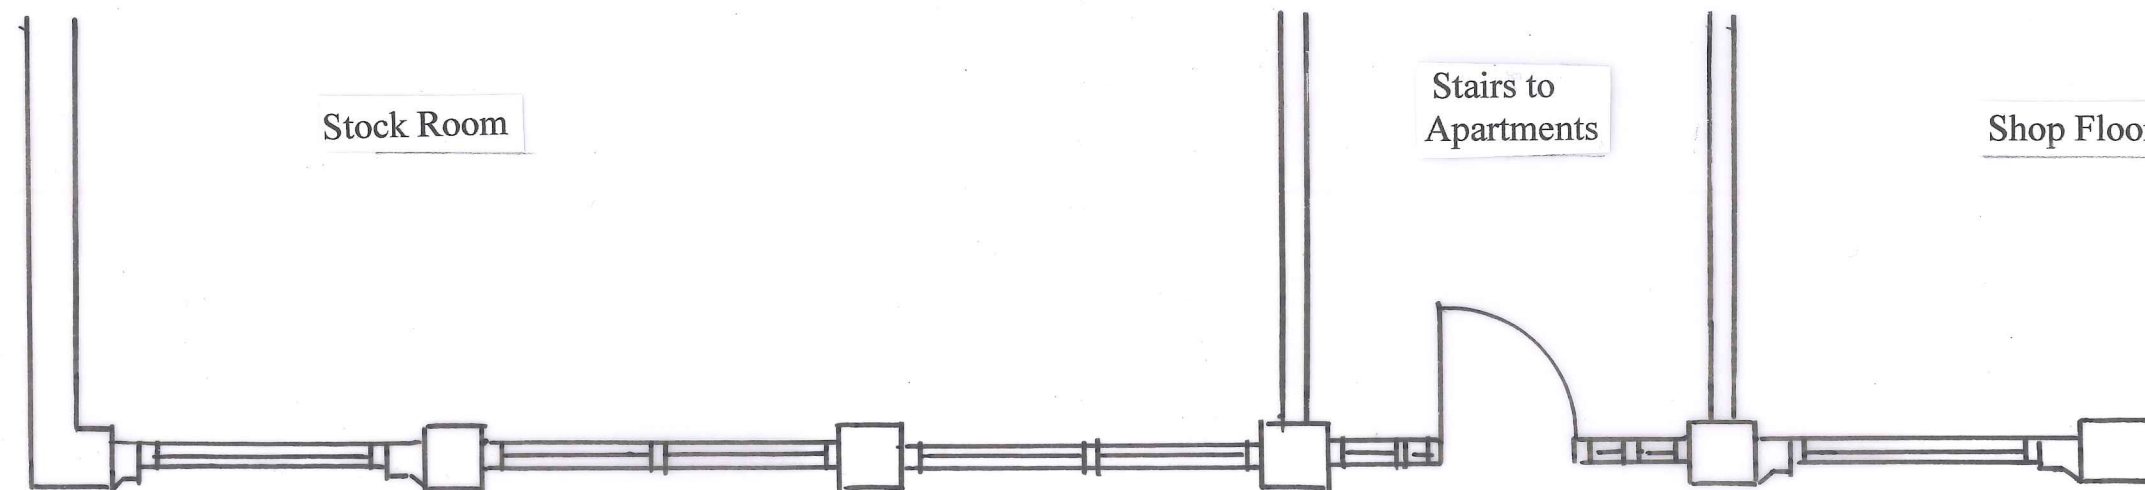

Existing Part Plan

0 500 1000 2000 3000 4000

Scale 1 : 50@A3

0 500 1000 2000 3000 4000

Drawing No.

EN05052025 E

Scale: 1:50

Date: 21.05.2025

Revision:

Project Title:

**PROPOSED ATM INSTALLATION
EXISTING PART PLAN
AND ELEVATION**

Site Address:

Spa Princess Street
88 Princess Street
Manchester M1 6NG

Notes:

Client:

Des Ager Design and Planning Consultant

2 Coley House, Tilford Road, Farnham, Surrey GU9 8DE

T: 01252 967329

M: 07836 558370

desmondager@gmail.com

