

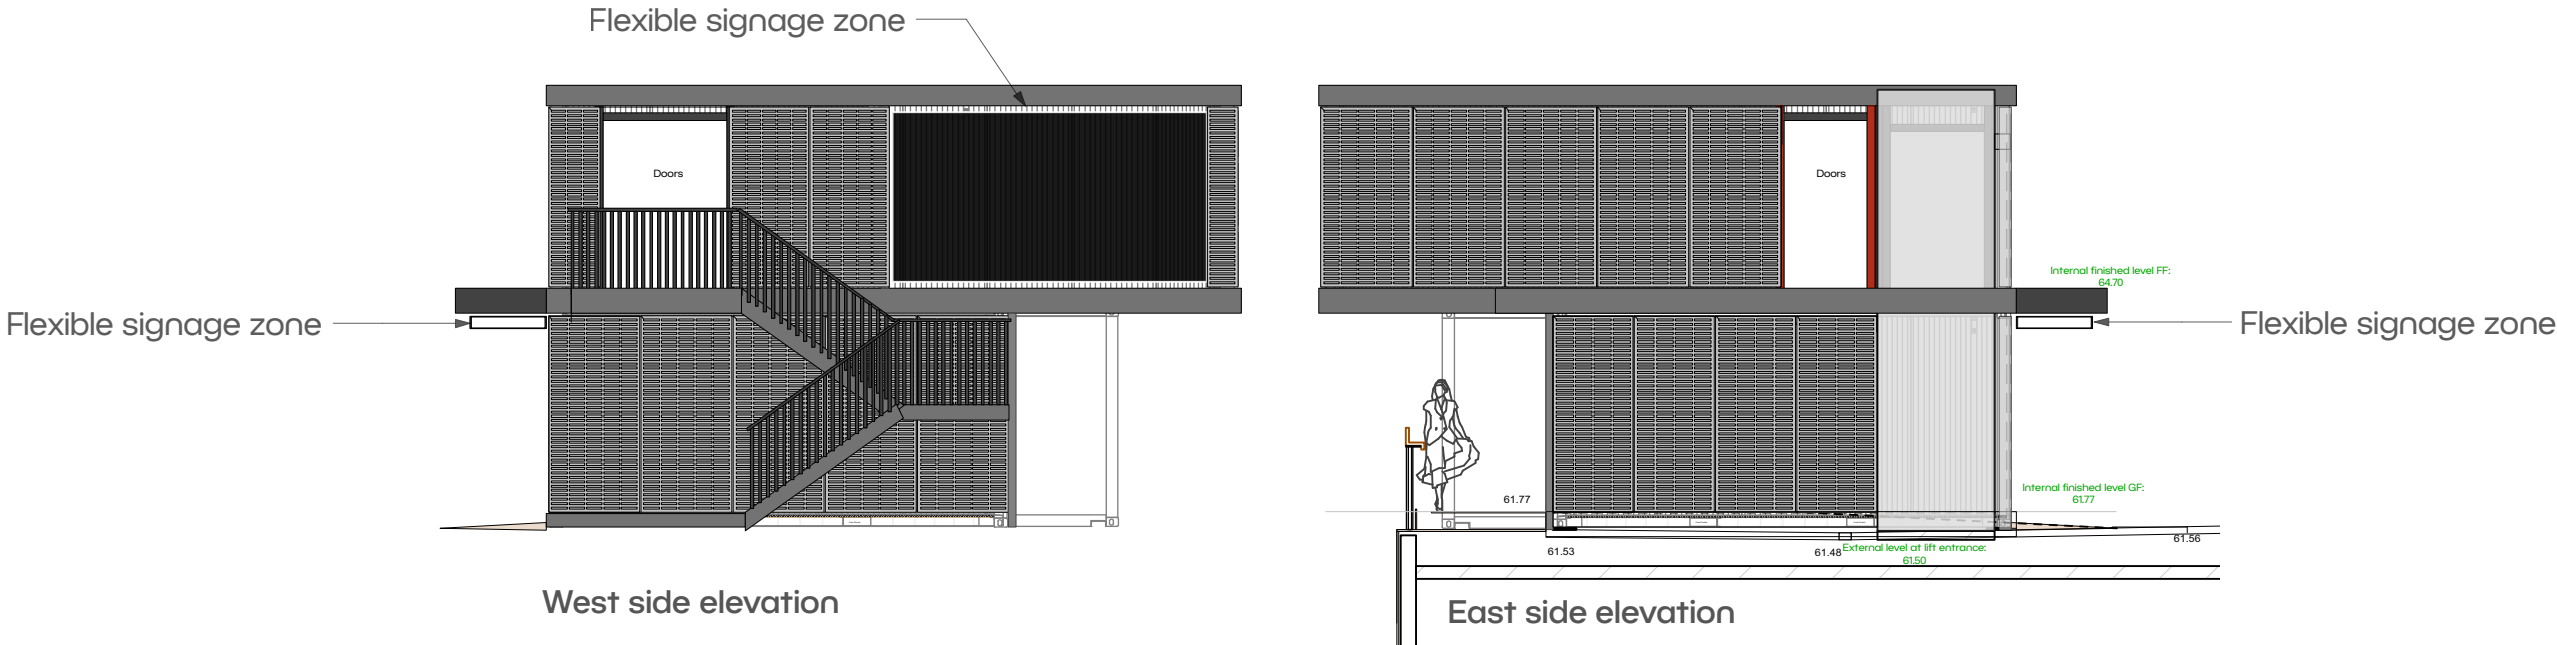


Contractors are not to scale dimensions from this drawing. Subject to site survey and all necessary consents. All dimensions to be checked by user and any discrepancies, errors or omissions to be reported to the designers before work commences. This drawing is to be read in conjunction with all other relevant materials.

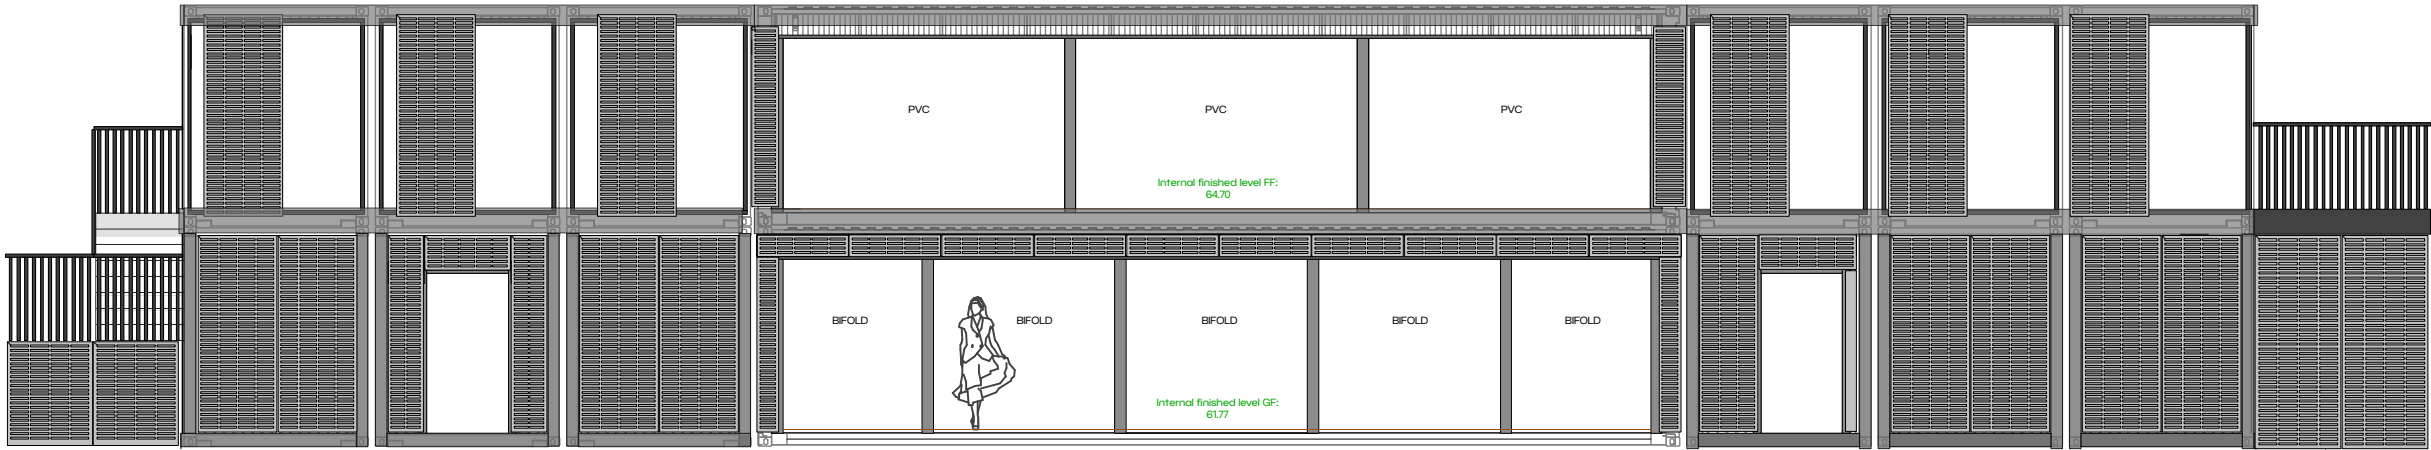

Rev:	Description:	By:	Date:

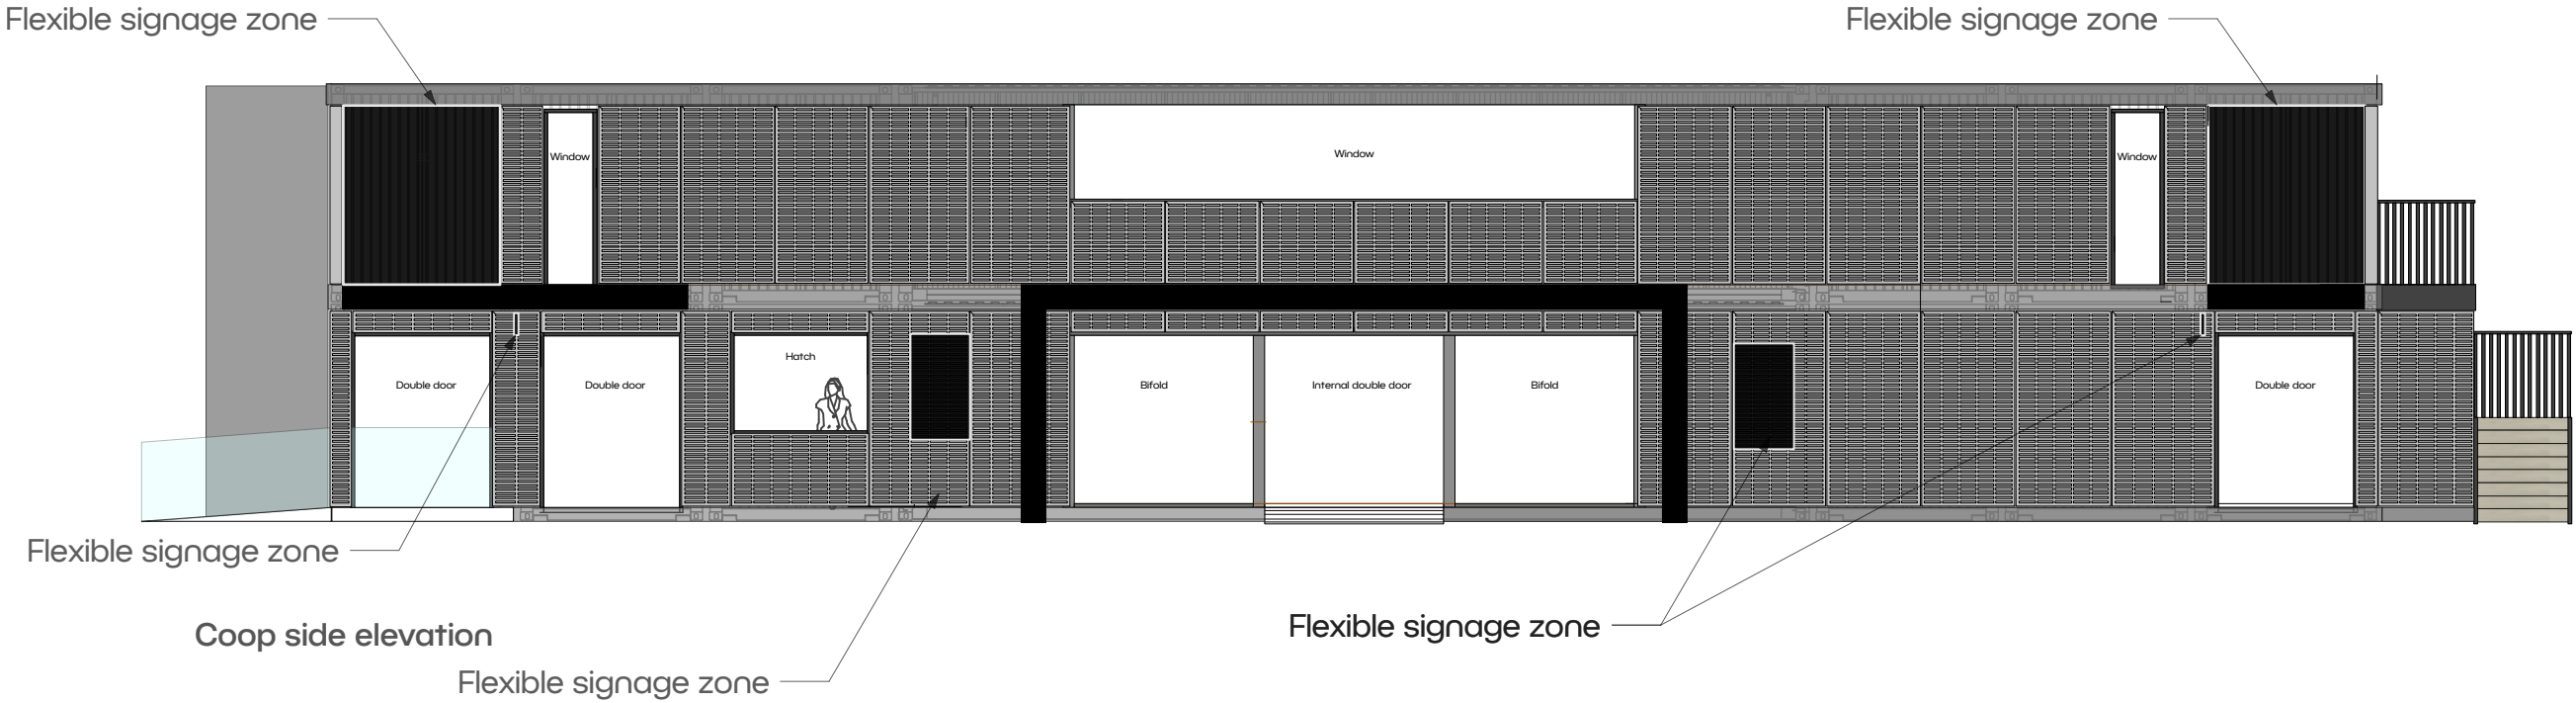

Status:	FOR COMMENT		
Client:	Co-op		
Site:	Co-op live, Manchester		
Title:	Coop Flexible signage		
Scale @ A3:	Date:	Drawn:	
1:100	20.05.25	GB	
Job No:	Drawing No:	Revision:	
BGP040	BGP040-99	-	