


The builder must check the site and the approved drawings before commencing the works and must take any working measurements as necessary. Any discrepancy in the drawing must be reported to the client .

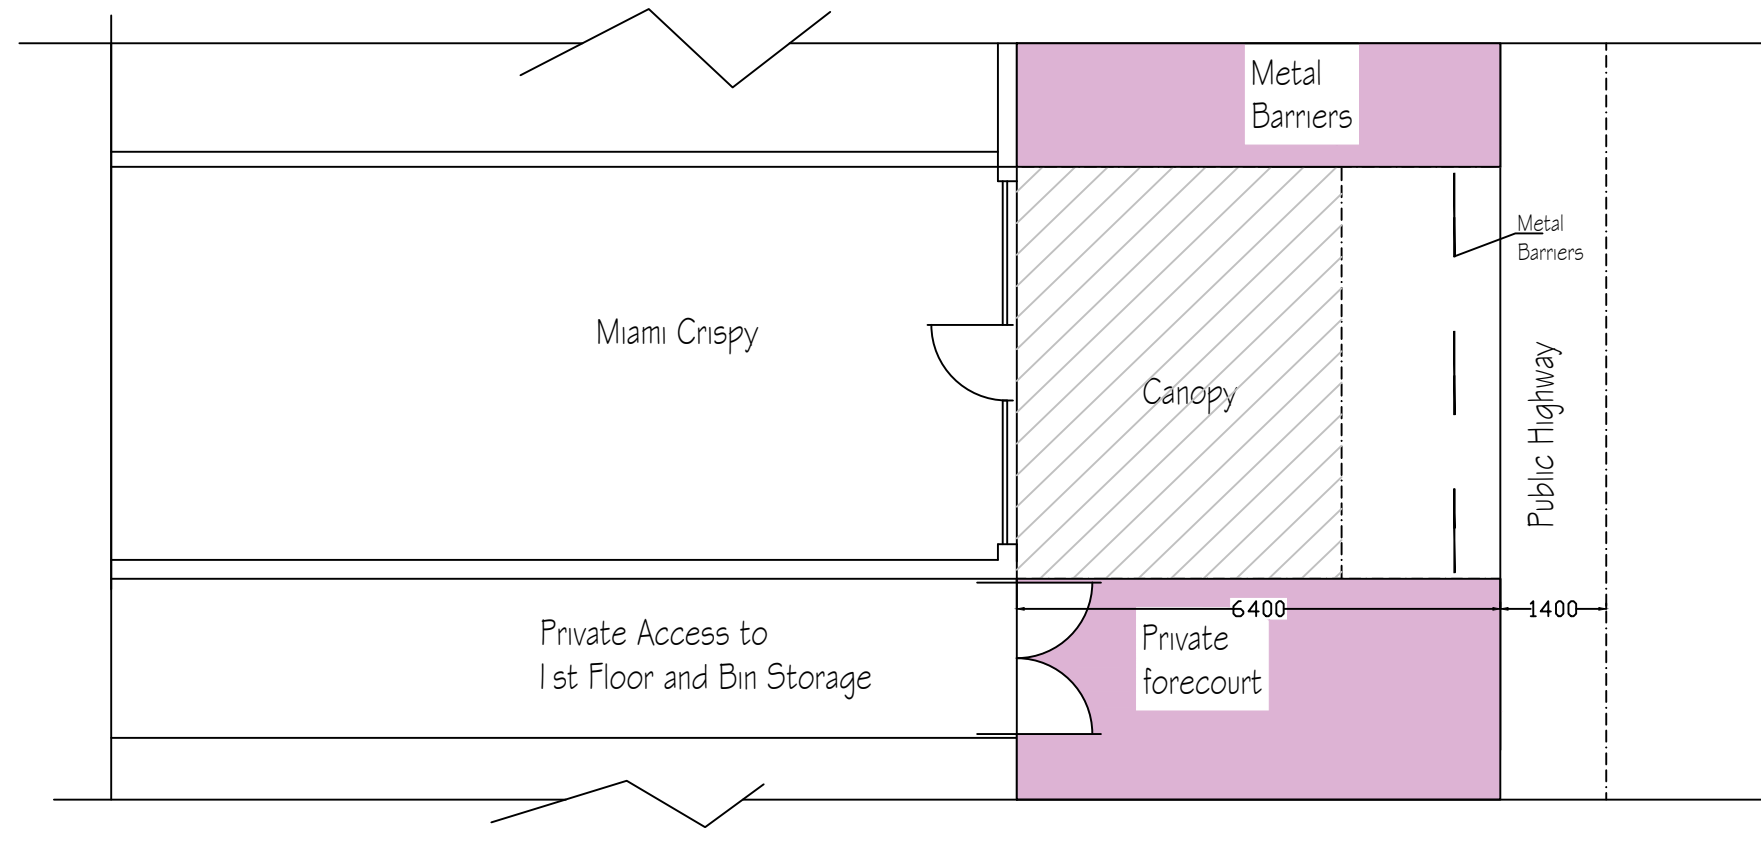

Existing Site Layout Plan

		REVISION	initial
no.	date	description	

H S H



Engineering Design Services Ltd
428 Cheetham Hill Road Cheetham Manchester
M8 9LE. UK 01617956385,07940197333

project	
title	

Retrospective Planning Permission for the retention of externally mounted shutter a glass front a upvc canopy metal barriers, including an illuminated shop front sign.

client	
--------	--

Fast Food Operations Ltd

dwg.	
title	

Site Layout Plan

dwg.no

sheet no.

scale.

job no.

01

01	1:100	A3
----	-------	----

[illegible]

5 Meldon Rd, Longsight, M/C M13 0TZ

drawn by

checked by _____

approved by _____

data

17

drawn by.	checked by.	approved by.	date
17			April 2025