



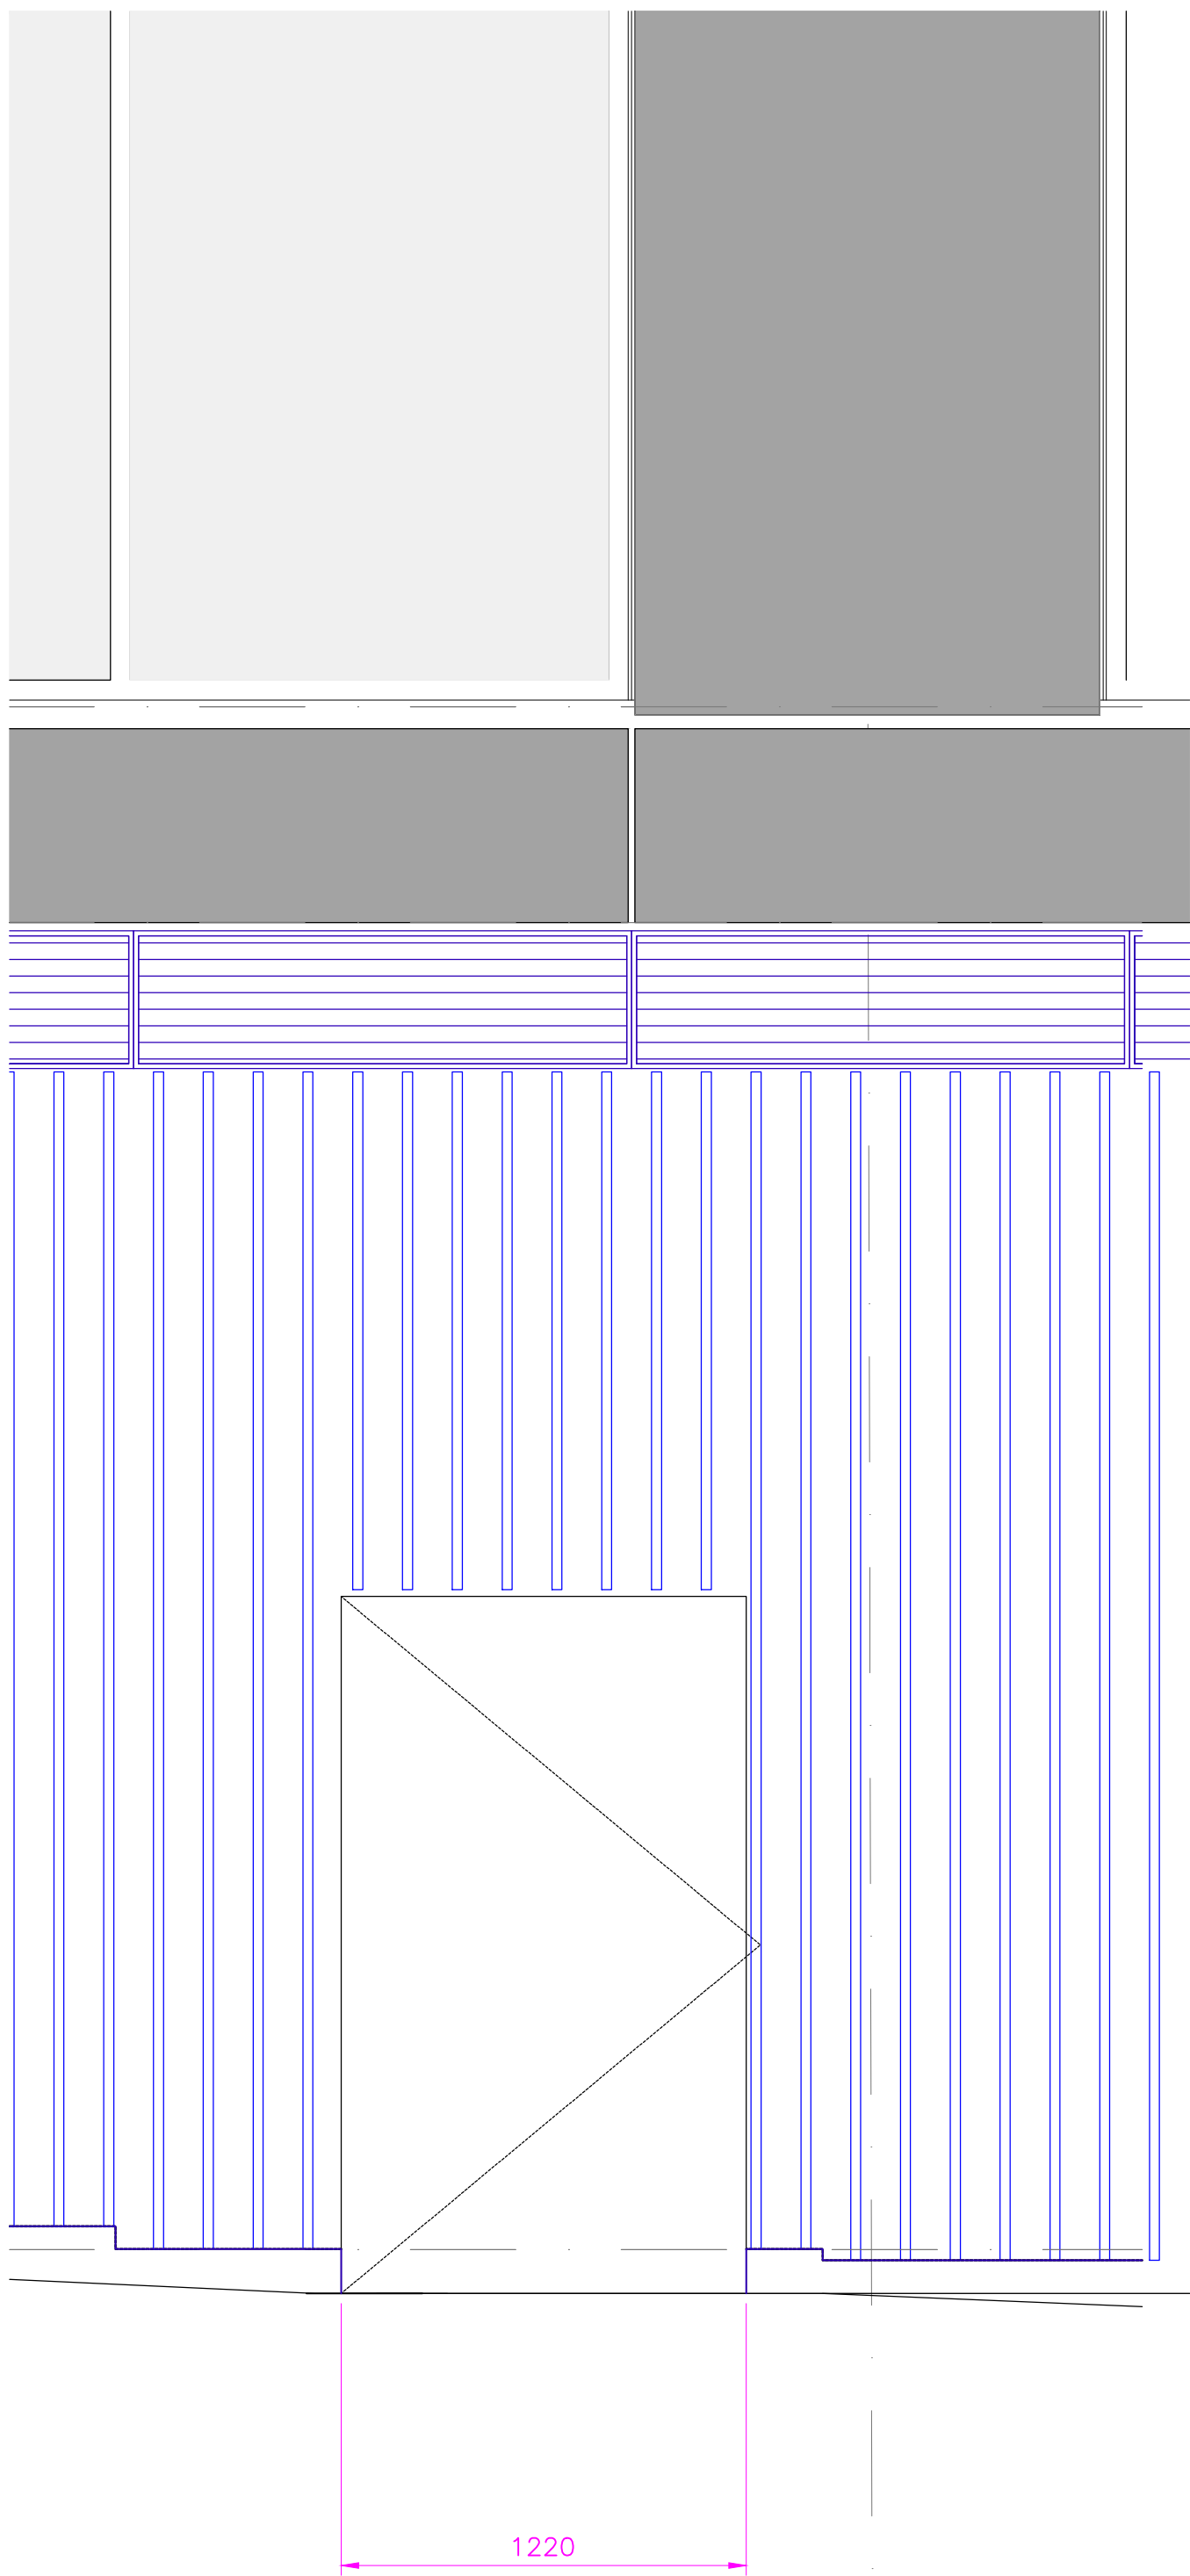


09

CURRENT ELEVATION

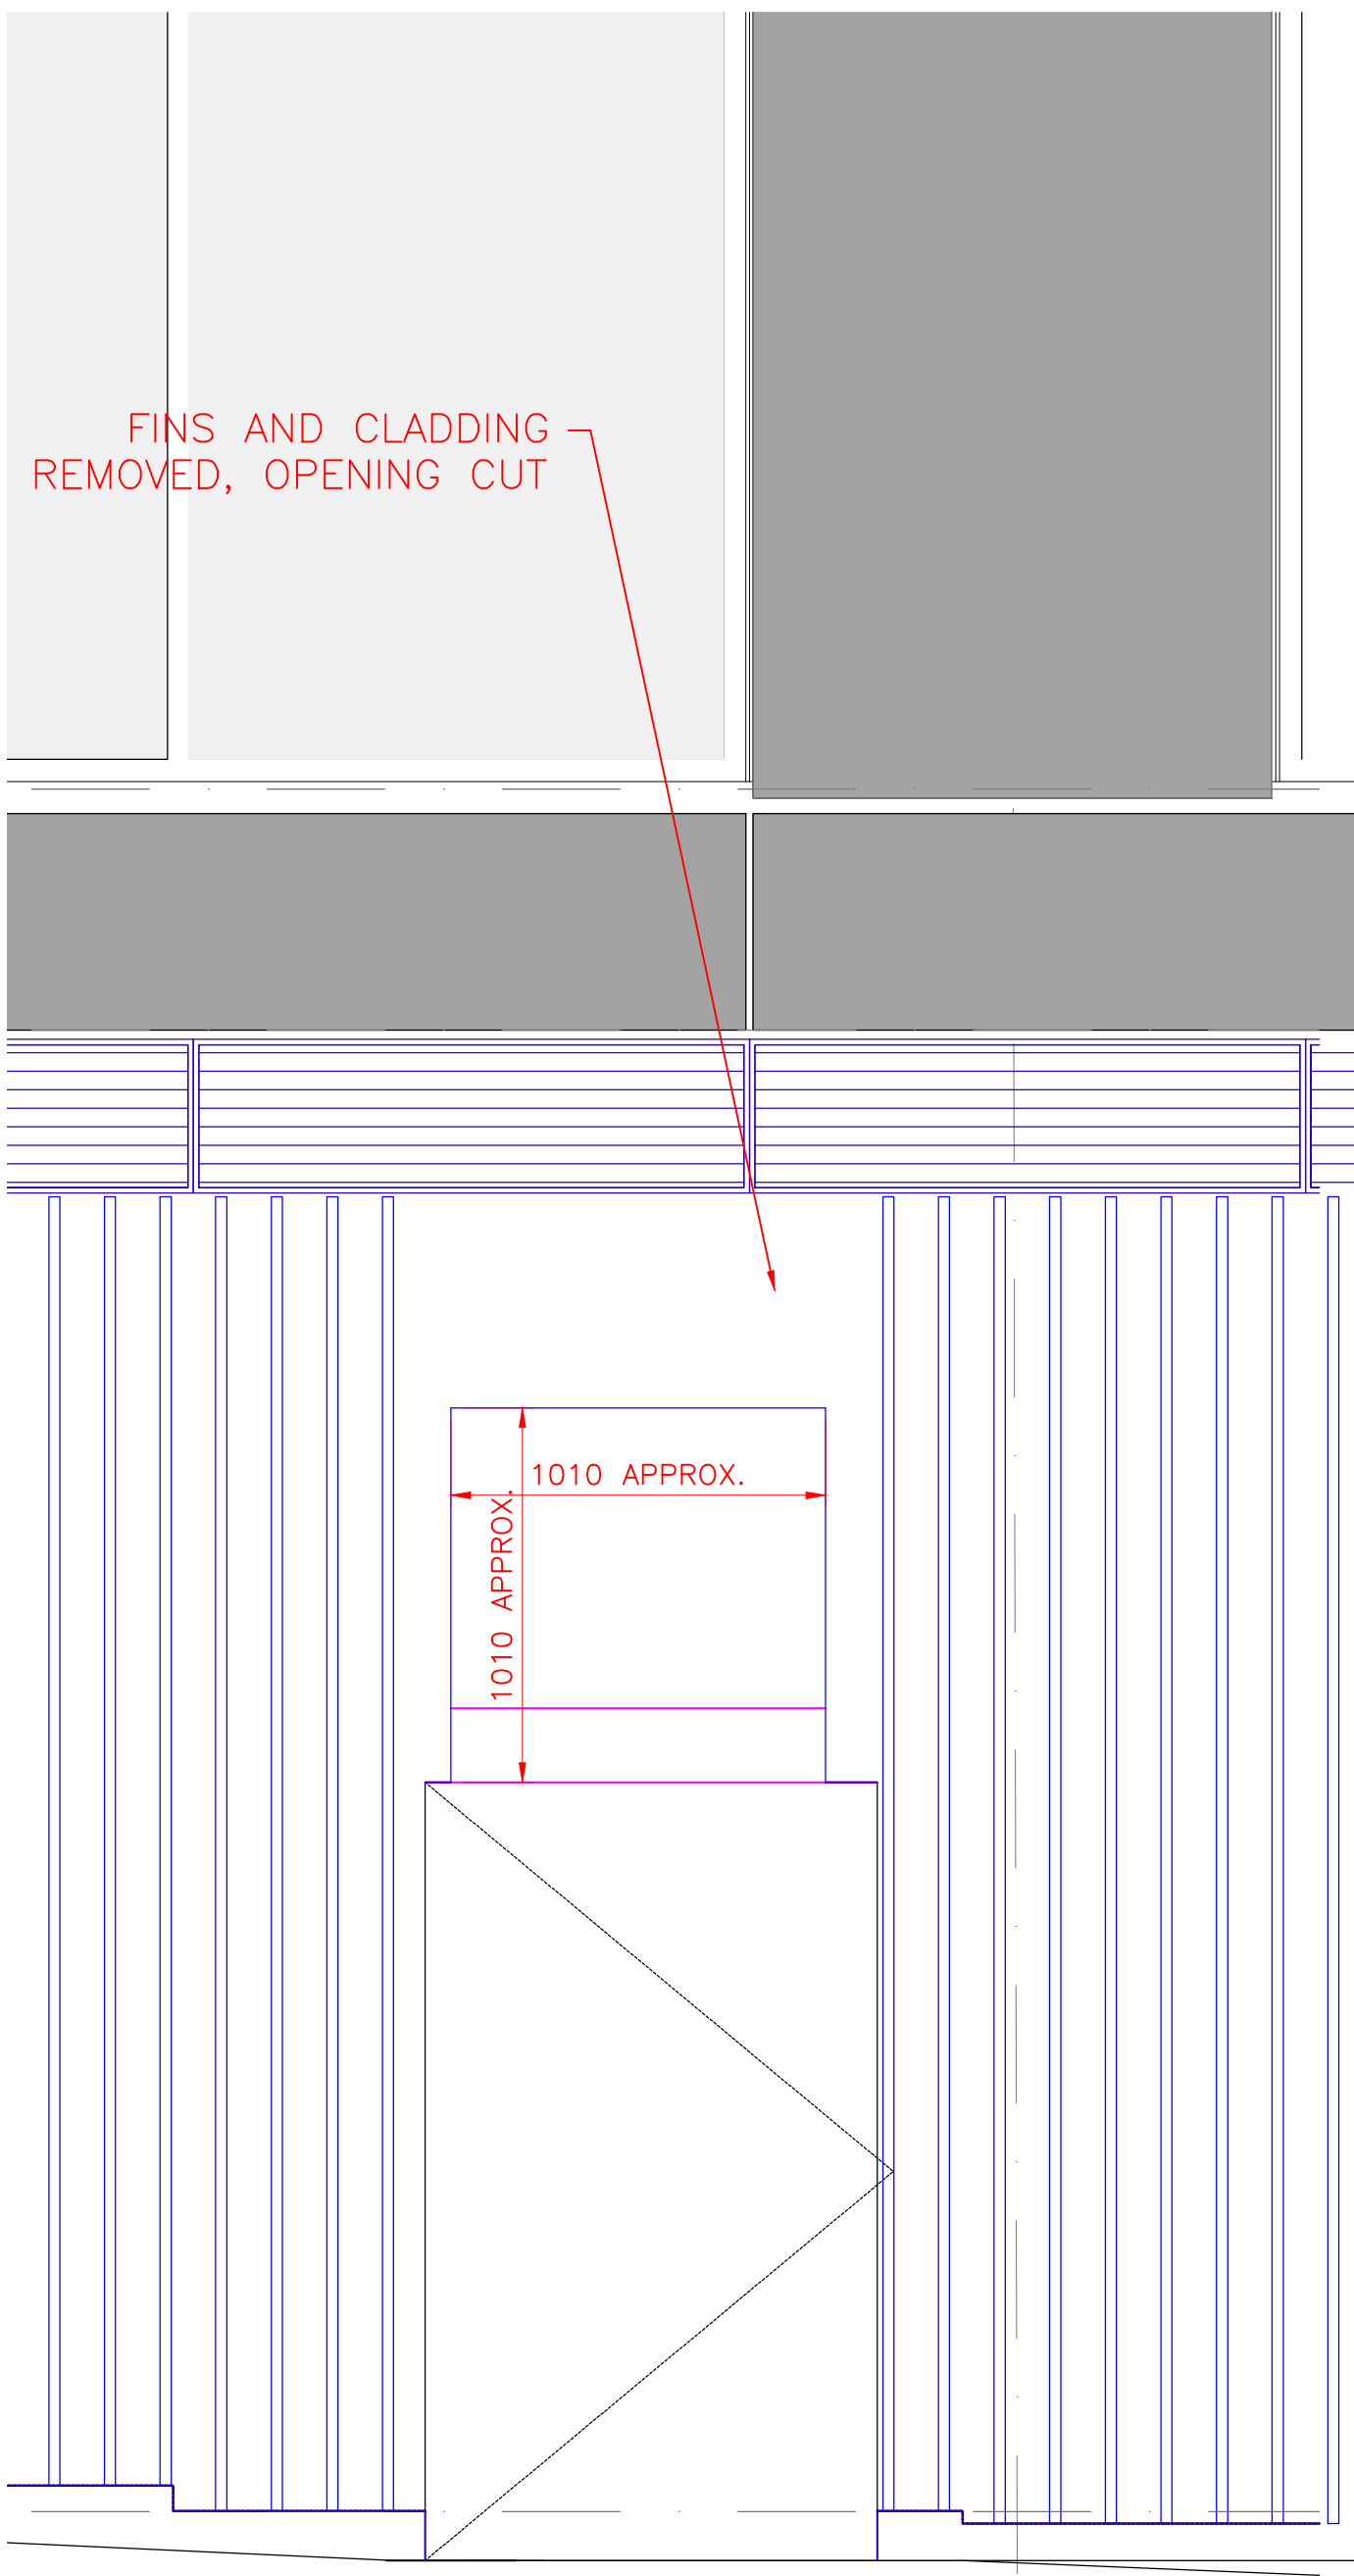


09

ELEVATION WITH CLADDING REMOVED

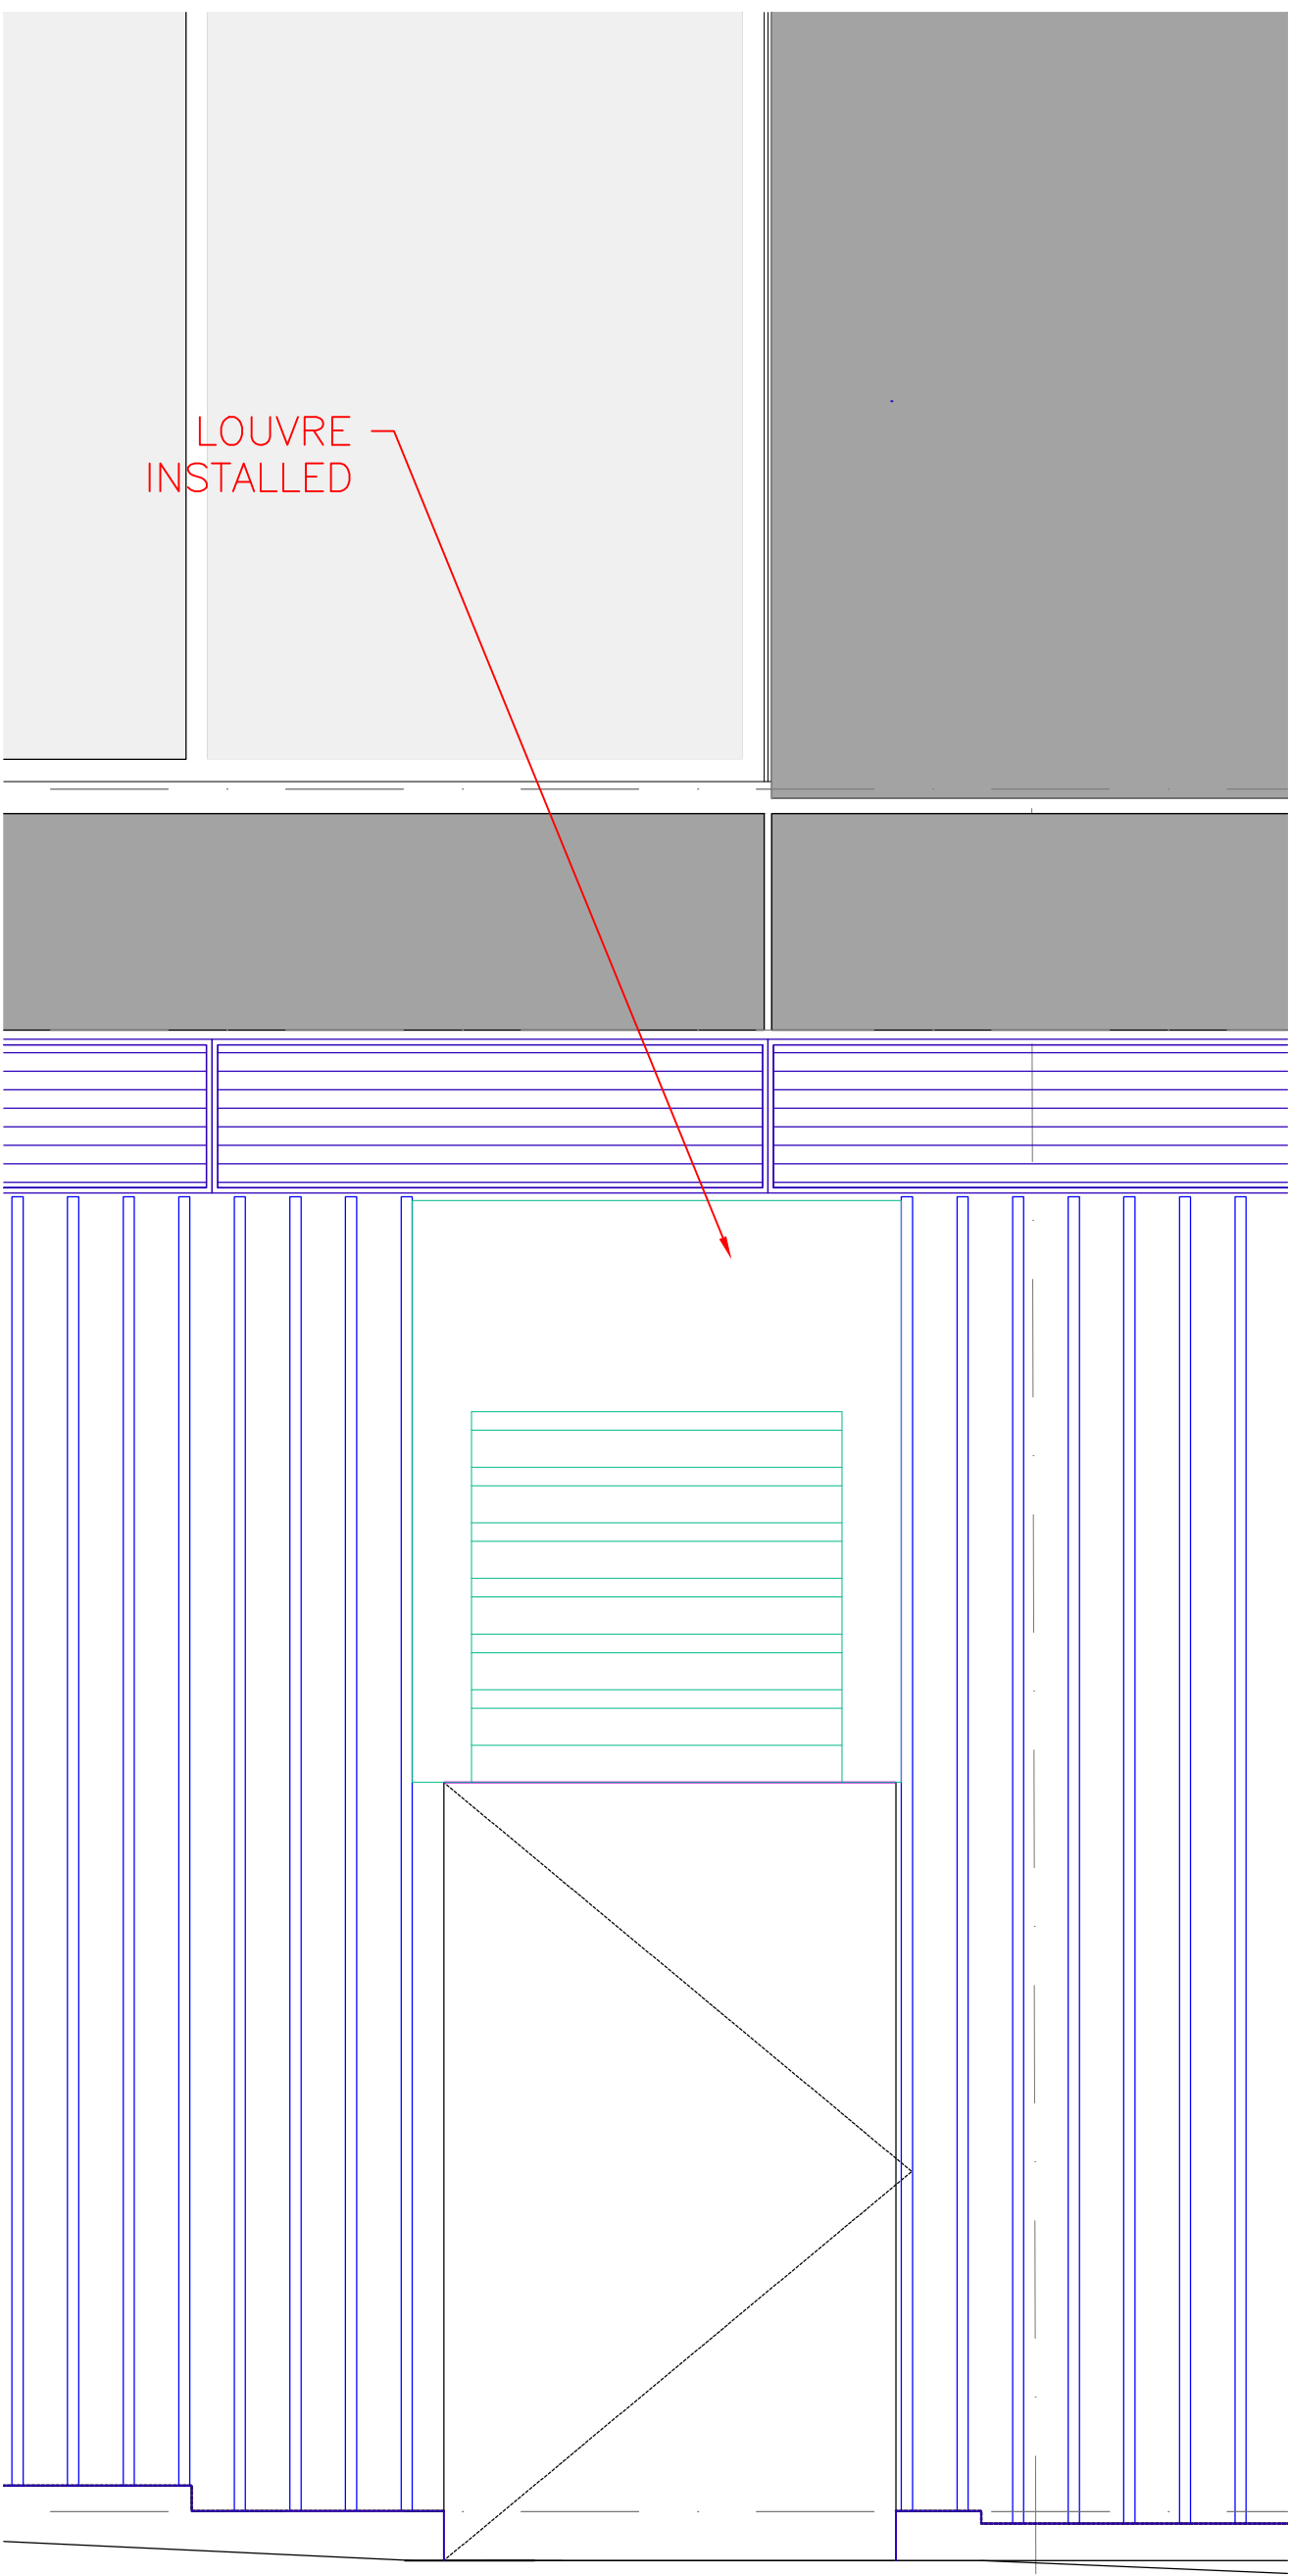

09

ELEVATION WITH LOUVRE INSTALLED

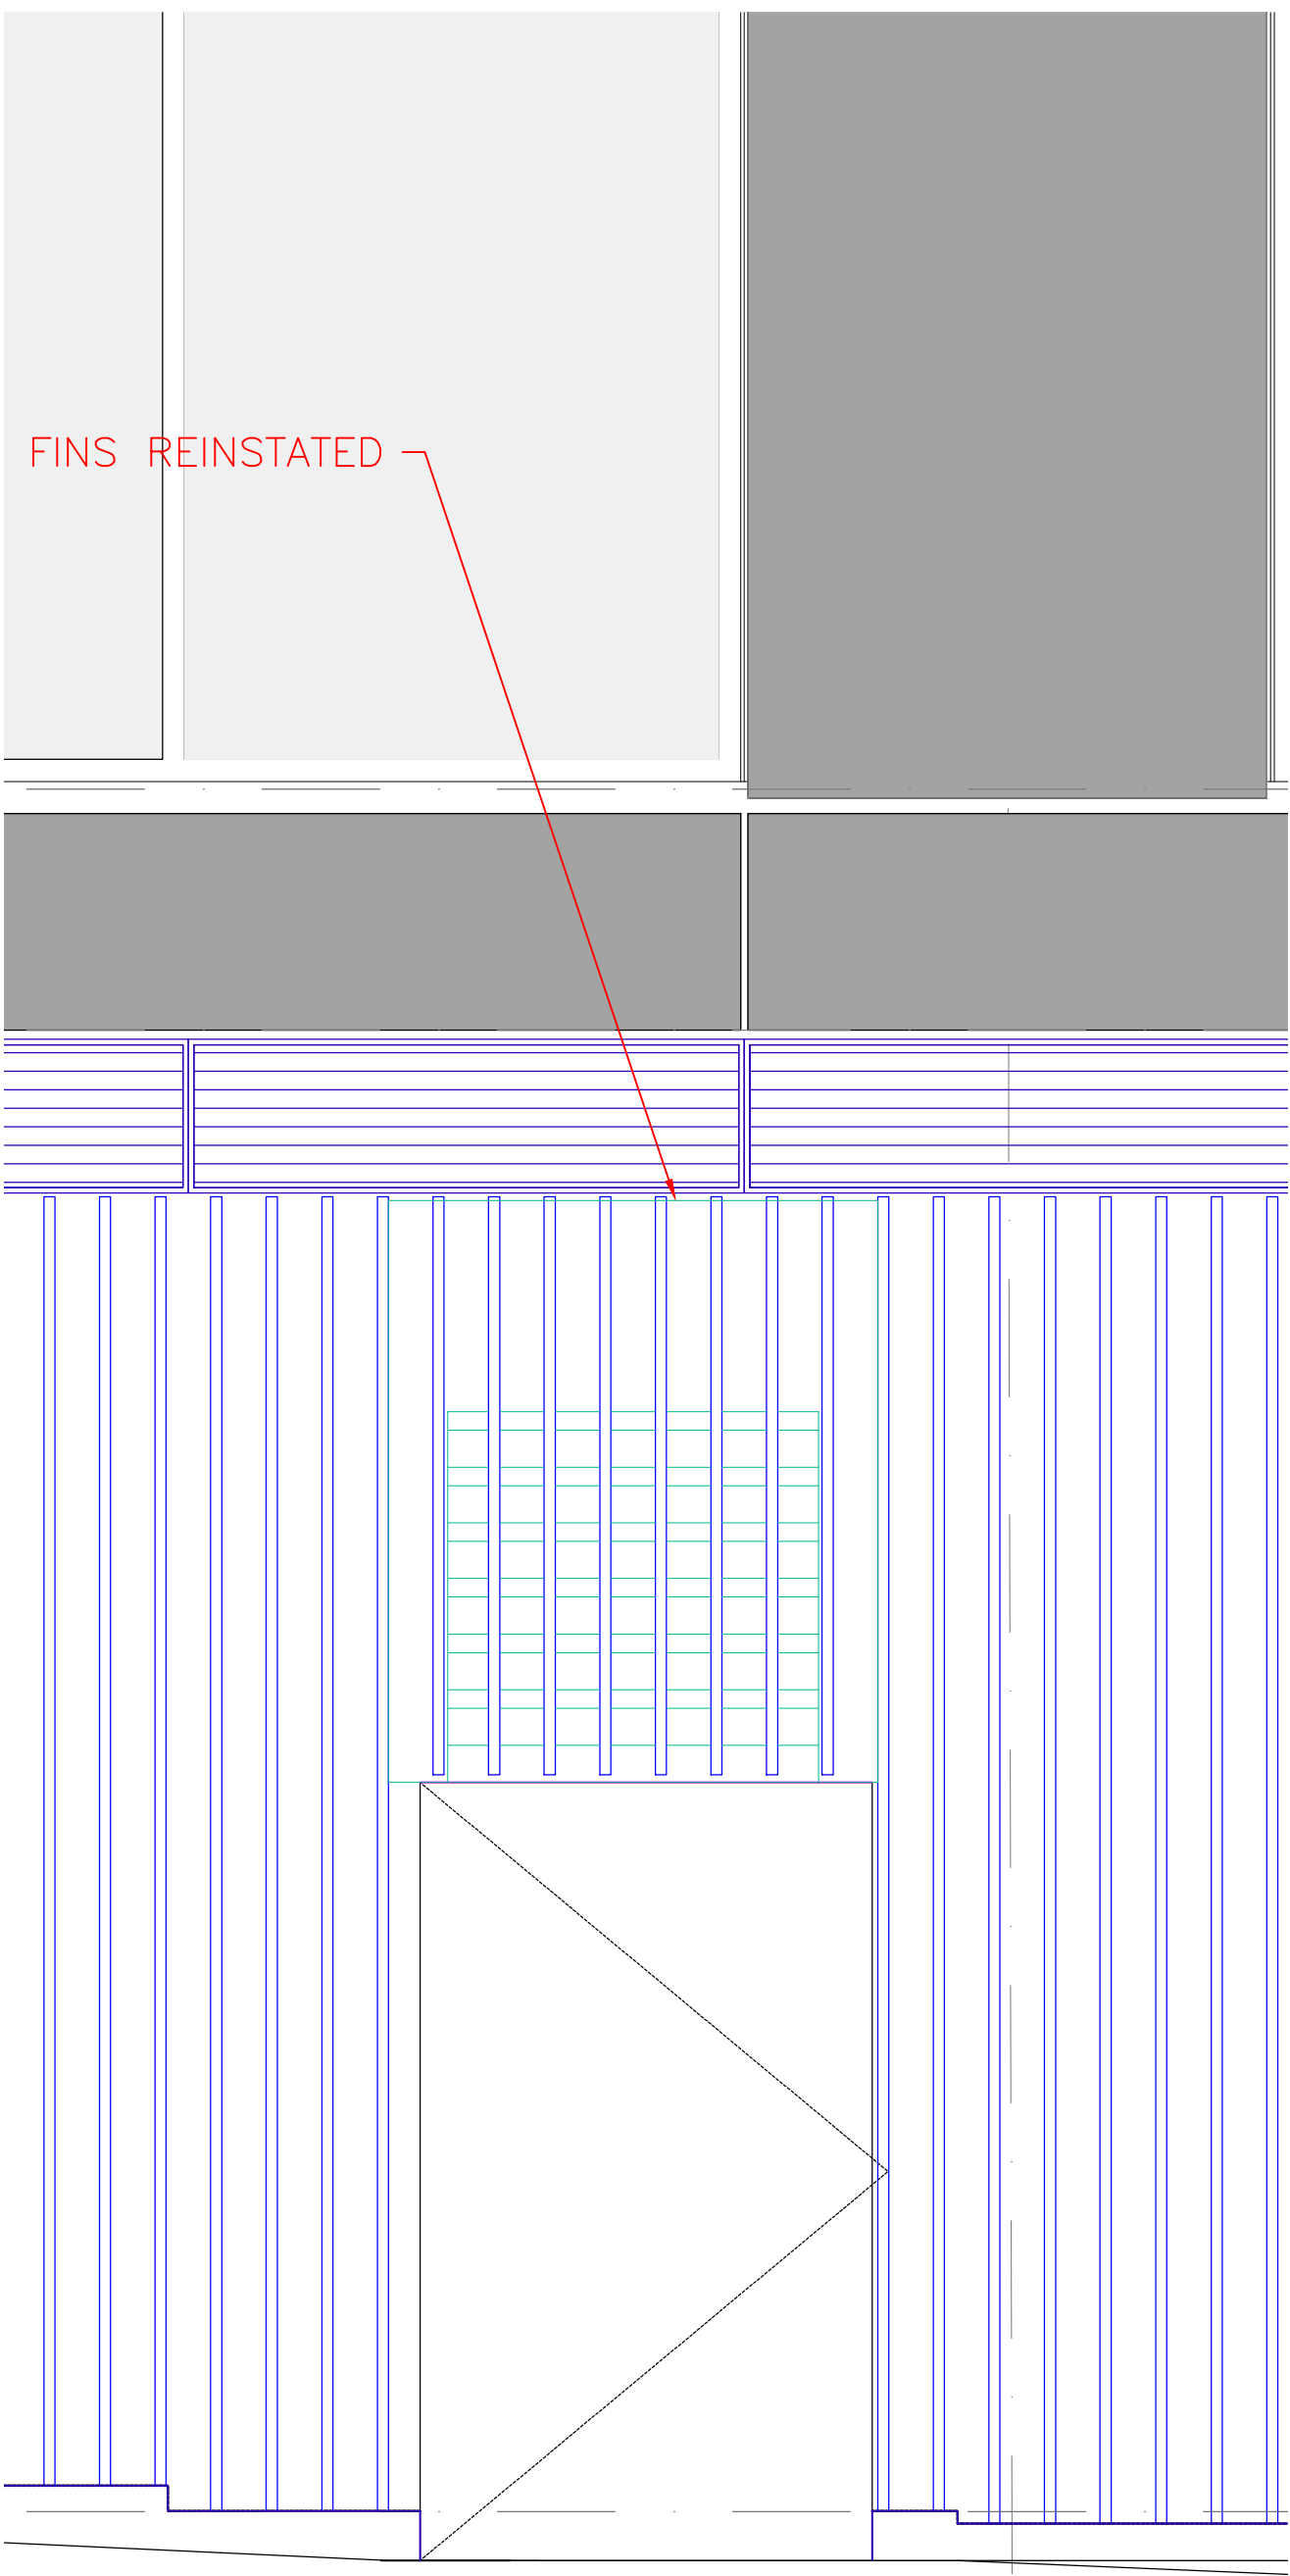

09

ELEVATION WITH FINS RE-INSTALLED



BD ROOFING LIMITED
22 Longfield Road
South Church Enterprise Park
Bishop Auckland
Co. Durham DL14 6XB
Tel: 01388 775688
Fax: 01388 775682

PROJECT
CLIENT:- OBI & BIMPE
PROJECT:- THE LINCOLN MANCHESTER
BRAZENNOSE STREET
MANCHESTER, M2 5AS

REV.	DATE	DESCRIPTION

TITLE	CONTRACT No.	DRG. No.	ONE			
	DRS 704	REV.				
	DRAWN BY	CB	SCALE 1 : 20			
	CHECKED BY	DATE				
	NEW LOUVRE OPENING	This drawing is copyright and is sent to you in confidence. It must not be copied, used or disclosed, in whole or in part, to third parties without our written permission.				
						

