


1 Existing Front Outbuilding Elevation
1 : 50

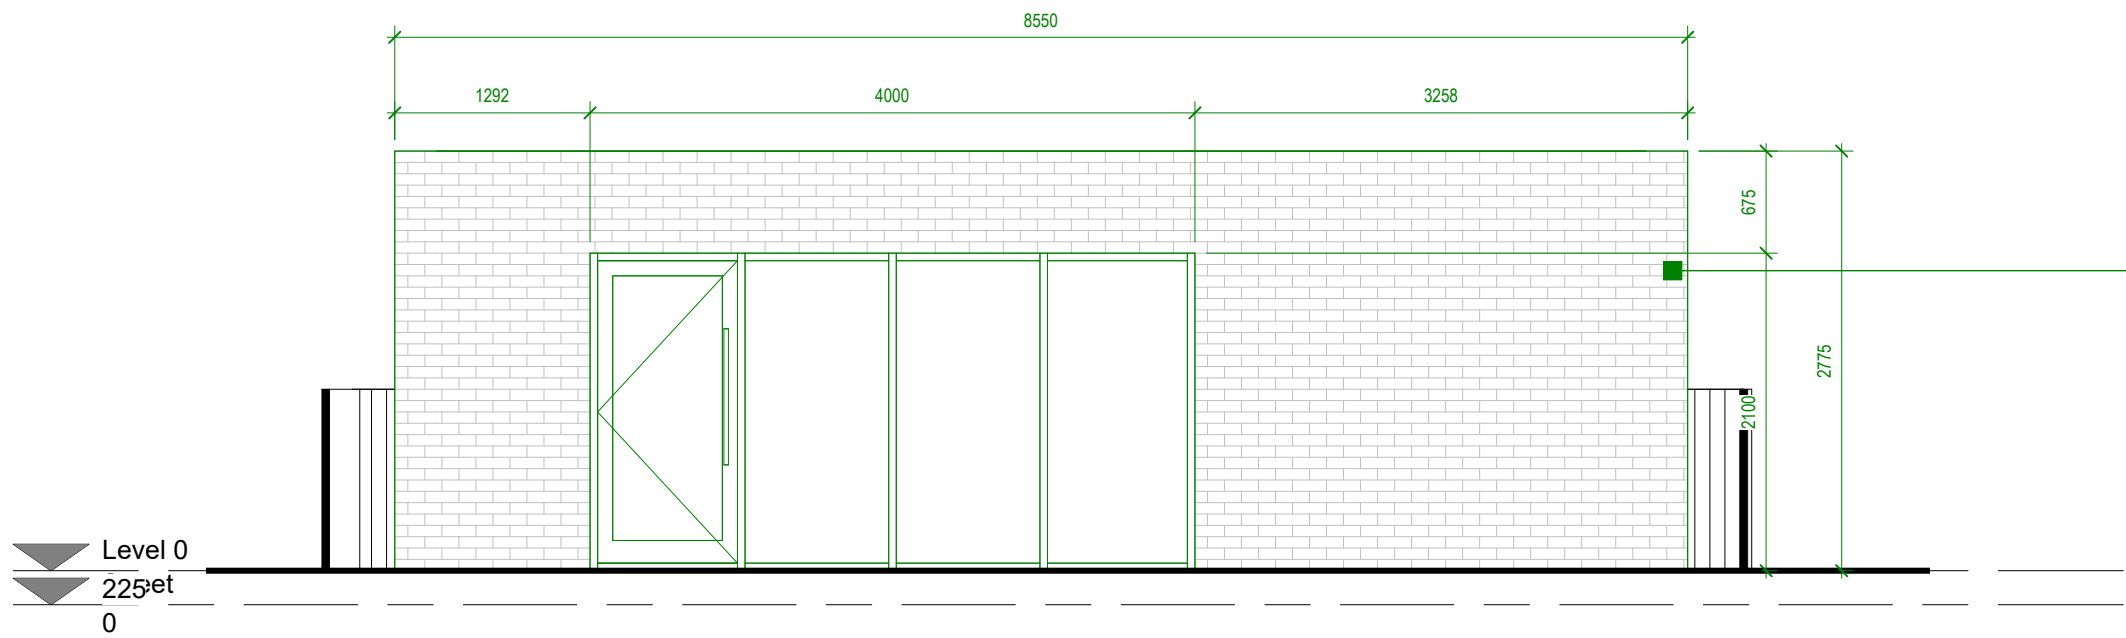

Proposed single storey home office.
Materials used in any exterior work are to be of a similar appearance to those used in the construction of the exterior of the existing dwellinghouse.
Side windows to be obscurely glazed.

2 Proposed Front Outbuilding Elevation
1 : 50

Status
LAWFUL DEVELOPMENT CERTIFICATE

Client
Mr Jivan Dhanik

Project Title
68 SALE ROAD WYTHENSHAW M23 0DE

Drawing Title
Existing and Proposed Front Outbuilding Elevation A1

Project No.
2025_05

Drawing No.
002-SI-XX-00-DR-I-P11

Drawing Date
1 : 50

Rev

Created By
Rakesh Mistry

m83 Associates Ltd

London Office
3rd Floor, 86-90 Paul Street, London, EC2A 4NE

Manchester Office
187 Water Street, Manchester, M3 4JD



VISUAL SCALE 1:50 @ A1