© Copyright of PM DESIGNS©. All rights reserved. ALL dimensions are in millimetres unless stated otherwise. ALL dimensions must be checked on site prior to construction and any discrepancies reported to the architect. Work is subject to change following detailed design.

STATUS
PLANNING

RevNo	Revision note	Date	Signature	Checked

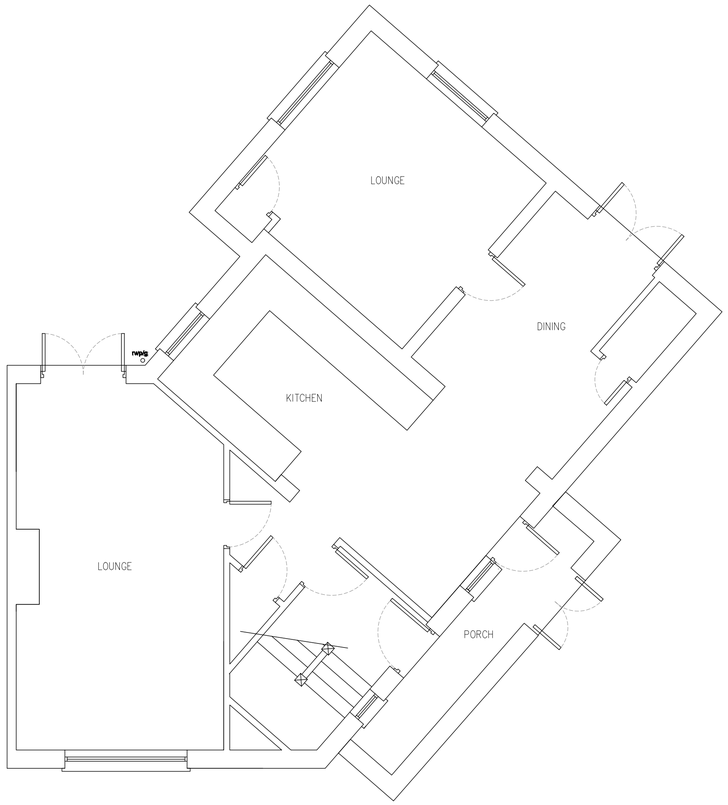

PROPOSED GROUND FLOOR | SCALE 1:50

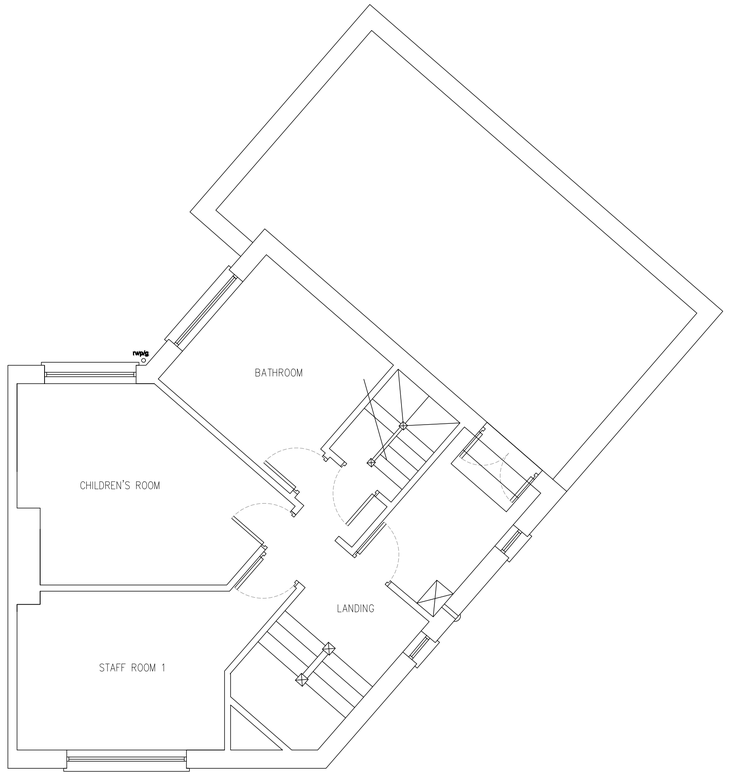

PROPOSED FIRST FLOOR | SCALE 1:50

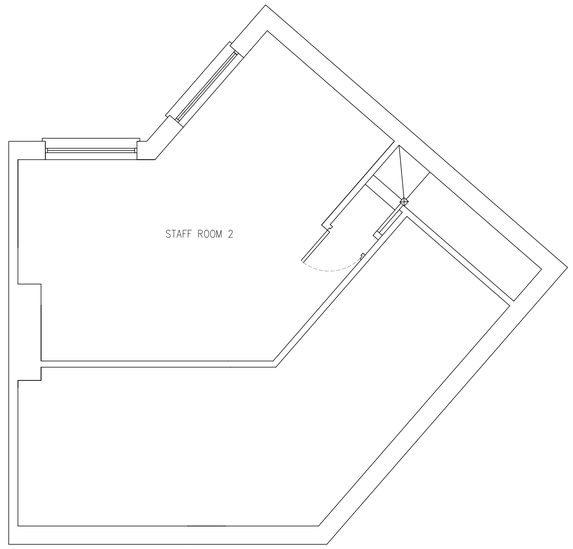

PROPOSED SECOND FLOOR | SCALE 1:50

SCALE BAR 1:50

PARLE MAGUIRE DESIGNS

PROJECT: 67 COTEFIELD ROAD
MANCHESTER
M22 1UY

CLIENT: SAFE SPACE 4 U LTD

Drawing Title

PROPOSED PLANS

Drawing No.
A102

Date:
JUNE 2025

Scale:
1:50 @ A1

Revision:
-

Issue:
PLANNING STATUS