

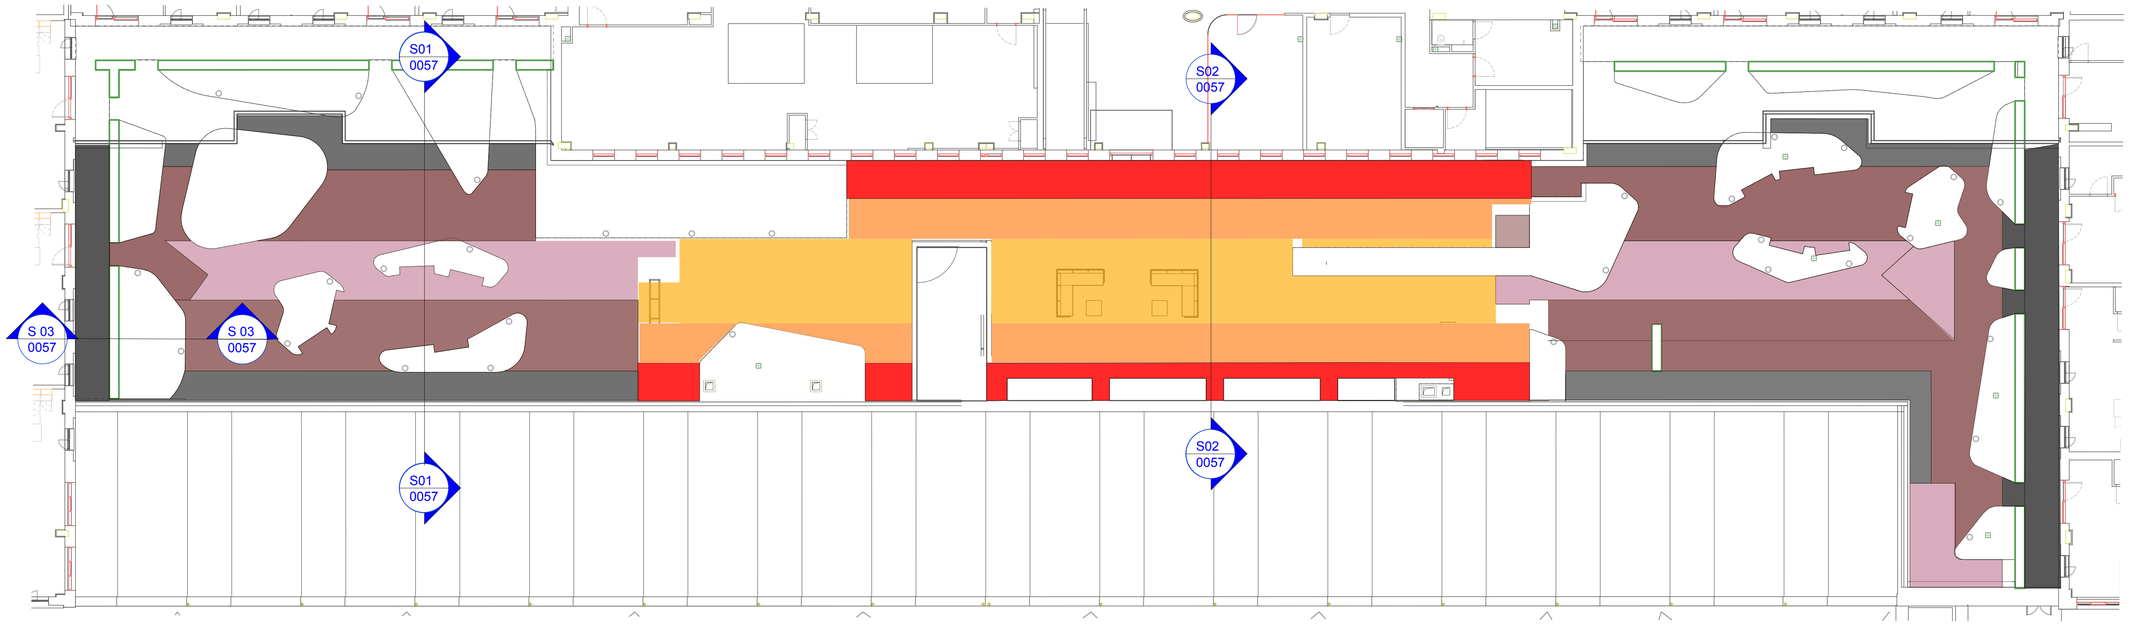



READ DRAWING IN CONJUNCTION WITH
1174-WRI-XX-XX-DR-L-0008

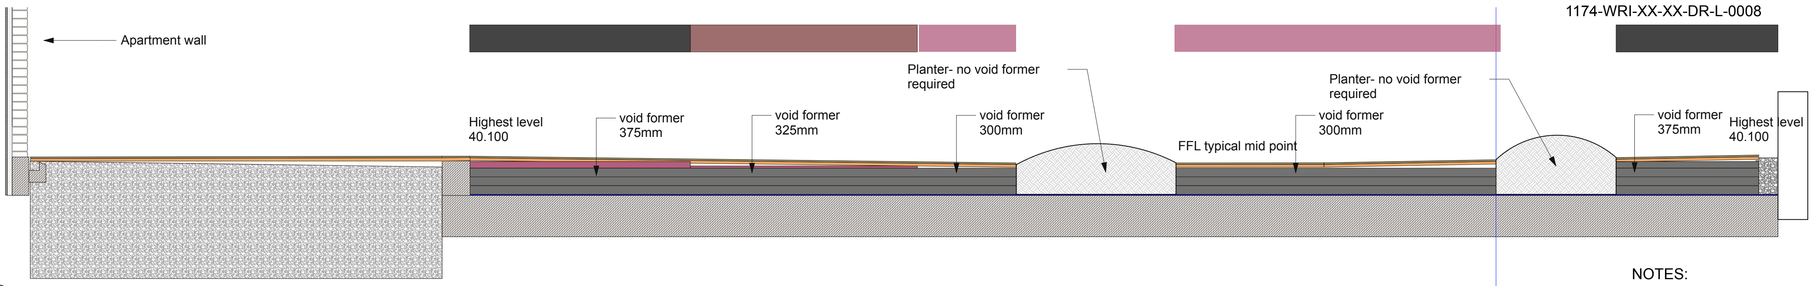


1 Section 1
Scale: 1:35

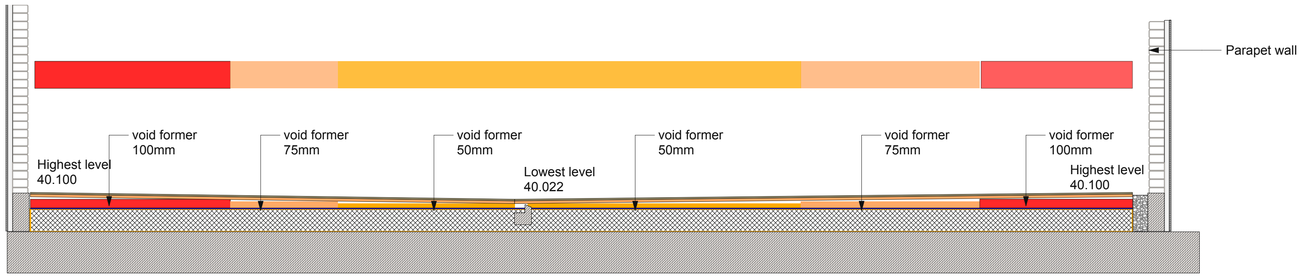


2 Section 2
Scale: 1:35

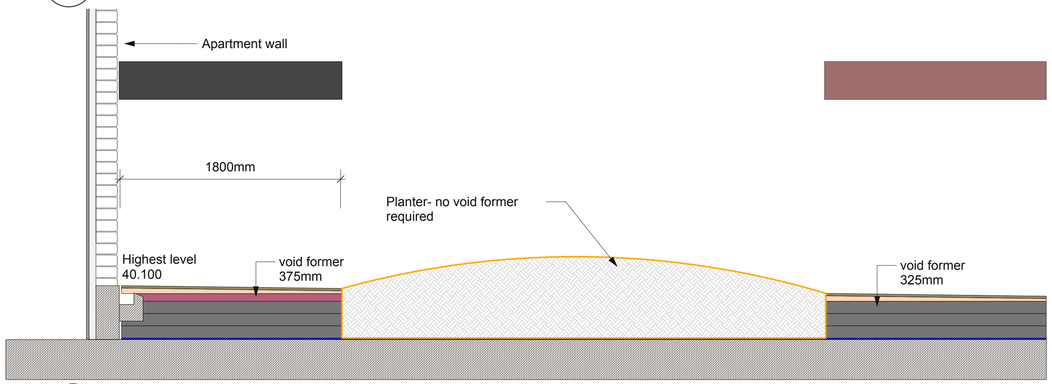

3 Section 3
Scale: 1:35

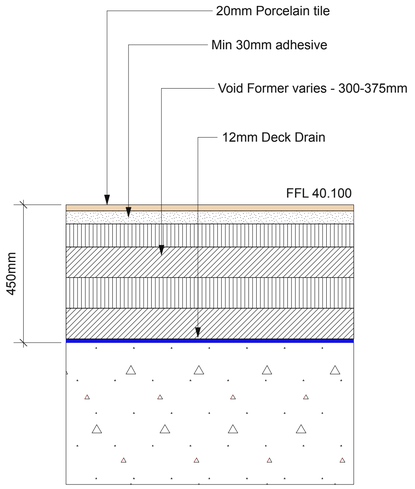

4 Typical build up
Scale: 1:10

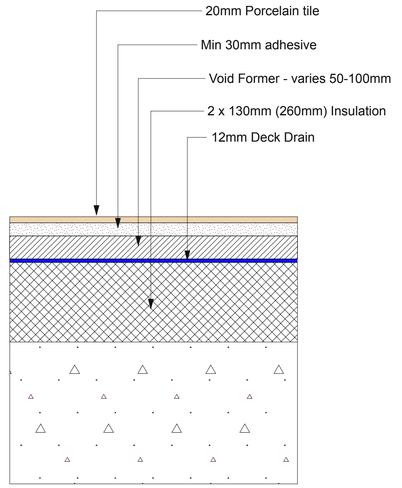

5 Typical build up - Over insulated areas
Scale: 1:10

NOTES:

Void Former Type/ depths to Engineer's specification

Depths based on 12mm deck drain

Cut outs for pre cast concrete footings not shown

Ducting/ below ground services cut out areas - refer to Engineers/ M& E specialist

No dimensions are to be scaled from this drawing. All dimensions are to be checked on site.
Area measurements for indicative purposes only.

This drawing is the property of Wright Landscapes Limited. No part of the drawing may be reproduced in any manner without permission from Wright Landscapes Limited.

All Wright Landscapes drawings to read in conjuction with architectual / engineers plans & details.

VOID FORMER
375mm DEPTH

VOID FORMER
325mm DEPTH

VOID FORMER
300mm DEPTH

VOID FORMER
100mm DEPTH

VOID FORMER
75mm DEPTH

VOID FORMER
50mm DEPTH

Revision	Date	Description	Drawn	Approved
S5-P01	11-04-25	Construction Issue	SB	NW

WRIGHT LANDSCAPES LIMITED

E: info@wrightlandscapes.co.uk
W: www.wrightlandscapes.co.uk
T: 01244 541959

HEAD OFFICE
Pickmere Lane, Pickmere, Knutsford,
WA16 0JL

CLIENT DOMIS CONSTRUCTION

PROJECT WATERHOUSE GARDENS

DRAWING TITLE Podium VOID FORMER DEPTHS

DATE	SCALE
28/03/2025	AS NOTED
DRAWN	**SIZE**
SB	A1
APPROVED	**WORKSTAGE**
NW	Stage 5

DRAWING NUMBER 1174-WRI-XX-XX-DR-L-0057
SUITABILITY S5
REVISION P01

© Wright Landscapes Limited