1. walls interfacing with historic fabric
2. floors interfacing with historic fabric
3. new steps
4. infill floors
5. replaced/refurbished vent grilles
6. new structural support to floors
7. new partitions
8. feature partitions
9. rood screen
10. timber screen
11. timber panelling
12. new feature timber stair

LIGHTING KEY

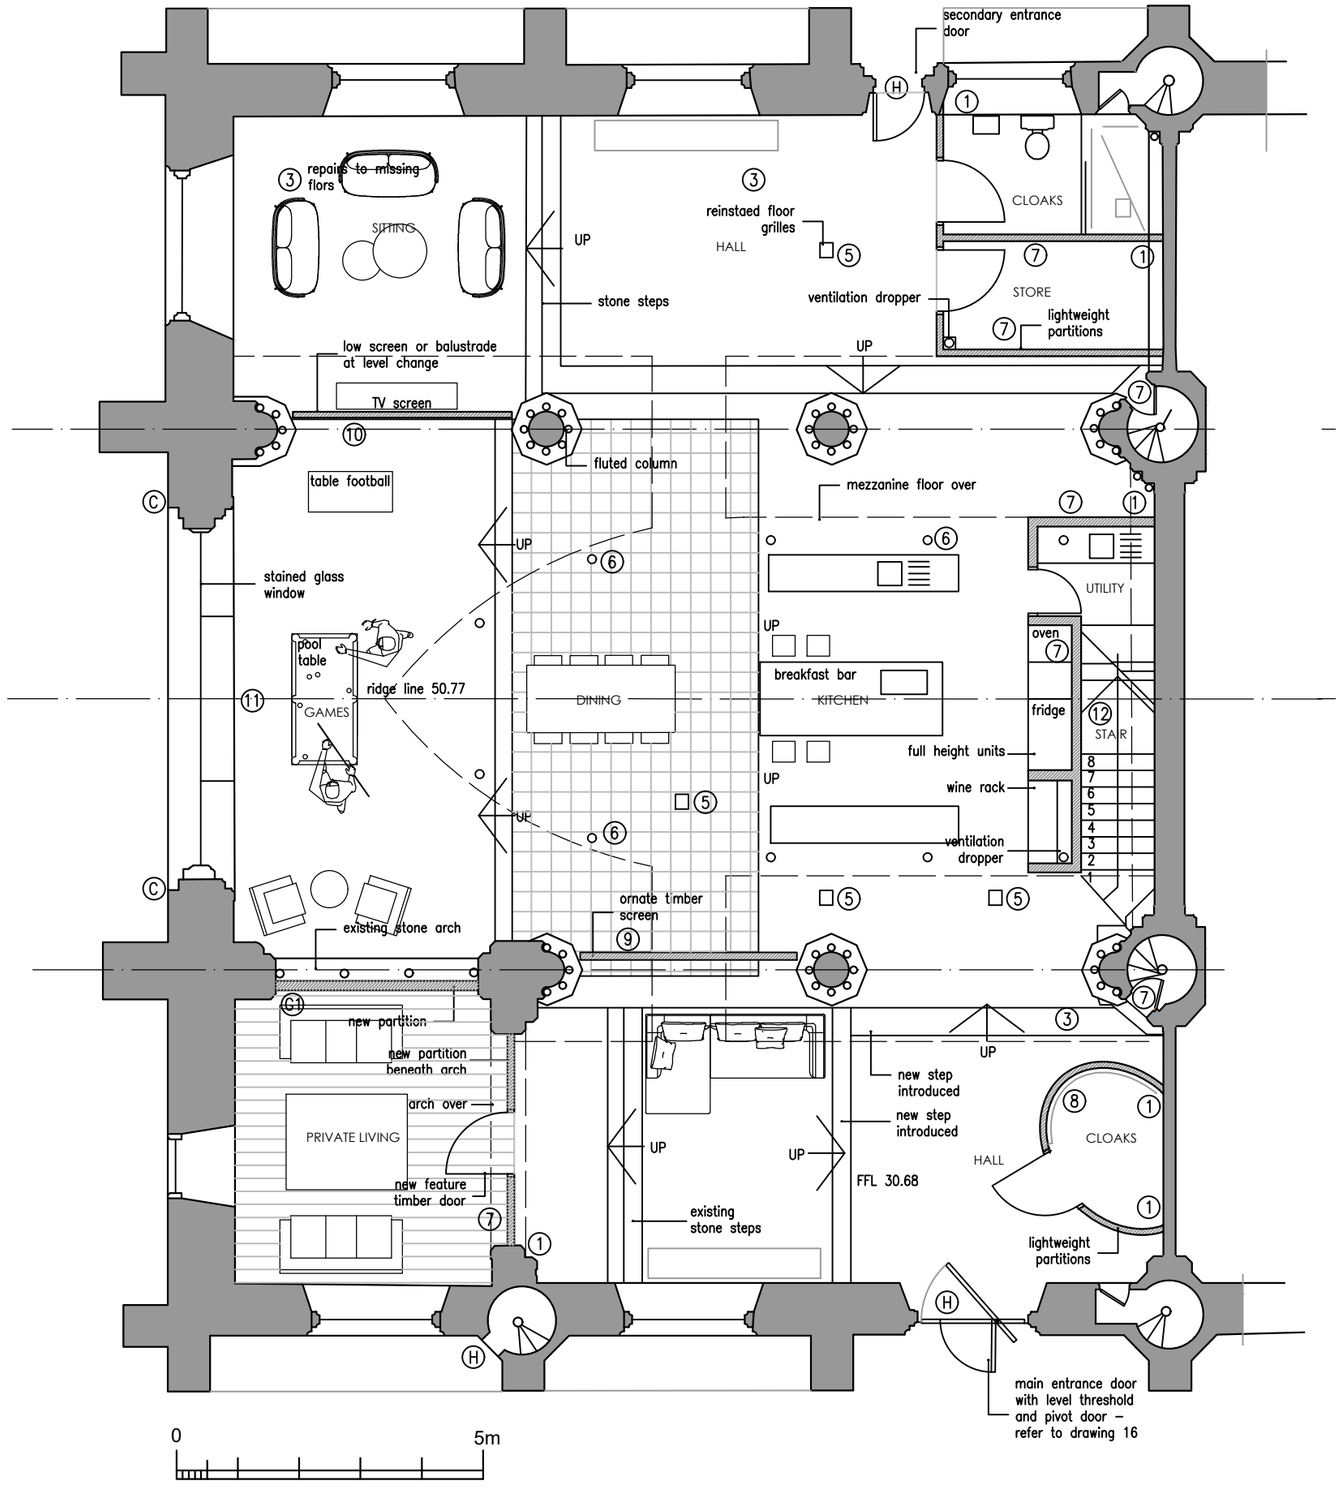

B	AMENDED FOR SERVICES STRATEGY	18.06.25
A	CROSS REFERENCES ADDED	14.02.25

revisions

proposed ground floor plan
st marys chapel
hulme

date: december 2022	scale 1:100 @a3
status: preliminary	dwg. d433/D09 rev B

DO NOT SCALE – IF DIMENSIONS ARE NOT GIVEN PLEASE ASK

architectural designworks limited

designworks BUILDINGS SPACES PLACES

studio one 17 biggin gardens heywood OL10 2WF t: 0161 332 1943 e: architects@archdesignworks.co.uk