


CS31 North
1 : 20

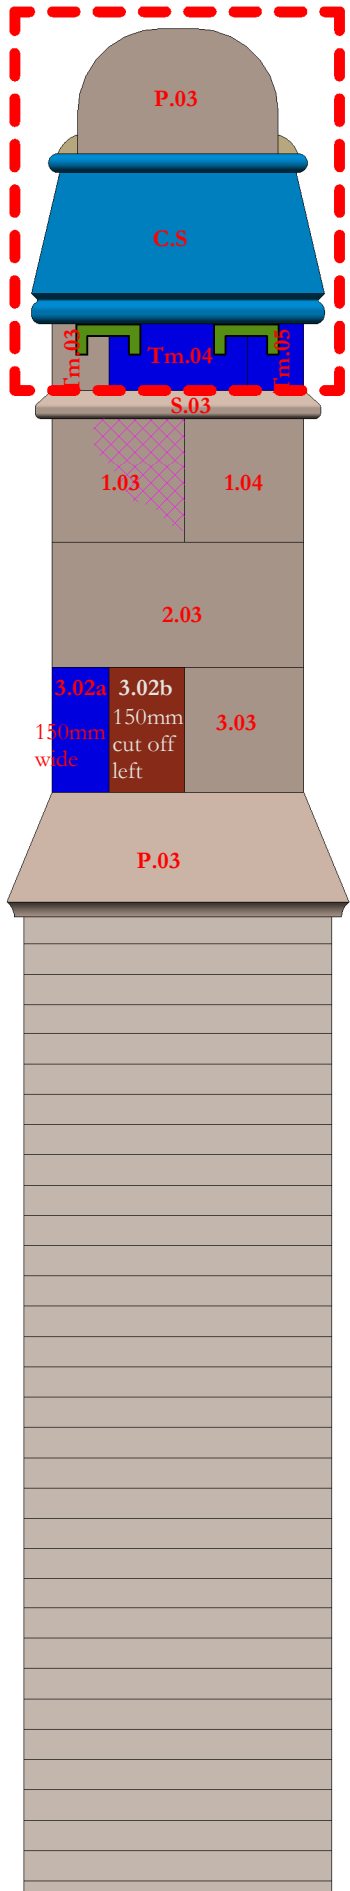

CS31 South
1 : 20

Flaunching as NBS C41.293

Pots

Capping

Top Margin


String

1 -13 inch

2 -13 inch

3 -13 inch

Plinth

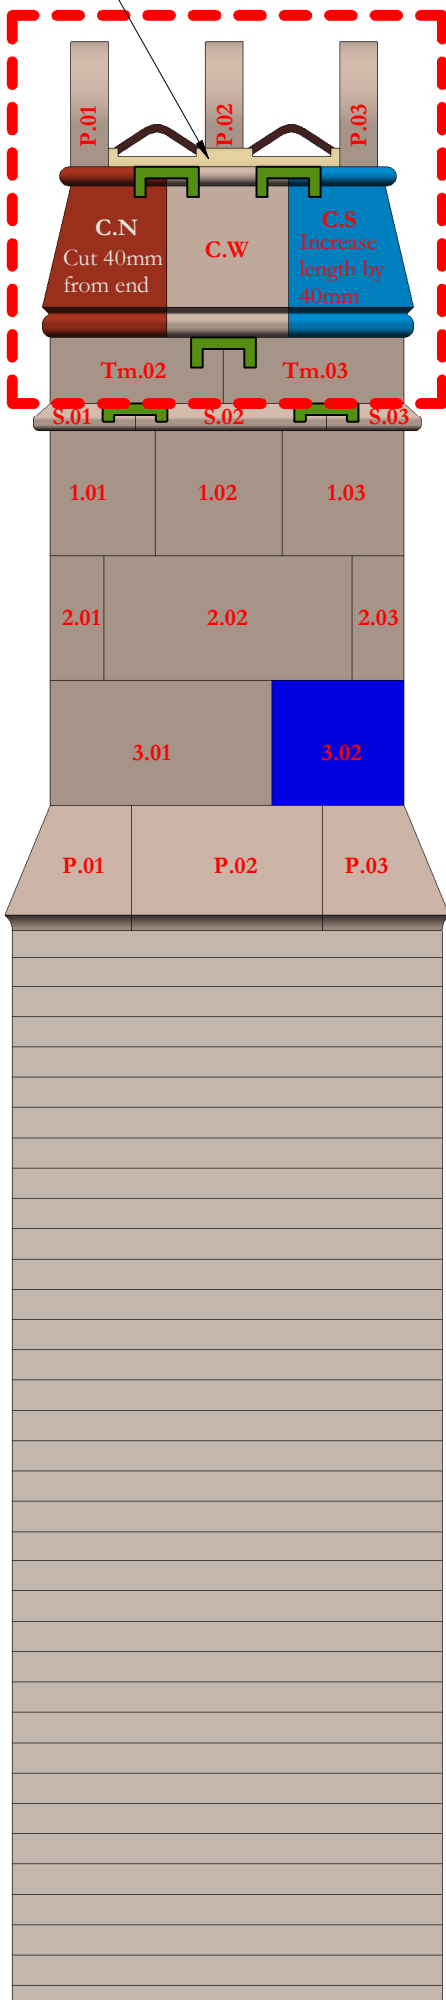

CS31 West
1 : 20

Flaunching as NBS C41.293

Pots

Capping

1 -Margin


String

2 -13 inch

3 -13 inch


4 -13 inch

Plinth

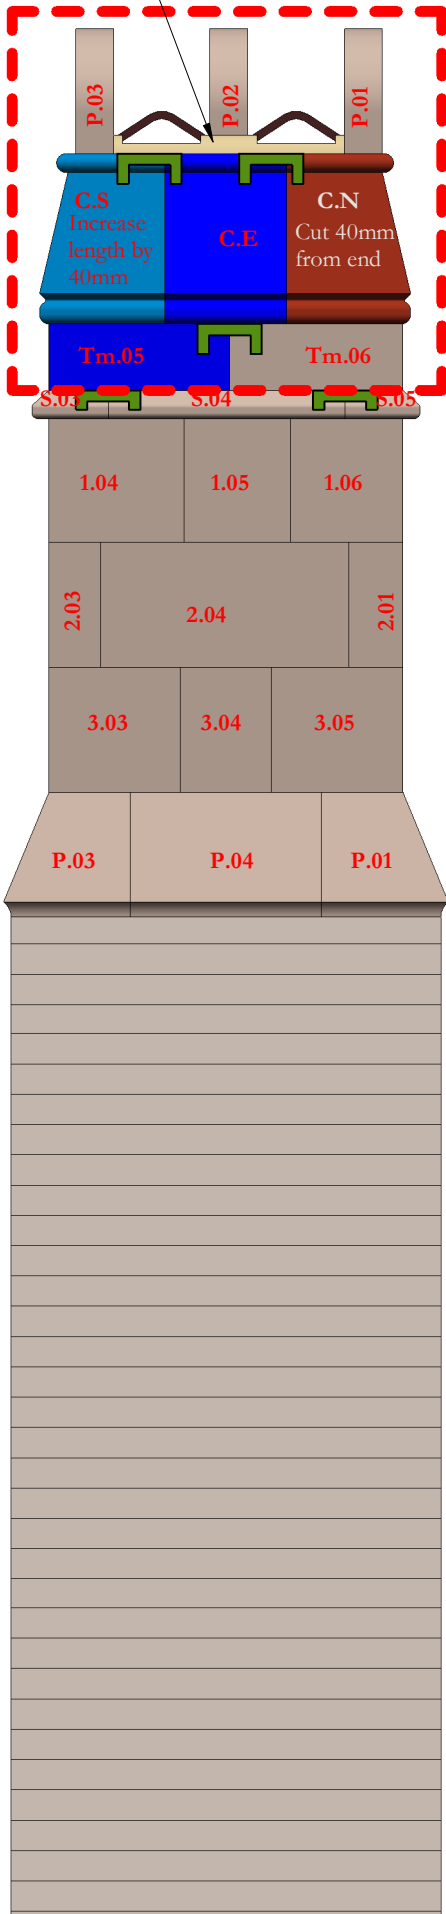

CS31 east
1 : 20


Scale Bars to be used as guidance only - refer to sheet size below

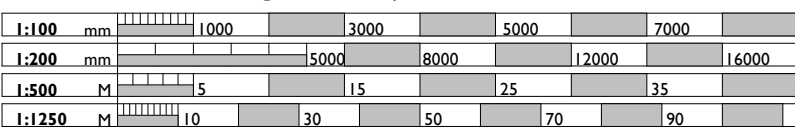

Notes:

Drawings are based on survey data and may not accurately represent what is physically present.
Do not scale from this drawing. All dimensions are to be verified on site before proceeding with the work.
All dimensions are in millimeters unless noted otherwise.
Purcell shall be notified in writing of any discrepancies.

Key Plan

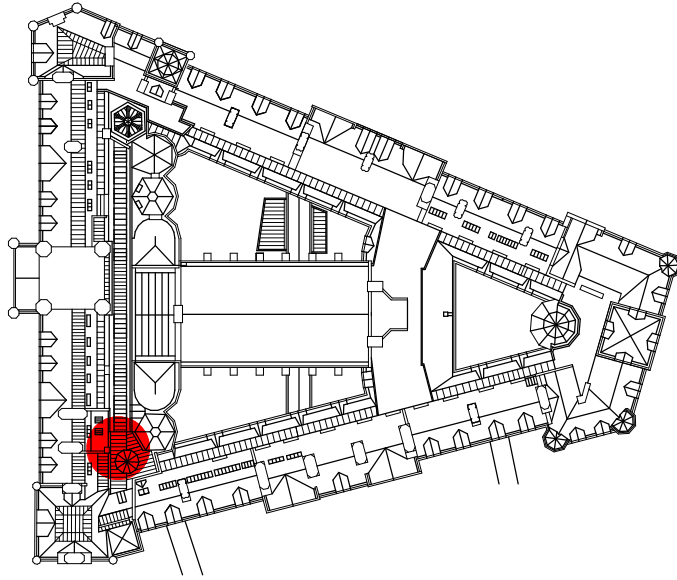


KEY

- 05.04 Existing stone and reference number
- 05.04 Existing stone to be adjusted and retained.
- 05.04 Existing eroded or damaged stone to be reused after cutting to new size
- 05.04 = R3.03 Existing stone cut to new size and used to replace damaged or eroded stone.
- 05.04 New stone like for like replacement of existing
- 05.04 New stone new size to suit location following adjustment of existing stones
- 05.04 Stone number (from top down)
- Redress stone as NBS clause C41.459



Proposed extent of dismantling and rebuild

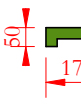

Replacement cramps between stones as NBS reference C41.282



Remove metal fixing and fill hole as NBS reference C41.411



Replacement cramps between stones as NBS reference C41.285



Mortar repair as NBS reference C41.518



Replacement cramps across feathers as NBS reference C41.283

NOTES

Refer to NBS reference C41.321 for rebuilding chimneys.

Sections of chimney that are not rebuilt are to be repointed as NBS reference C41.821 with brick sections repointed as reference C41.822

The whole chimney is to be repointed as NBS reference C41.805

Revision 02: Drawing updated for construction post validation survey

Revision 01: Drawing annotated to show work required before cleaning is carried out

02	17/03/2021	GR	TK	See note in revision cloud
01	01/02/2021	JC	GR	See note in revision cloud
-	28/05/2019	GR	SK	First Issue

ISSUE DATE APPROVED DRAWN DESCRIPTION



OUR
TOWN
HALL
PROJECT



Project Office, Room 308, Town Hall, MANCHESTER M60 2L1
+44 (0) 7970 097 432
www.purcelluk.com

PROJECT STATUS Riba Stage 5

CLIENT Manchester City Council

PROJECT Our Town Hall

DRAWING TITLE Chimney Number CS31 proposed repairs

SIZE & SCALE A2: As indicated

DRAWING STATUS S4 - Construction

JOB NUMBER 236959

DRAWING NO. REV

OTH-PUR-TH-RF-DWG-A-4192 02

© PURCELL 2012. PURCELL IS THE TRADING NAME OF PURCELL MILLER TRITTON LLP