

A1

SCALE 1:1 — 10 0 10 20 30 40 50 mm

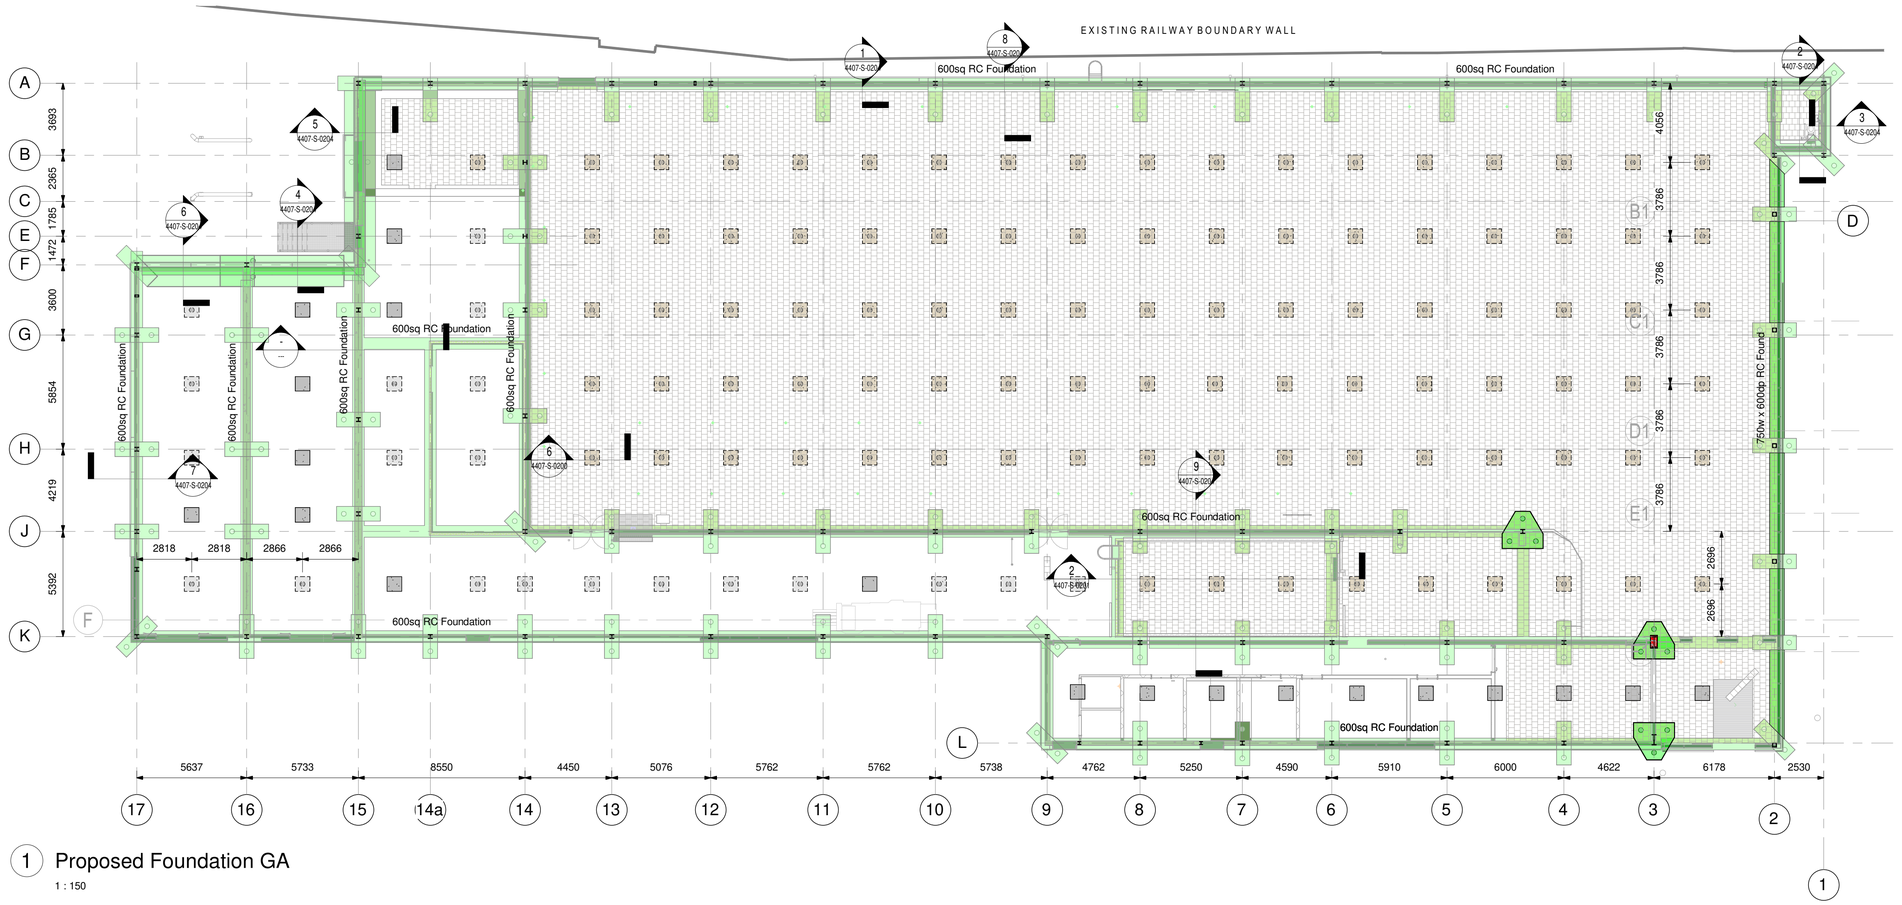

1 Proposed Foundation GA

1 : 150

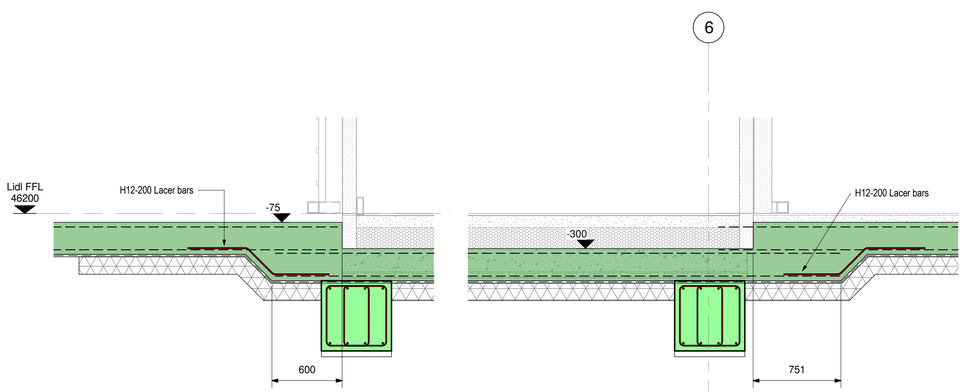

2 Section - Freezer Recess

1 : 25

NOTE
DO NOT SCALE FROM THIS DRAWING, UTILISE ONLY NUMBERED DIMENSIONS.
THIS DRAWING SHOULD BE READ IN CONJUNCTION WITH ALL RELEVANT ARCHITECTS AND ENGINEERS DRAWINGS, NOTIFY MP CONSULTING ENGINEERS IMMEDIATELY OF ANY DISCREPANCIES.
UNLESS NOTED OTHERWISE, THIS DRAWING IS FOR BUILDING REGULATIONS APPROVAL ONLY.
© MP CONSULTING ENGINEERS.
e: info@mp-consulting.co.uk
w: www.mp-consulting.co.uk

QMS ISO 9001 : 2015 REGISTERED
Cert No. 14131937

FOUNDATION NOTES

1. ALL CONCRETE WORK IS TO BE IN ACCORDANCE WITH MP CONSULTING ENGINEERS NBS-SPECIFICATION SECTION E
2. RELEVANT CONCRETE MIX DESIGN:-

CONCRETE ELEMENT	DESIGN CHEMICAL CLASS	SPEC. CLAUSE No.
BLINDING	C16/20	E10/130A
REINFORCED CONC	C28/35	E10/130C

3. FOUNDATIONS HAVE BEEN DESIGNED TO FOUND ON PILED FOUNDATIONS
4. FOUNDATIONS TO BE EXCAVATED TO MINIMUM DEPTHS INDICATED, WITH ANY VARIATION IN DEPTH TO SUITABLE BEARING STRATA BEING REPORTED TO THE ENGINEER PRIOR TO CASTING OF CONCRETE
5. ALL REINFORCED FOUNDATIONS AND GROUNDBEAMS TO BE CAST IN SUITABLE FORMWORK WITH 50mm CONCRETE BLINDING UNLESS OTHERWISE AGREED BY THE ENGINEER
6. TOP OF ALL FOUNDATIONS TO BE ???mm BELOW FINISHED FLOOR LEVEL UNLESS NOTED OTHERWISE
7. ALL FOUNDATIONS ARE POSITIONED ON THE CENTRE LINE OF THE SUPPORTED WALL/COLUMN, UNLESS NOTED OTHERWISE
8. ALL HOLDING DOWN BOLTS TO BE SET-OUT TO DIMENSIONS SHOWN ON STEELWORK SUB-CONTRACTORS DRAWINGS
9. SURFACE FINISH TO CONCRETE TO BE IN ACCORDANCE WITH SECTION 6 IN BS8110. ALL FACES TO BE "AS CAST" UNLESS SPECIFIED BELOW:-

CONCRETE ELEMENT	SURFACE FINISH			
	TOP	BOTTOM	SIDE	END

Note:
The employer gives no warranty in relation to the accuracy or completeness of any documents or reports included within the tender pack. The contractor is liable for the design of the works

Rev	Description	Date	Drn	Ckd
P03	Updated to New Scheme	19.02.25	SFB	RSM
P02	Foundation Layout updated	28.10.21	SFB	RSM
P01	Issued for Tender	18.10.21	SFB	RSM

Status
S2 - INFORMATION

mp consulting engineers

CHARTERED CIVIL AND STRUCTURAL ENGINEERS
UNIT 3, MANSE LANE
MERCURY COURT
KNARESBOROUGH
HG5 8LF
T: 01423 861569

Project
Lidl Fallowfield

Client
SMR Architects

Drawing Title
Proposed Foundation GA

MP Sheet Ref	Sheet	Scale	Drawn
4407 - S - 0201	A1	As indicated	SFB

BIM Ref Origin Vol Level Type Role Number Status Rev
4407 - MP - 00 - B1 - DR - S - 0201 - S2 - P03

Information Only