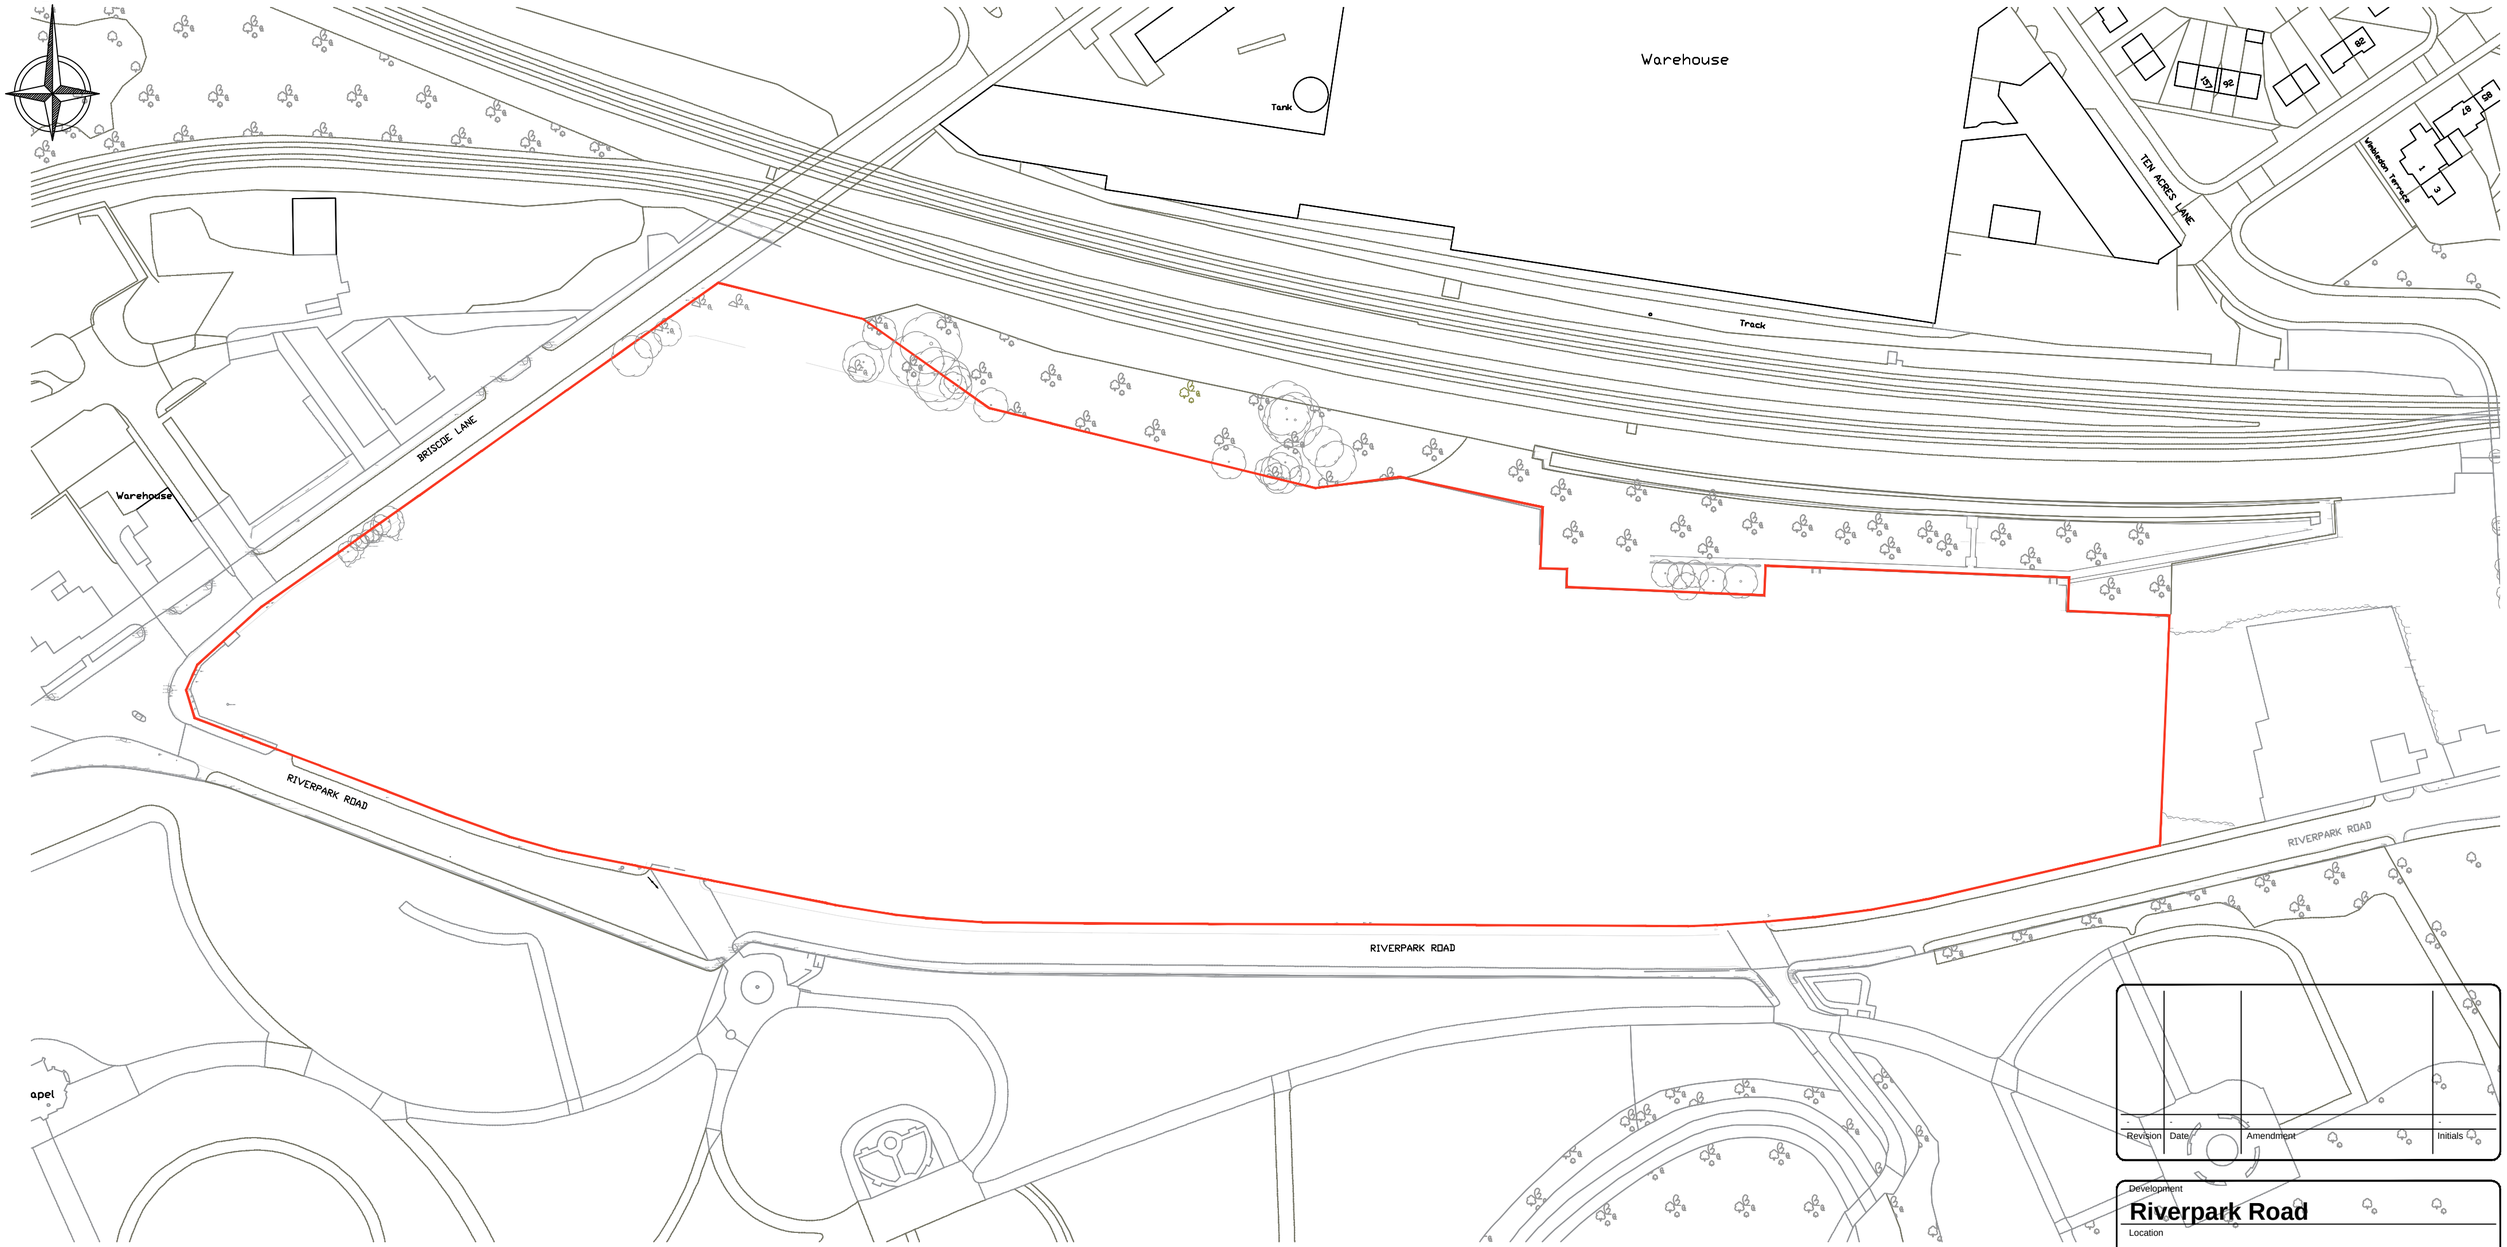

Revision	Date	Amendment	Initials
-	-		-

Development
Riverpark Road

Location
Manchester

Marketing Name
-

Drawing Title
KH Transfer Plan

Job No.	Drawing No.
-	**KH/RP/SSM/01**
Revision	Scale @ A2
-	1:1250
Drawn By	Date
RGC	03.04.24
Checked by	Date Checked
TC	04.04.24

North

0 5 1015 25 50 m
SCALE BAR 1:1250

Z:\012 Riverpark, Manchester\01. Architects\02. Drawings\100 - Layout\Planning Layout\Riverpark Road-CAD layout.dwg

1st Floor, 103 Dalton Avenue, Birchwood Park,
Warrington WA3 6YE
T: 01925 363108 W: www.kellenhomes.com

KELLEN HOMES