



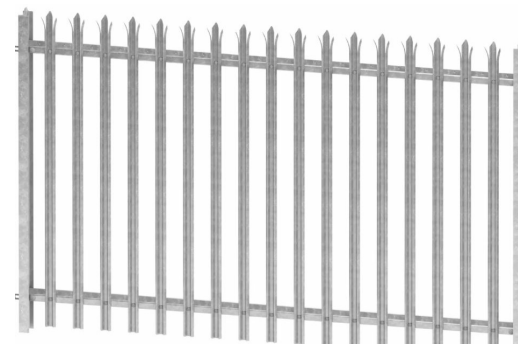

1.8m High 'W' Section Palisade Security Fencing Kit
This 1.8m high Palisade Fencing is suitable for a variety of outdoor locations where a medium level of security is required. Designed for permanent installation on hard or soft ground, this fencing is extremely robust and resilient.

Key Features of 1.8m High 'W' Section Palisade Security Fencing Kit

Manufactured from Cold Rolled Steel
Galvanised to BS EN ISO 1461:2009
Medium level of security
Anti-tamper bolts
Intimidating Appearance
Made in the UK

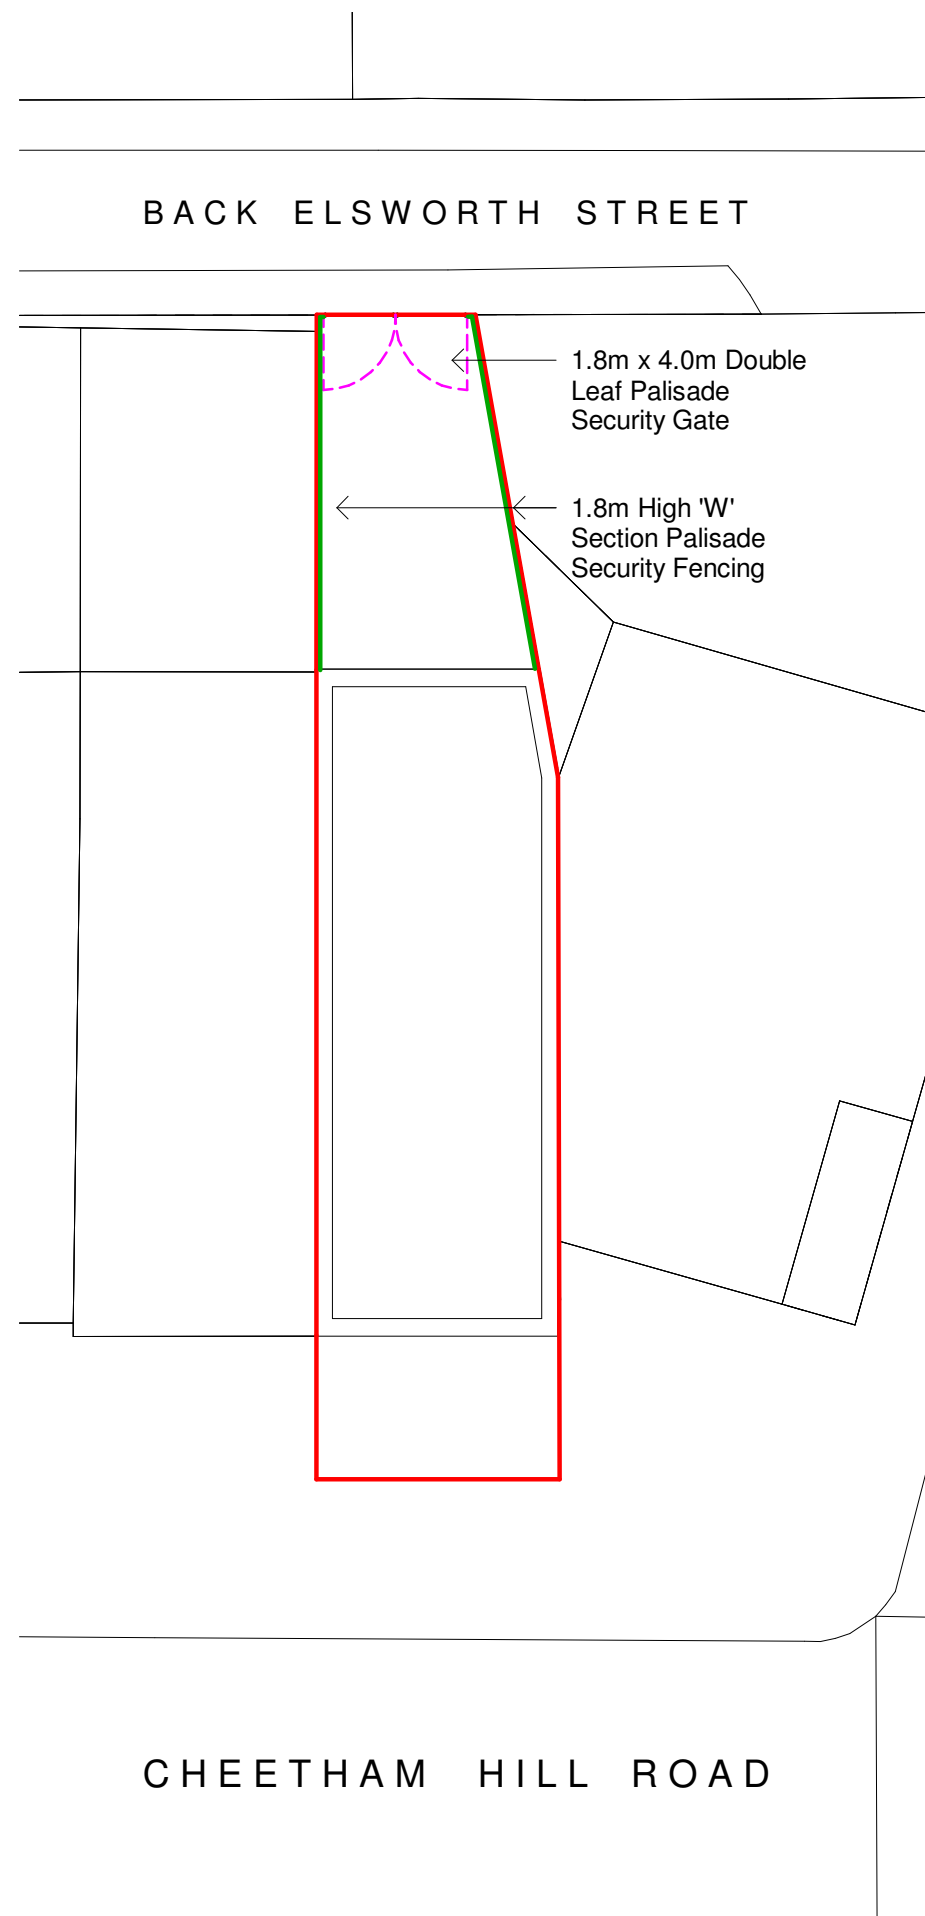

1.8m x 4.0m Double Leaf Palisade Security Gate

This 1.8m x 4.0m Double Leaf Palisade Gate functions as an access point for vehicles like forklifts and cars. This Palisade Gate enables you to manage your site's accessibility, along with securing your premises when it is not in use. When the Palisade Gate is closed it will effectively merge with the surrounding Palisade Fencing structure and should be secured by the sliding latch bolt and the two drop bolts that feature in the lower section of the security gate. You may wish to provide your Palisade Fencing Gate with extra security, in which case you can request a Heavy-Duty Padlock. This Palisade Gate consists of two 2.0m gate leaves which open to create a driving space which is 4.0m wide. At 1.8m high, this type of Palisade Gate is more suited to areas which do not require a high level of security.

This Palisade Gate offers great stability and is extremely versatile. It can be assembled in numerous locations and on various ground surfaces. To install this Palisade gate on hard ground types, you will require Bolt Down Posts. Otherwise, if you install this gate on softer types of ground then you will require Dig-In Posts with Postfix cement to set them.

General Notes

The Architect shall have no responsibility for any use made of this document other than for that which it was prepared and issued.
All dimensions should be checked on site. Do not scale from this drawing.
To be read in conjunction with all other Consultant's drawings.
The Architect to be immediately notified of any discrepancies.
Copyright on this drawing retained by the Architect.

LEGEND

-  Site Boundary
-  Proposed 1.8m High 'W' Section Palisade Security Fencing
-  Proposed 1.8m x 4.0m Double Leaf Palisade Security Gate

C1 14/04/25 SA SH Initial Issue
No. Date Dwn Chk App Revision or reason for issue

Client
Brightwise Constructions Ltd

createitstudios
... leave an impression
Create It Studios (NW) Ltd
Universal Square
Devonshire Street North
Manchester
M12 6JH
info@createitstudios.co.uk

Project Title
67 Cheetham Hill Rd

Scale / North Point
1 : 200

Drawing Title
Boundary Treatment Plan

Drawing Number
A1488(02)AP008
Drawing Status
Preliminary
Revision
C1

1 Key Plan
1 : 200

0 2 4 6 8m
1:200

