


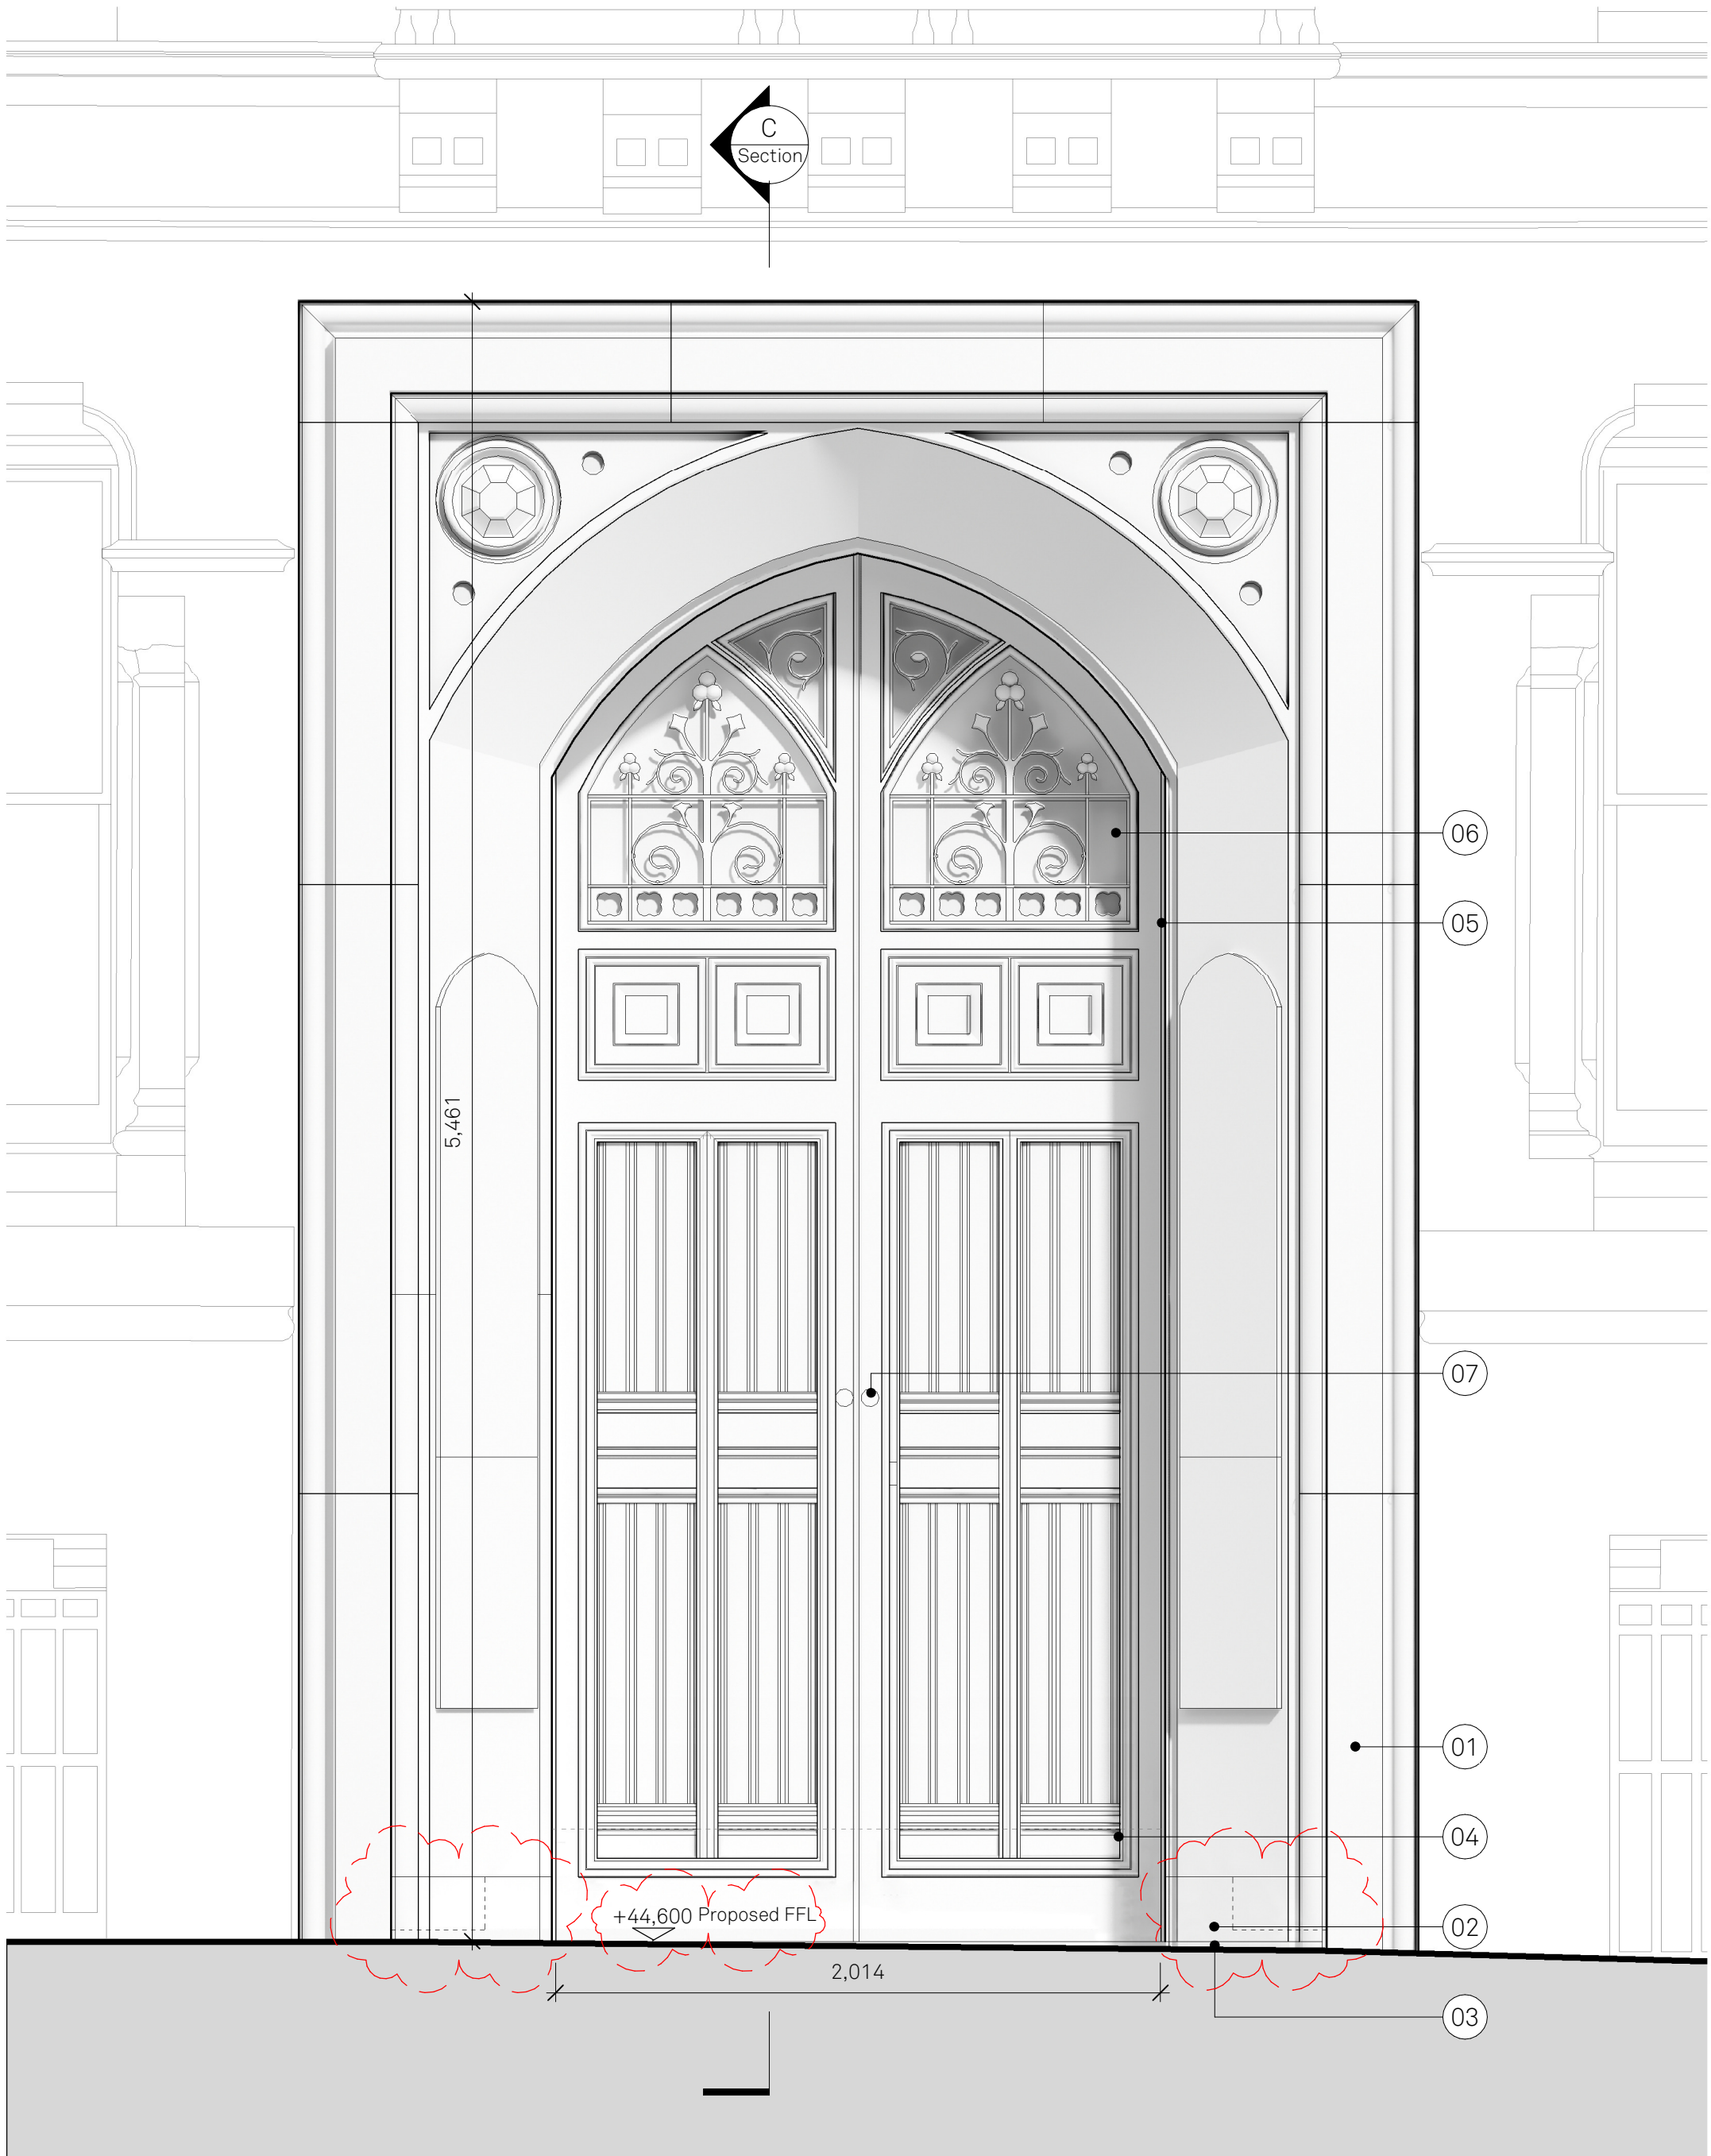

PROPOSED ELEVATION

Key: For key and notes refer to drawing: 142-JMA-XX-XX-FN-A-000010  Abeyance DESIGN INTENT ONLY			North: 	Project: 50 Fountain Street		Title: Proposed Elevation Spring Gardens Entrance		Jon Matthews Architects Union, 2-10 Albert Square, Manchester, M2 6LW 0161 974 3690	
				Status: S3	Scale: 1:20 @ A3	Date: 02/05/25	Drawing No: 142-JMA-B1-SW-DR-A-043200	Rev: P03	Copyright of this drawing is vested in Jon Matthews Architects and it must not be copied or reproduced without written consent. Figured dimensions only are to be taken from this drawing. Do not scale from this drawing. For full company disclosure please visit www.jonmatthewsarchitects.com