
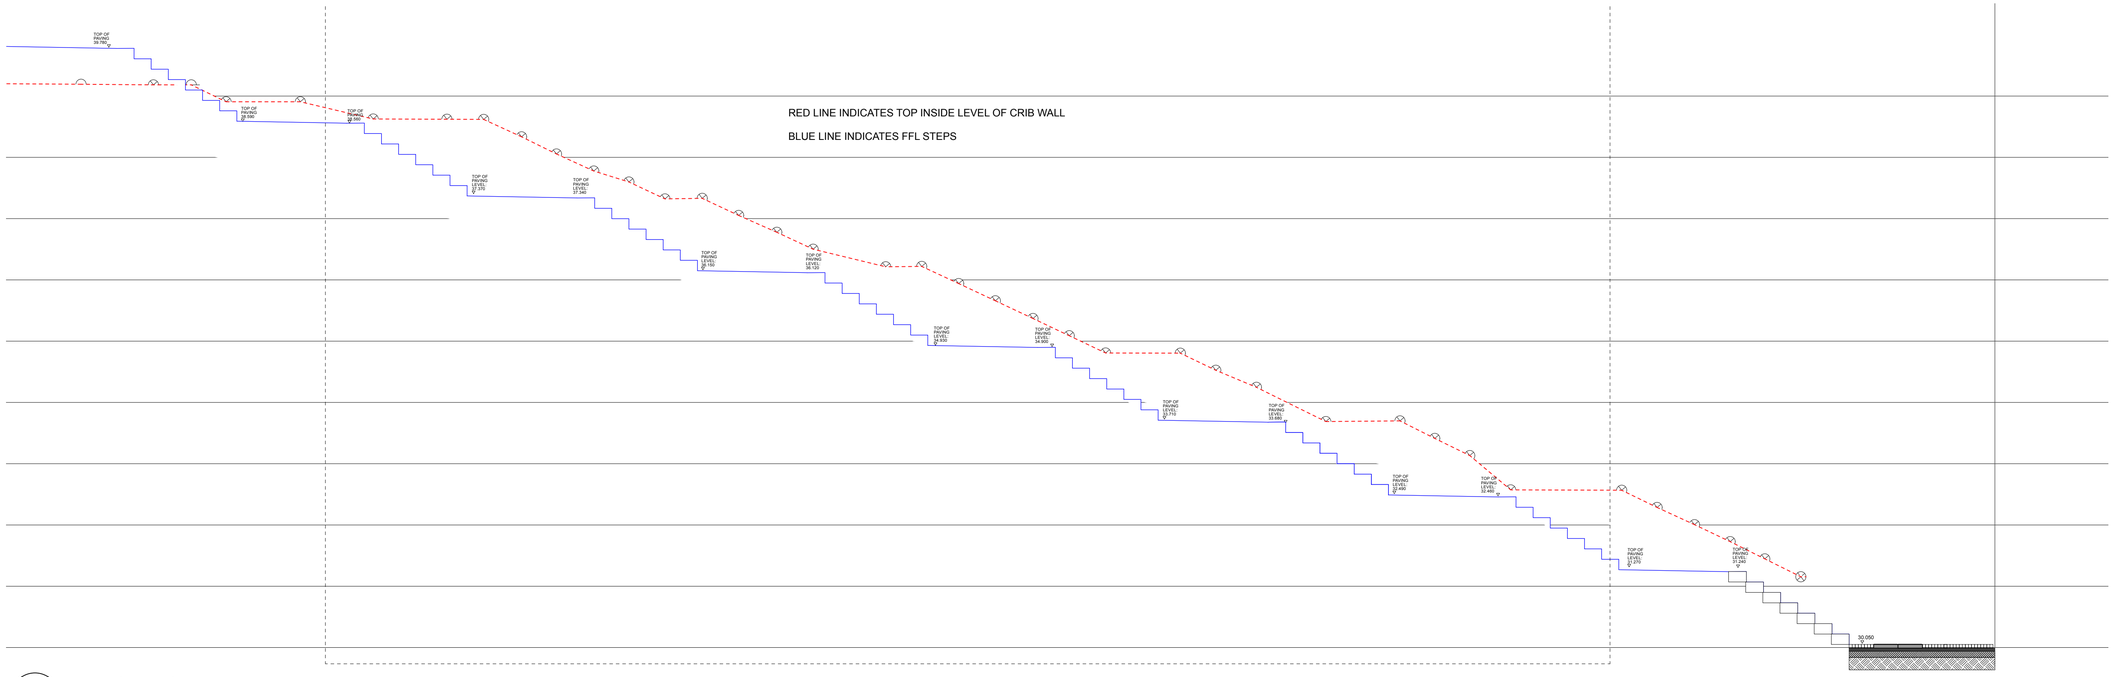


1 Long Steps Section
Scale: 1:50

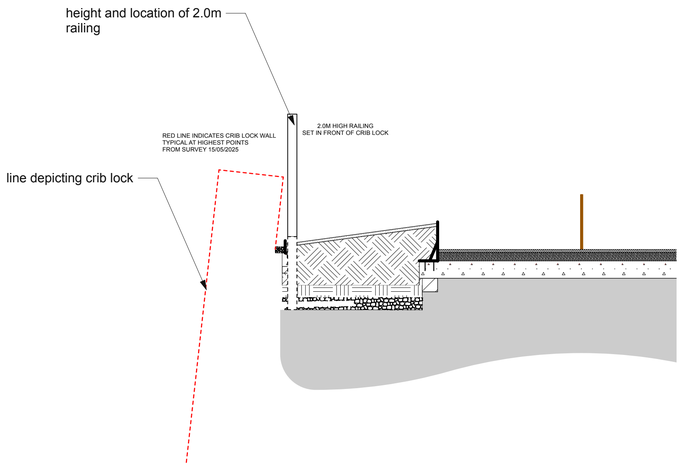

2 Typical cross section on landing Section
Scale: 1:50

No dimensions are to be scaled from this drawing. All dimensions are to be checked on site.
Area measurements for indicative purposes only.

This drawing is the property of Wright Landscapes Limited. No part of the drawing may be reproduced in any manner without permission from Wright Landscapes Limited.

All Wright Landscapes drawings to read in conjuction with architectual / engineers plans & details.

Revision	Date	Description	Drawn	Approved
S5-P01	21-05-25	For Construction	SB	DJ

WRIGHT LANDSCAPES LIMITED

E: info@wrightlandscapes.co.uk
W: www.wrightlandscapes.co.uk
T: 01244 541959

HEAD OFFICE
Pickmere Lane, Pickmere, Knutsford,
WA16 0JL

CLIENT DOMIS CONSTRUCTION

PROJECT WATERHOUSE GARDENS

DRAWING TITLE Spanish Steps Elevation

DATE	SCALE
21/05/2025	AS NOTED
DRAWN	**SIZE**
NW	A1
APPROVED	**WORKSTAGE**
CB	Stage 5

DRAWING NUMBER	SUITABILITY	REVISION
1174-WRI-XX-XX-DR-L-6000	S5	P01

© Wright Landscapes Limited