

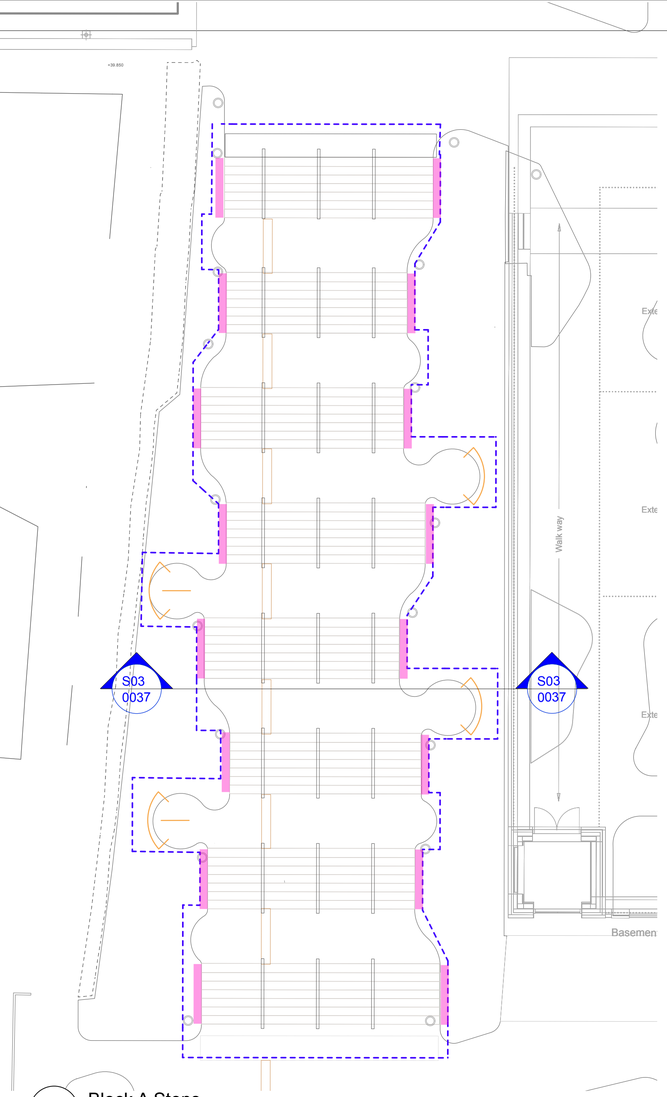



1 Block A Steps
Scale: 1:100

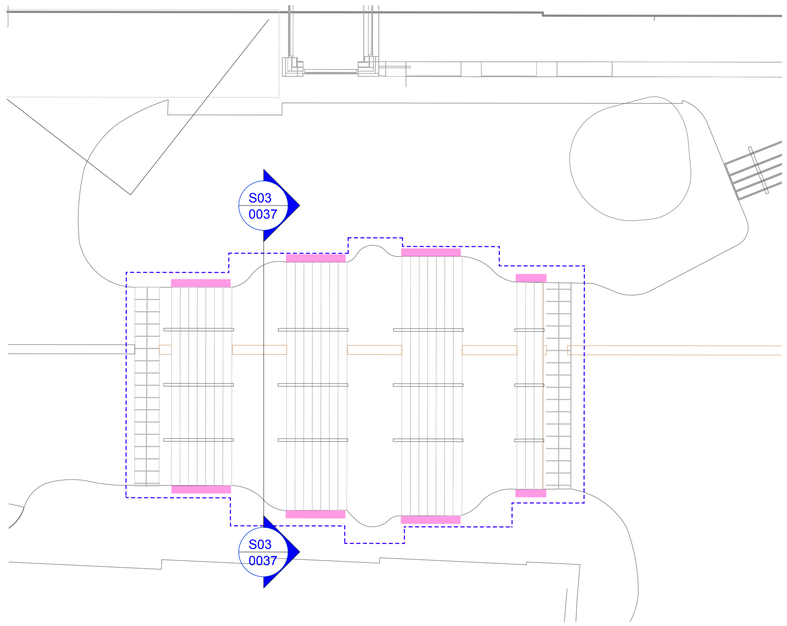

2 Block F Steps
Scale: 1:100

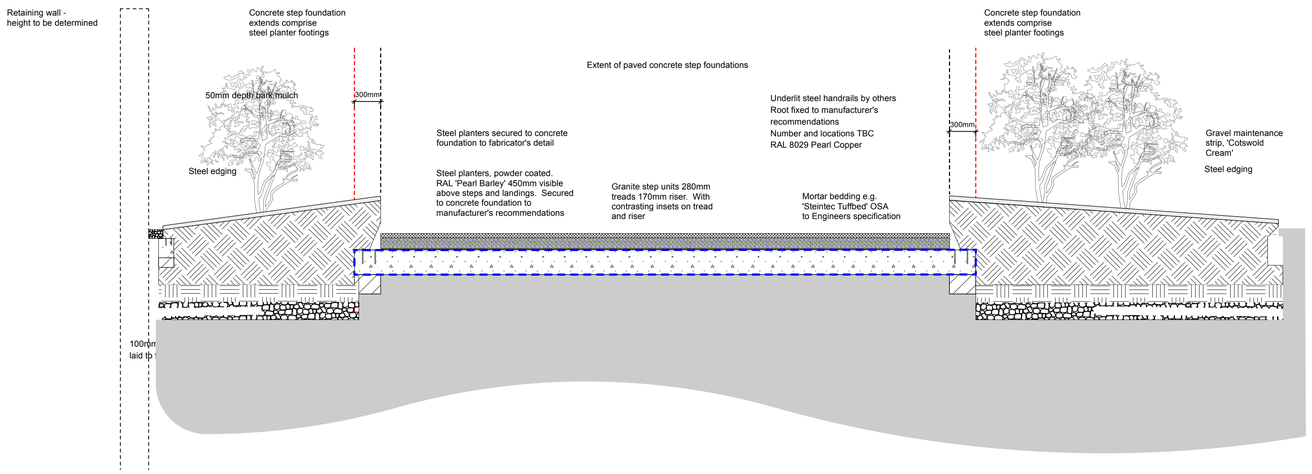


3 Typical Section Through Steps
Scale: 1:35

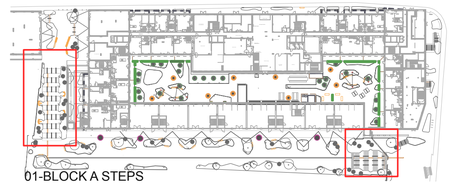

01-BLOCK A STEPS

02-BLOCK F STEPS

LOCATION PLAN

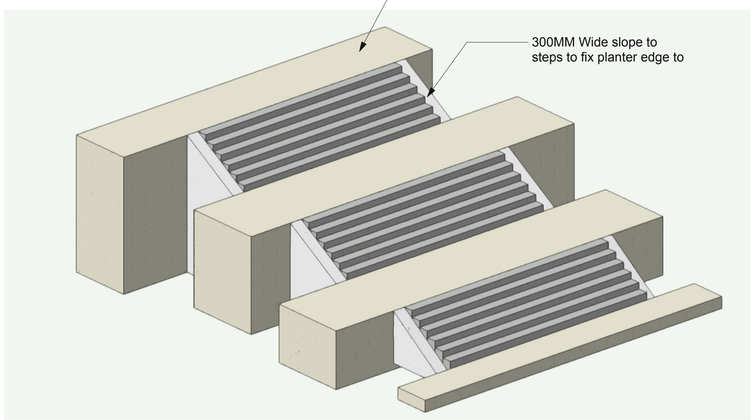

4 Indicative slab layout
Scale: NTS

No dimensions are to be scaled from this drawing. All dimensions are to be checked on site.
Area measurements for indicative purposes only.

This drawing is the property of Wright Landscapes Limited. No part of the drawing may be reproduced in any manner without permission from Wright Landscapes Limited.

All Wright Landscapes drawings to read in conjuction with architectual / engineers plans & details.

EXTENT OF CONCRETE FOUNDATION SLABS FOR STEPS

SLOPE TO FOUNDATION SLABS FOR STEPS

Revision	Date	Description	Drawn	Approved
S5-P02	05-03-25	3D Image added	SB	NW
S5-P01	12-11-24	For Construction	SB	NW

WRIGHT LANDSCAPES LIMITED

E: info@wrightlandscapes.co.uk

W: www.wrightlandscapes.co.uk

T: 01244 541959

HEAD OFFICE
Pickmere Lane, Pickmere, Knutsford,
WA16 0JL

CLIENT DOMIS CONSTRUCTION

PROJECT WATERHOUSE GARDENS

DRAWING TITLE Steps Construction

DATE	SCALE
06/02/2024	AS NOTED
DRAWN	**SIZE**
NW	A1
APPROVED	**WORKSTAGE**
CB	Stage 5

DRAWING NUMBER 1174-WRI-XX-XX-DR-L-0037 **SUITABILITY** S5 **REVISION** P02

© Wright Landscapes Limited