



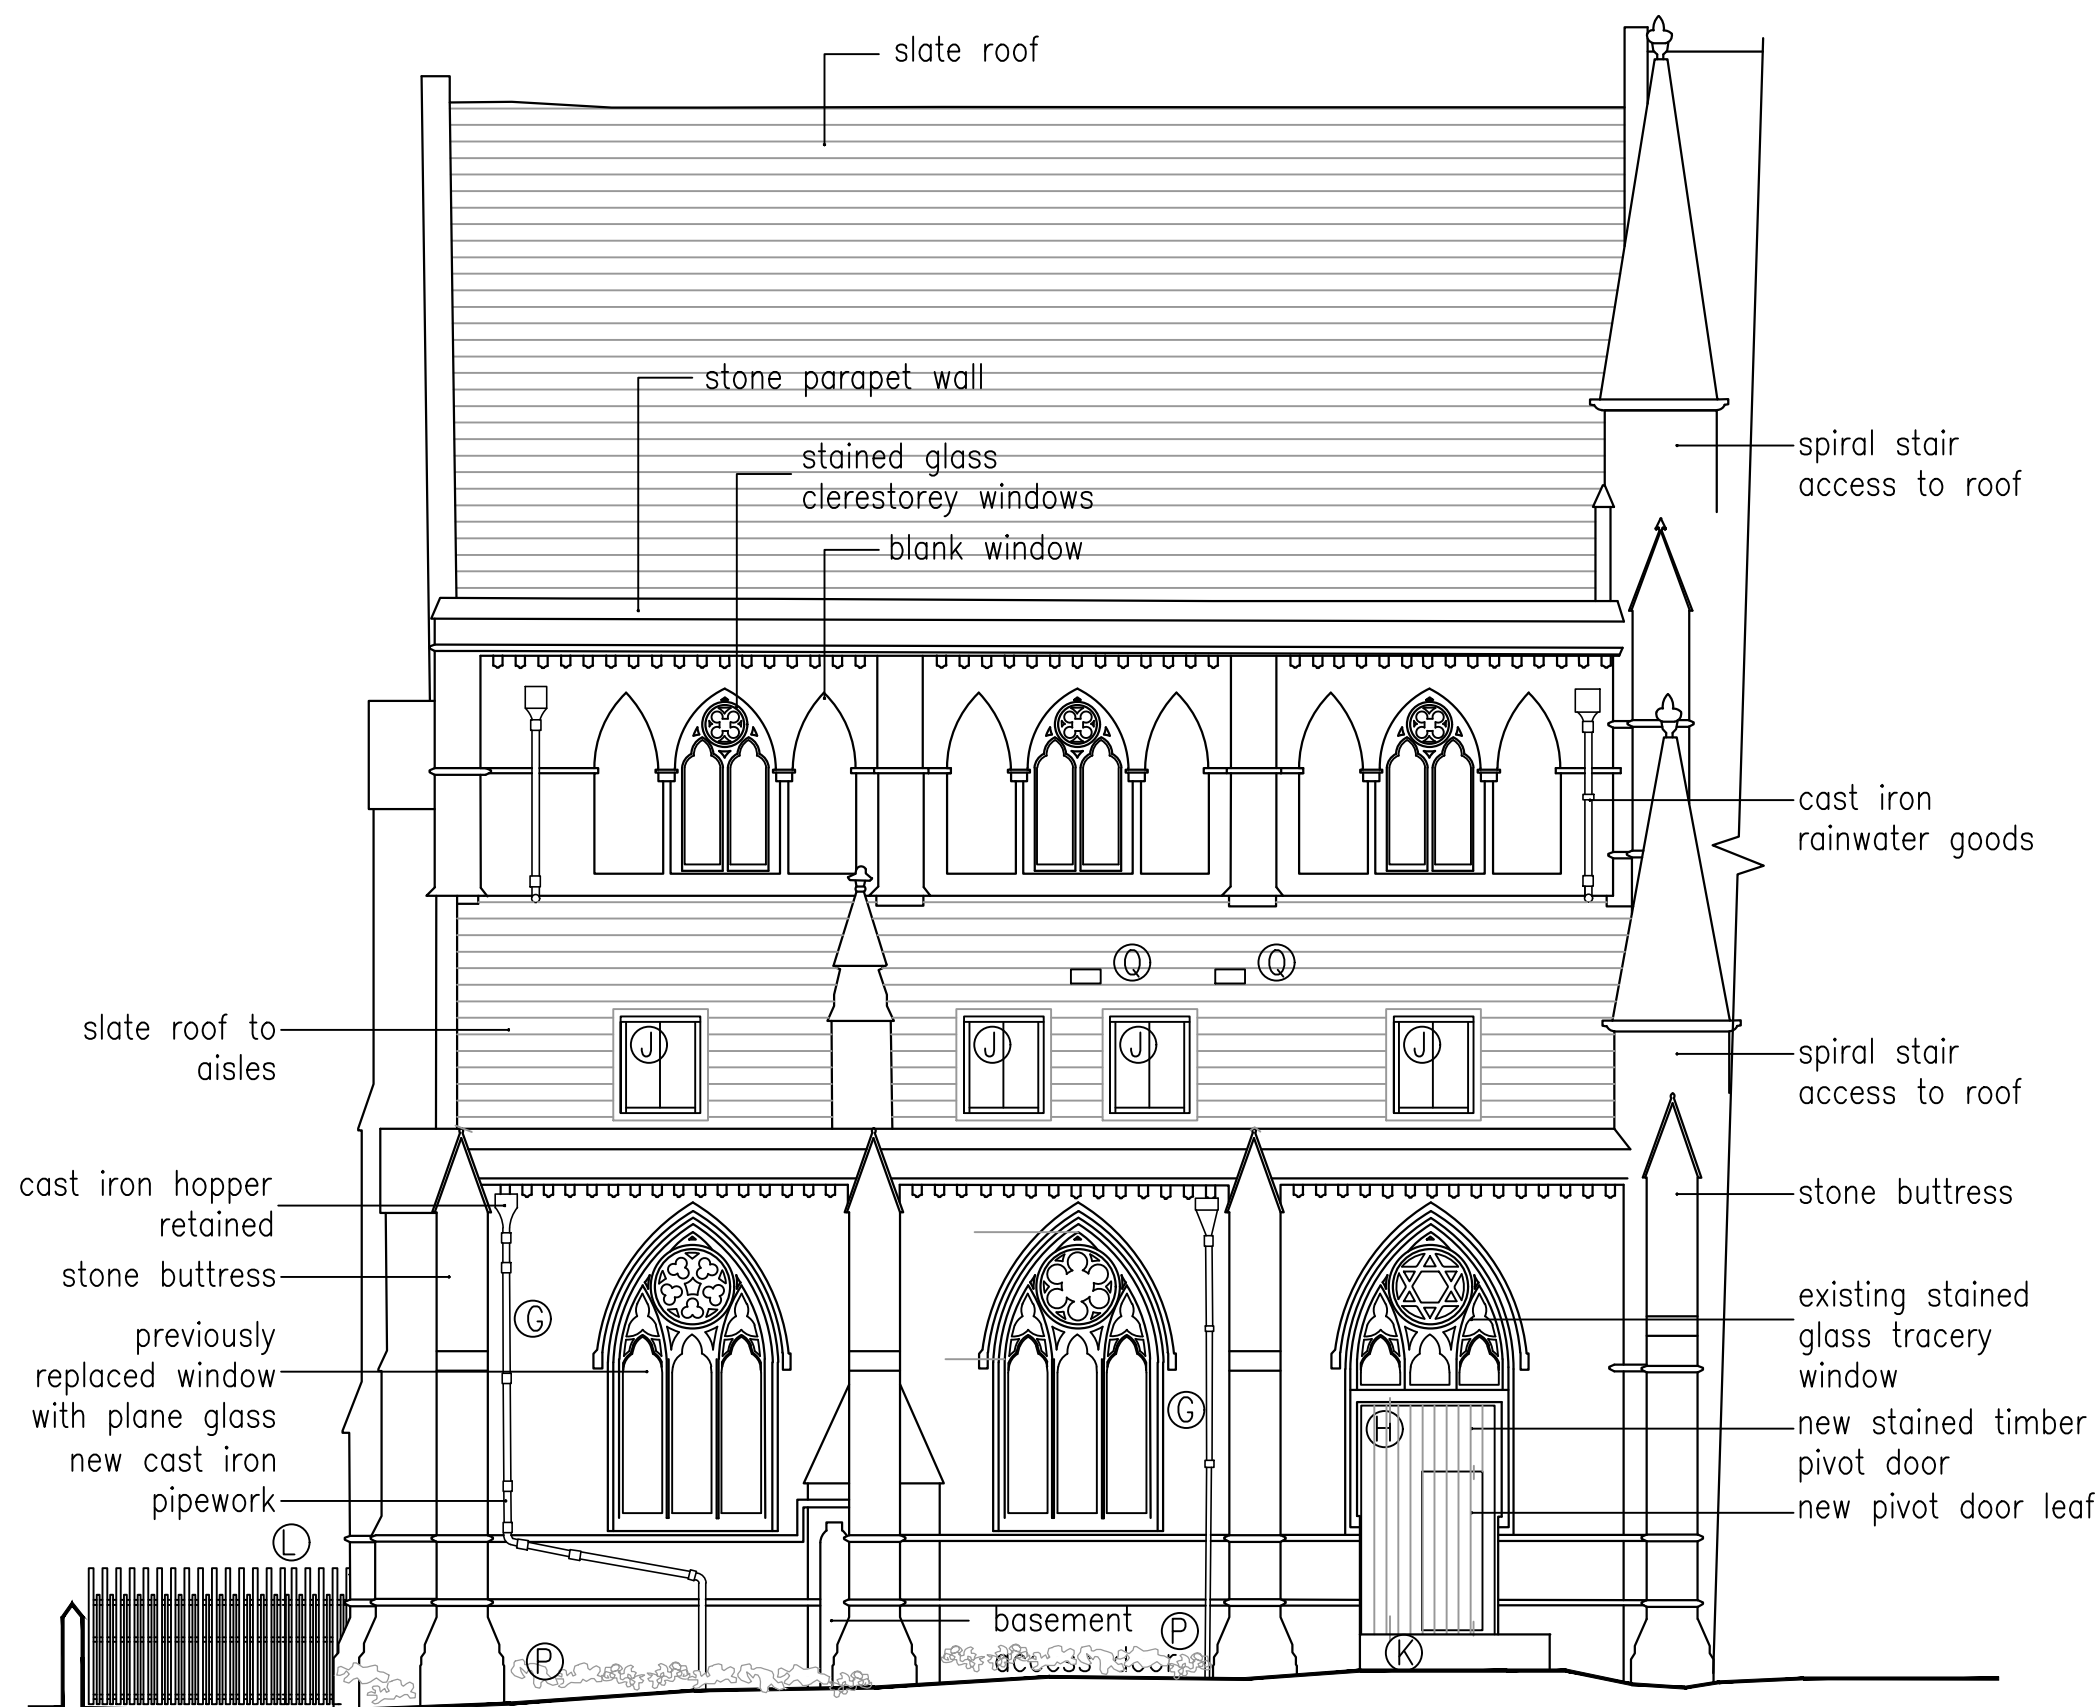


EAST FACING ELEVATION TO ST MARY'S STREET

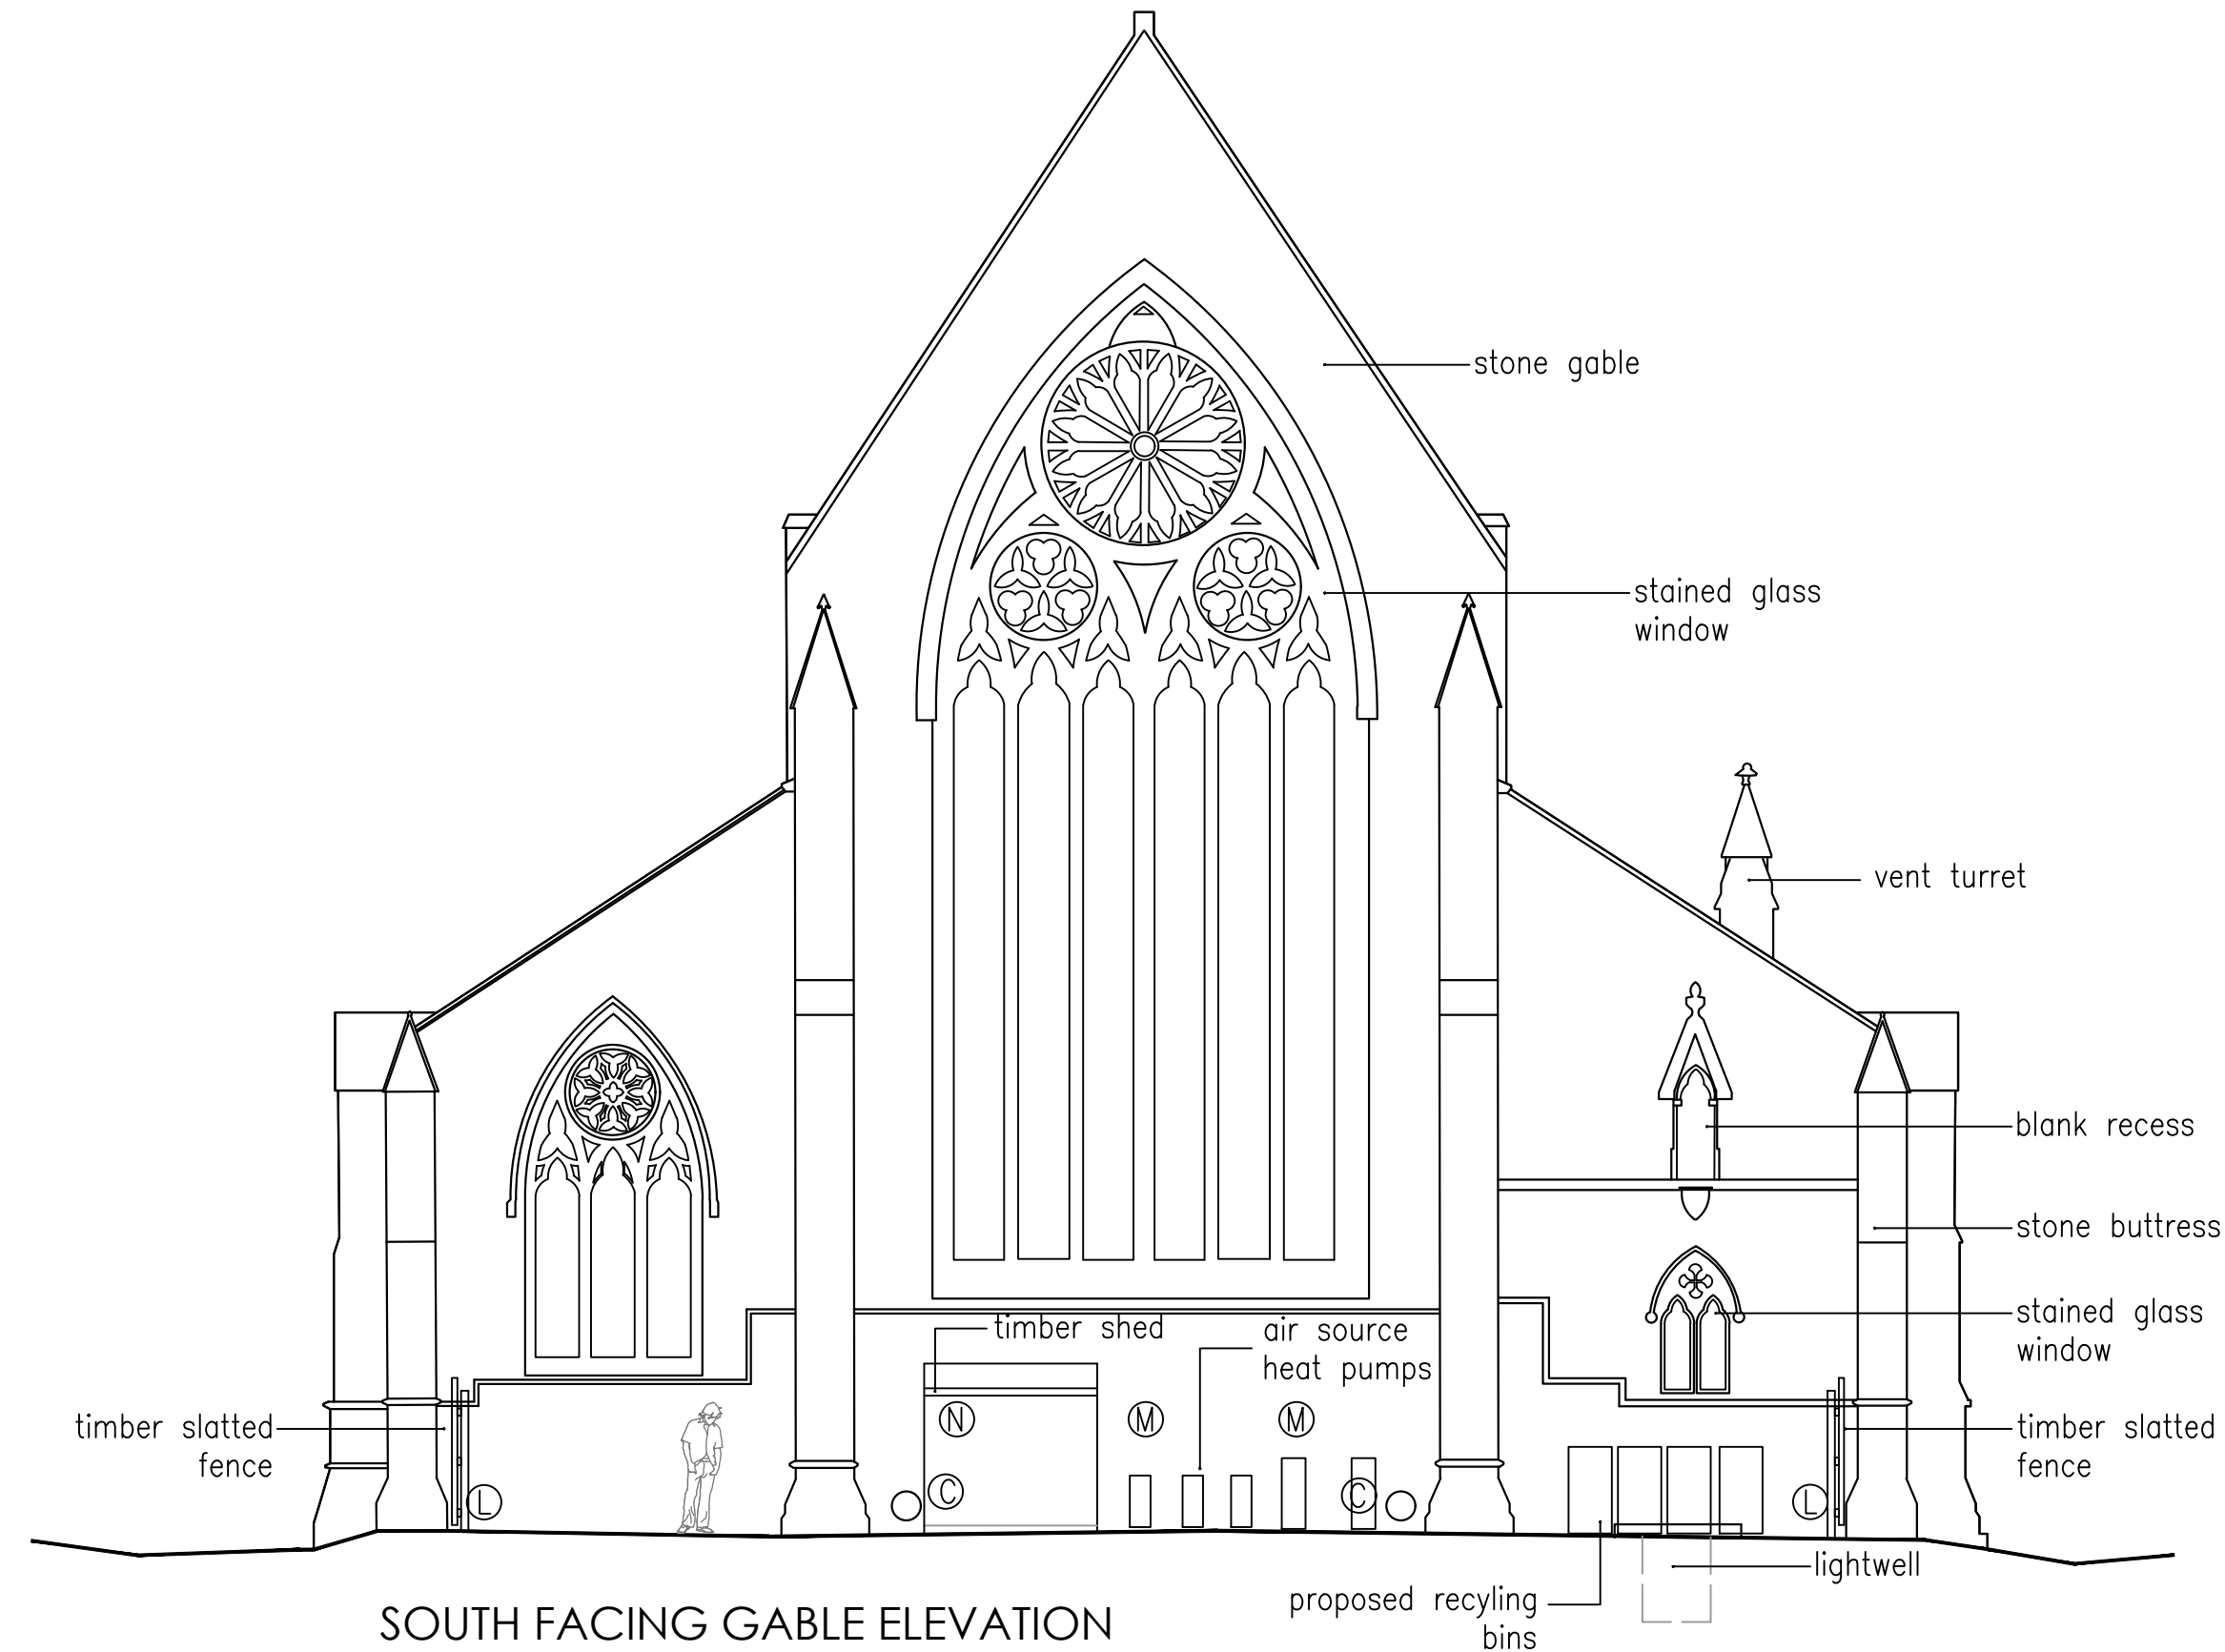


SOUTH FACING GABLE ELEVATION

TO BE READ IN CONJUNCTION WITH
DESIGN AND ACCESS STATEMENT

- Ⓒ new cast iron rainwater goods
- Ⓗ new 'front' door
- Ⓙ new Conservation style roof windows
- Ⓚ new sandstone paving and stone edgings
- Ⓛ new feature treated timber fence and gate
- Ⓜ ASHP with attenuation enclosure
- Ⓝ stand alone timber shed
- Ⓟ new low level bed planting
- Ⓢ vent tile for extract/soil vent

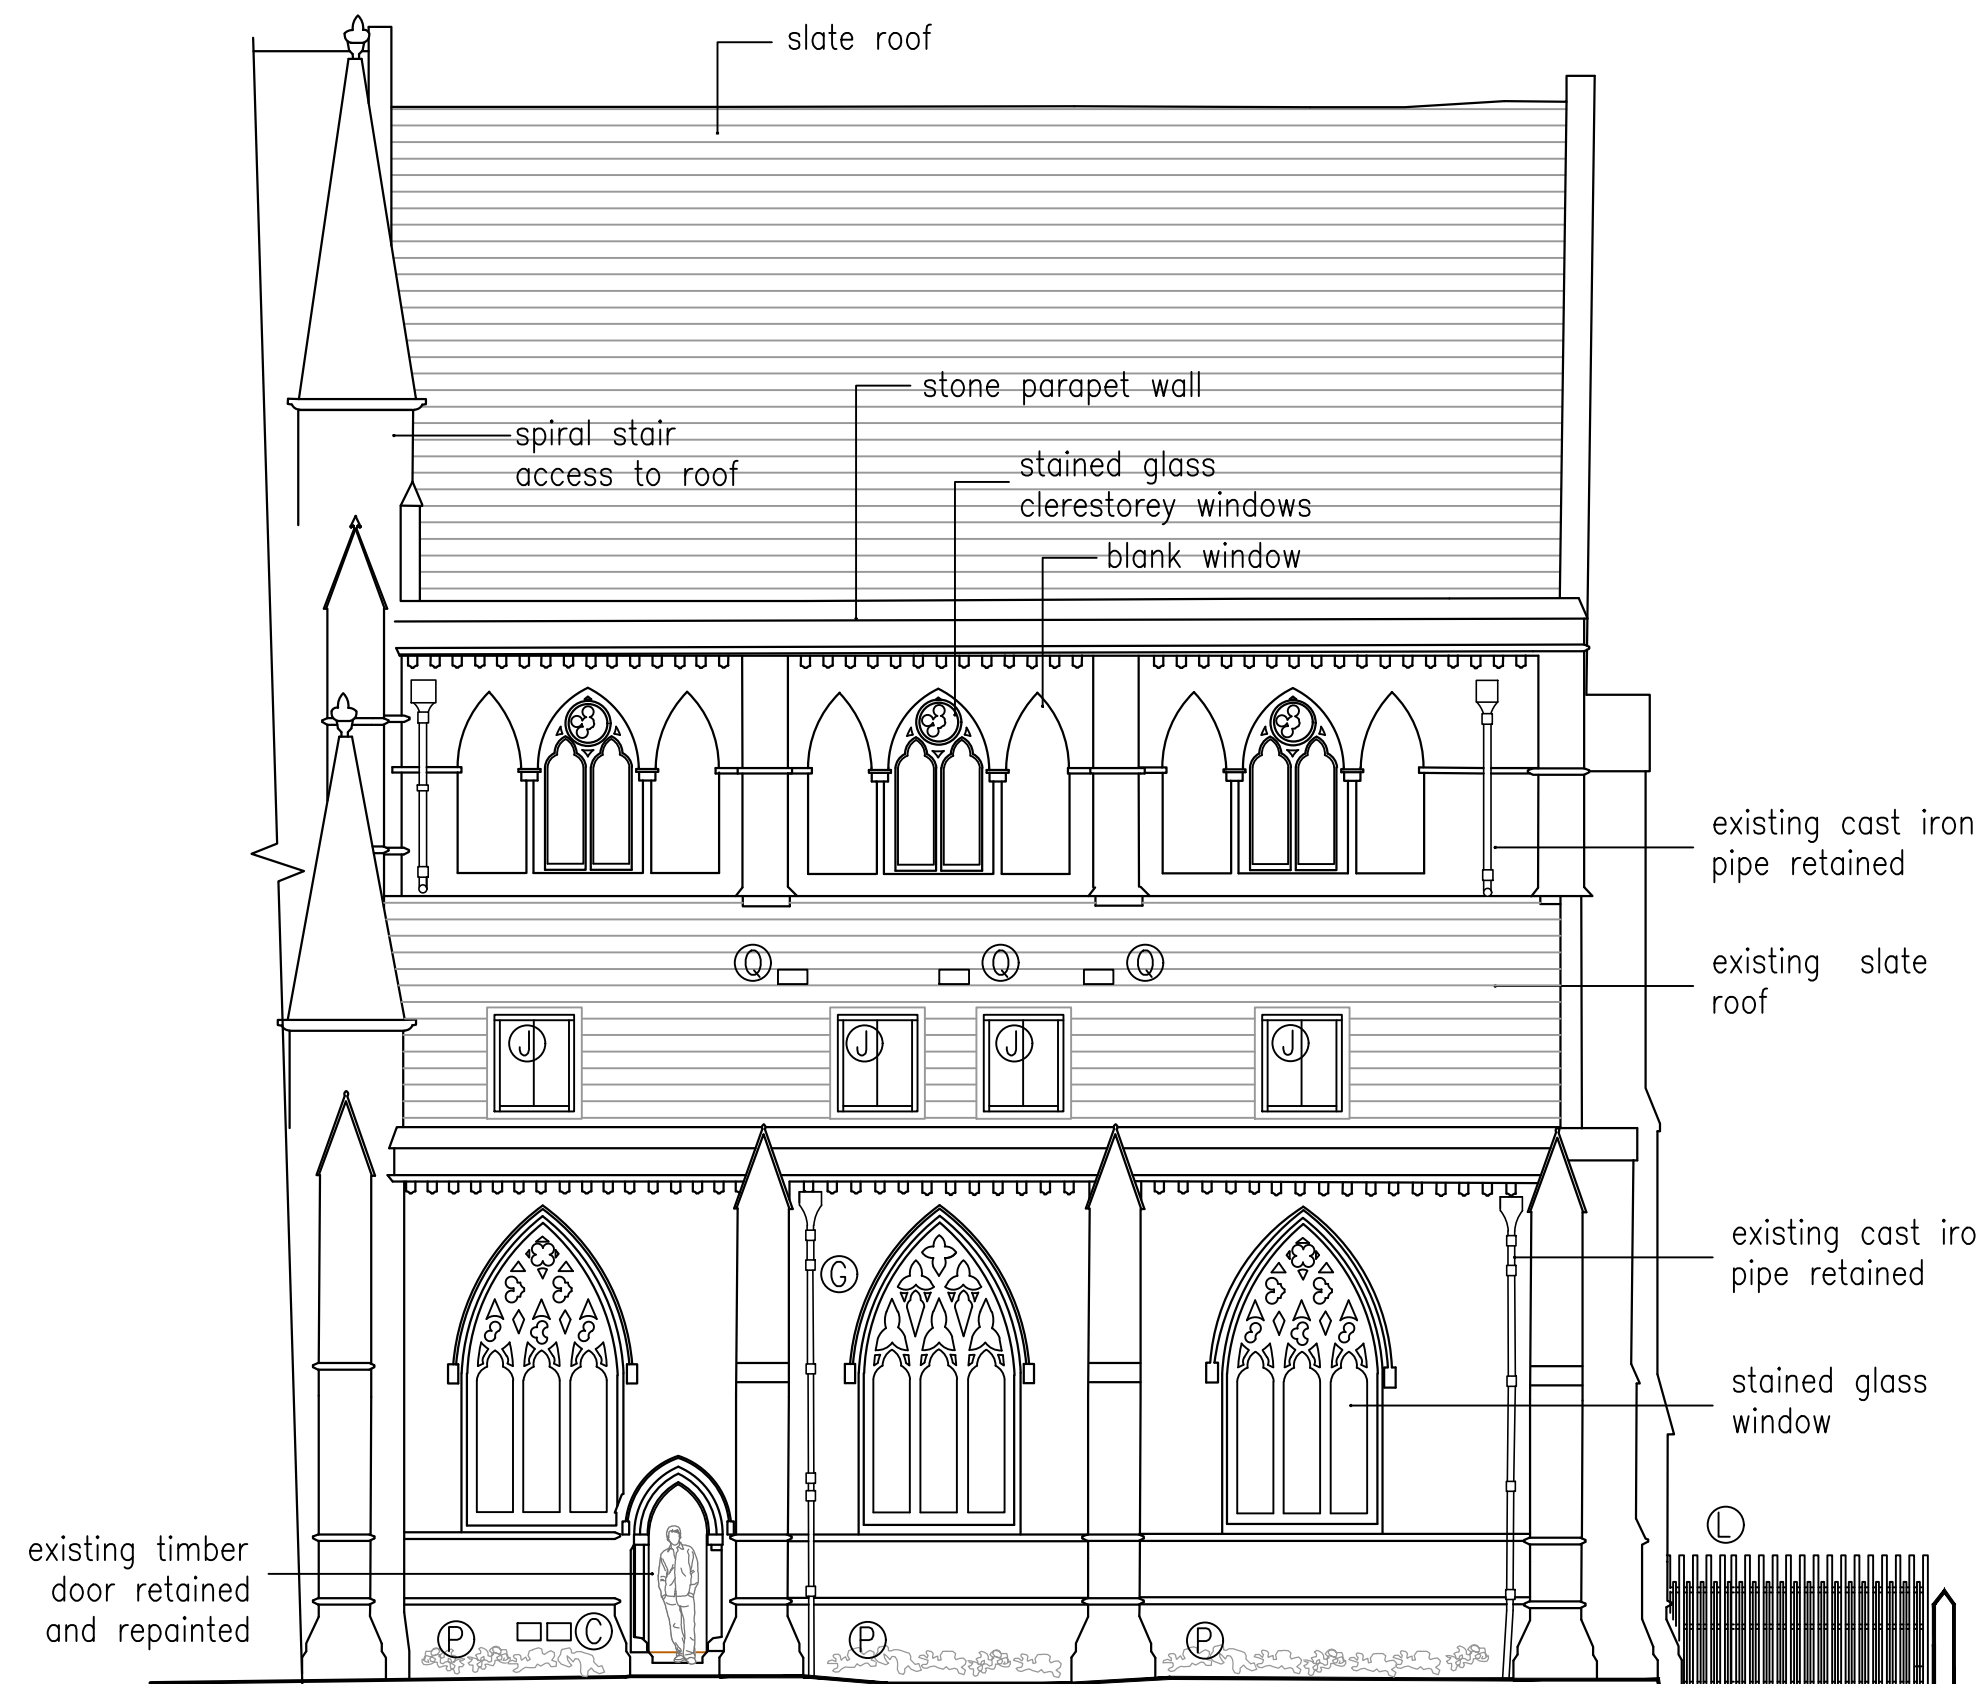

WEST FACING ELEVATION TO PARSONAGE STREET

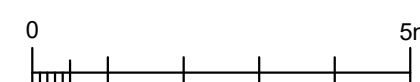

B LOW LEVEL VENT ADDED	18.06.25
A ASHP AMENDED	11.03.25

revisions

proposed elevations
st marys chapel
hulme

date: december 2022	scale 1:100 @a1
status: preliminary	dwg. d433/D12 rev B

DO NOT SCALE - IF DIMENSIONS ARE NOT GIVEN PLEASE ASK

architectural designworks limited

designworks



studio one 17 biggin gardens heywood OL10 2WF t: 0161 332 1943 e: architects@archdesignworks.co.uk