




GRAPHIC NUMBER	GRAPHIC DESCRIPTION	WIDTH MM	HEIGHT MM	SUPPLIED BY	FITTED BY
GRAPHIC 1	DDA SIGNAGE STATUTORY SIGN (x1)	STANDARD	STANDARD	RETAIL SUPPORT	SHOPFITTER
GRAPHIC 2	LOCALISED PHOTO (x0)	TBC	TBC	PWD	SHOPFITTER
GRAPHIC 3	LOCALISED NEW PHOTO BUNDLE OF 7 (x1)	TBC	TBC	PWD	SHOPFITTER
GRAPHIC 4	FOUNDATION CHARITY POSTER - 50mm BLACK FRAME (x1)	420	594	KEP	SHOPFITTER
GRAPHIC 5	CUSTOMER ADVICE BOARD RIGHT-HAND (x1)	620	794	GREGGS	SHOPFITTER
GRAPHIC 6	CLICK & COLLECT WHITE & ORANGE EDGES ACRYLIC LETTERS (x1)	STANDARD	STANDARD	TBC	NOVOGRAF
GRAPHIC 7	FERROGRAF PROMOTIONAL BOARD (LANDSCAPE) (x1)	1200	800	KEP	SHOPFITTER
GRAPHIC 8	OAK UNIT - FERROGRAF COFFEE GRAPHIC (x1)	730	440	KEP	SHOPFITTER
GRAPHIC 9	FERROGRAF INSPIRE TO BUY GRAPHIC (x2)	420	594	KEP	SHOPFITTER
GRAPHIC 10	FRESHLY PREPARED FOR YOU TODAY WHITE & ORANGE EDGES ACRYLIC LETTERS (x1)	TBC	TBC	TBC	SHOPFITTER
N.B. ALL GRAPHICS TO BE ORDERED BY GREGGS PROJECT MANAGER. NOVOGRAF GRAPHICS TO BE OVERSIZED BY 100MM TO ALLOW FOR SITE TRIMMING.					

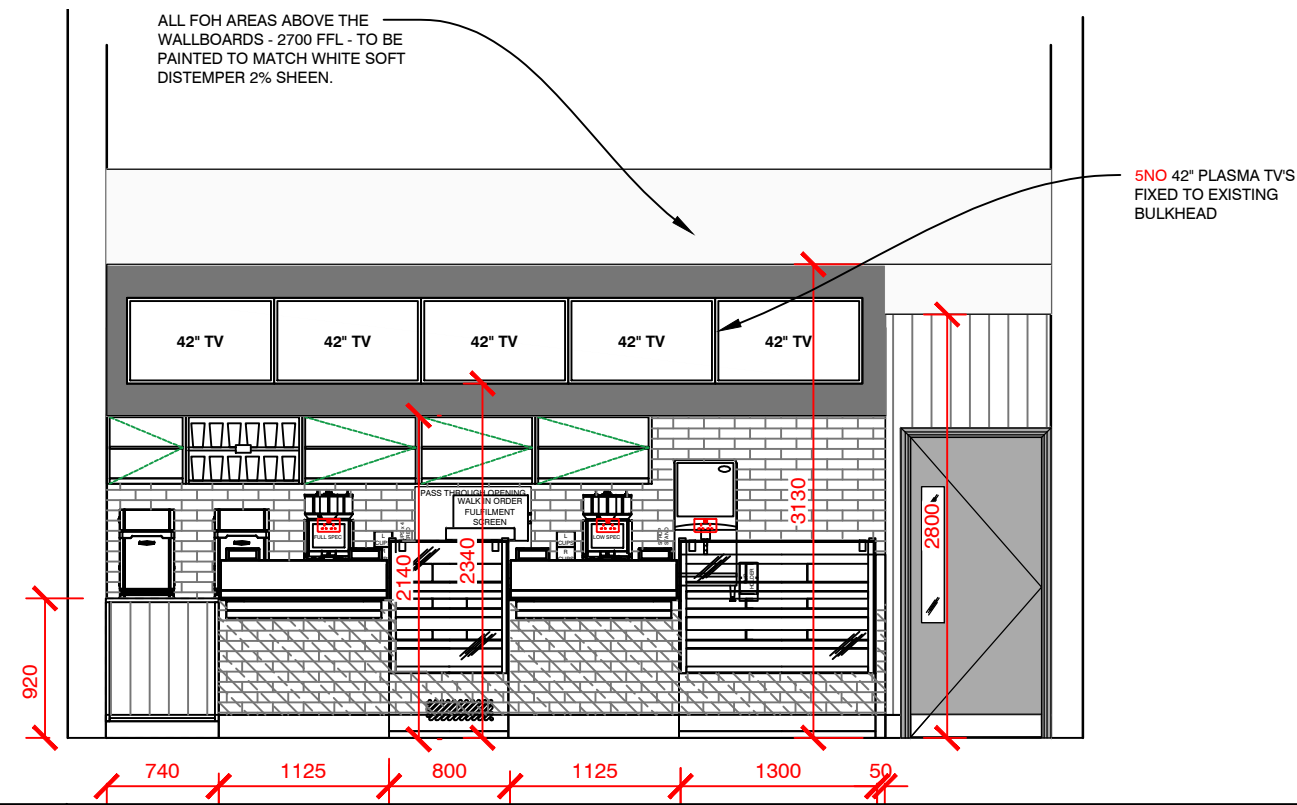


PROPOSED SECTION A - A (1:50)

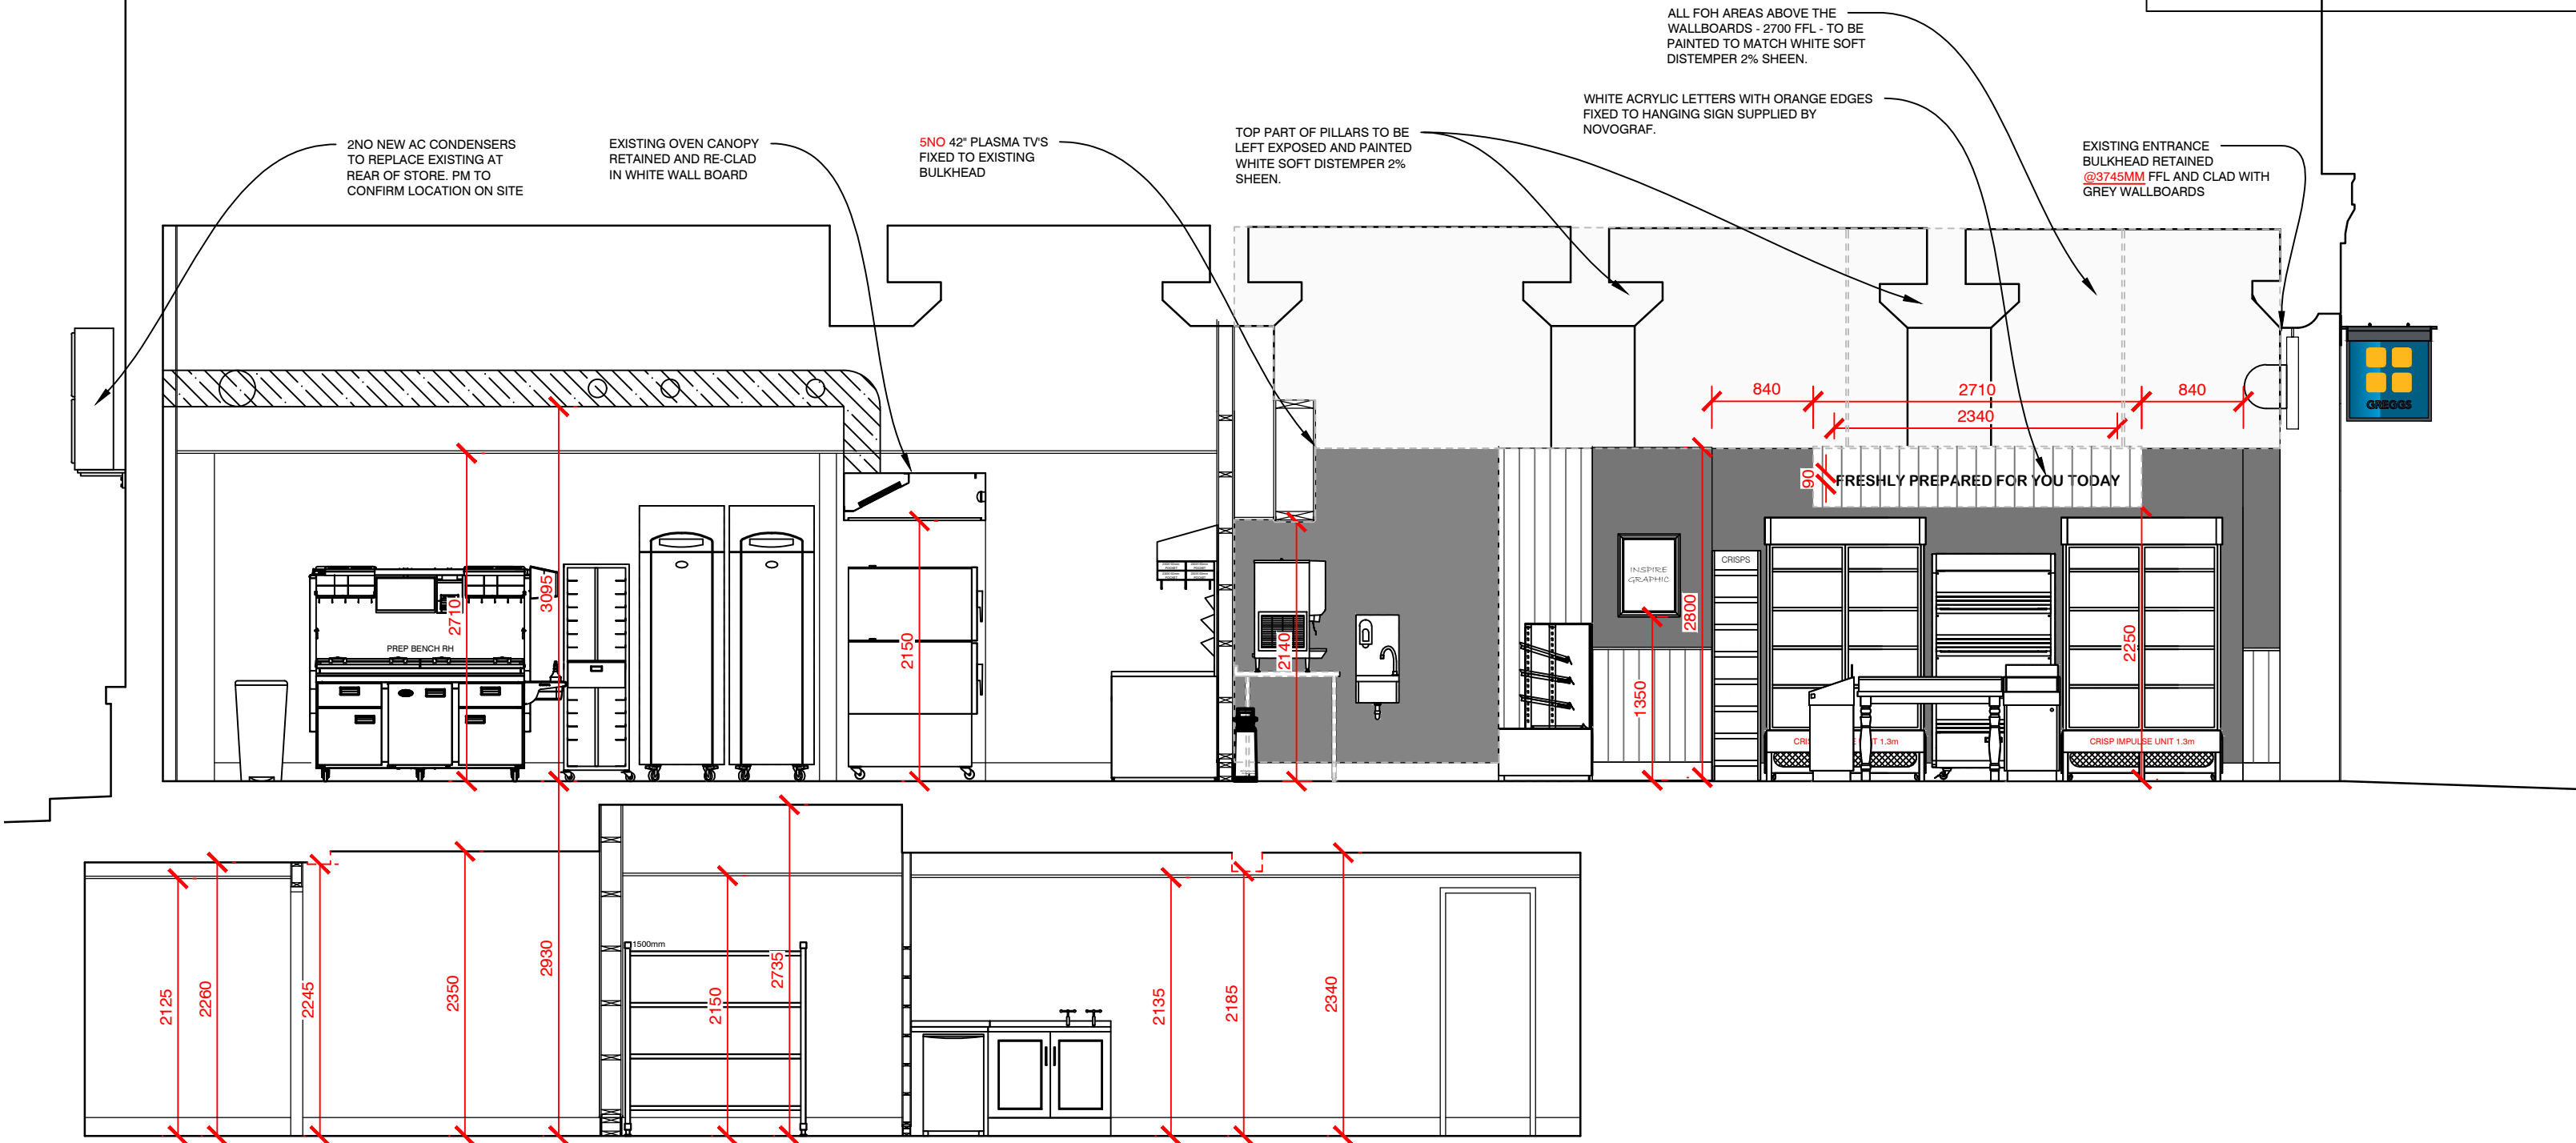

PROPOSED SECTION B - B (1:50)

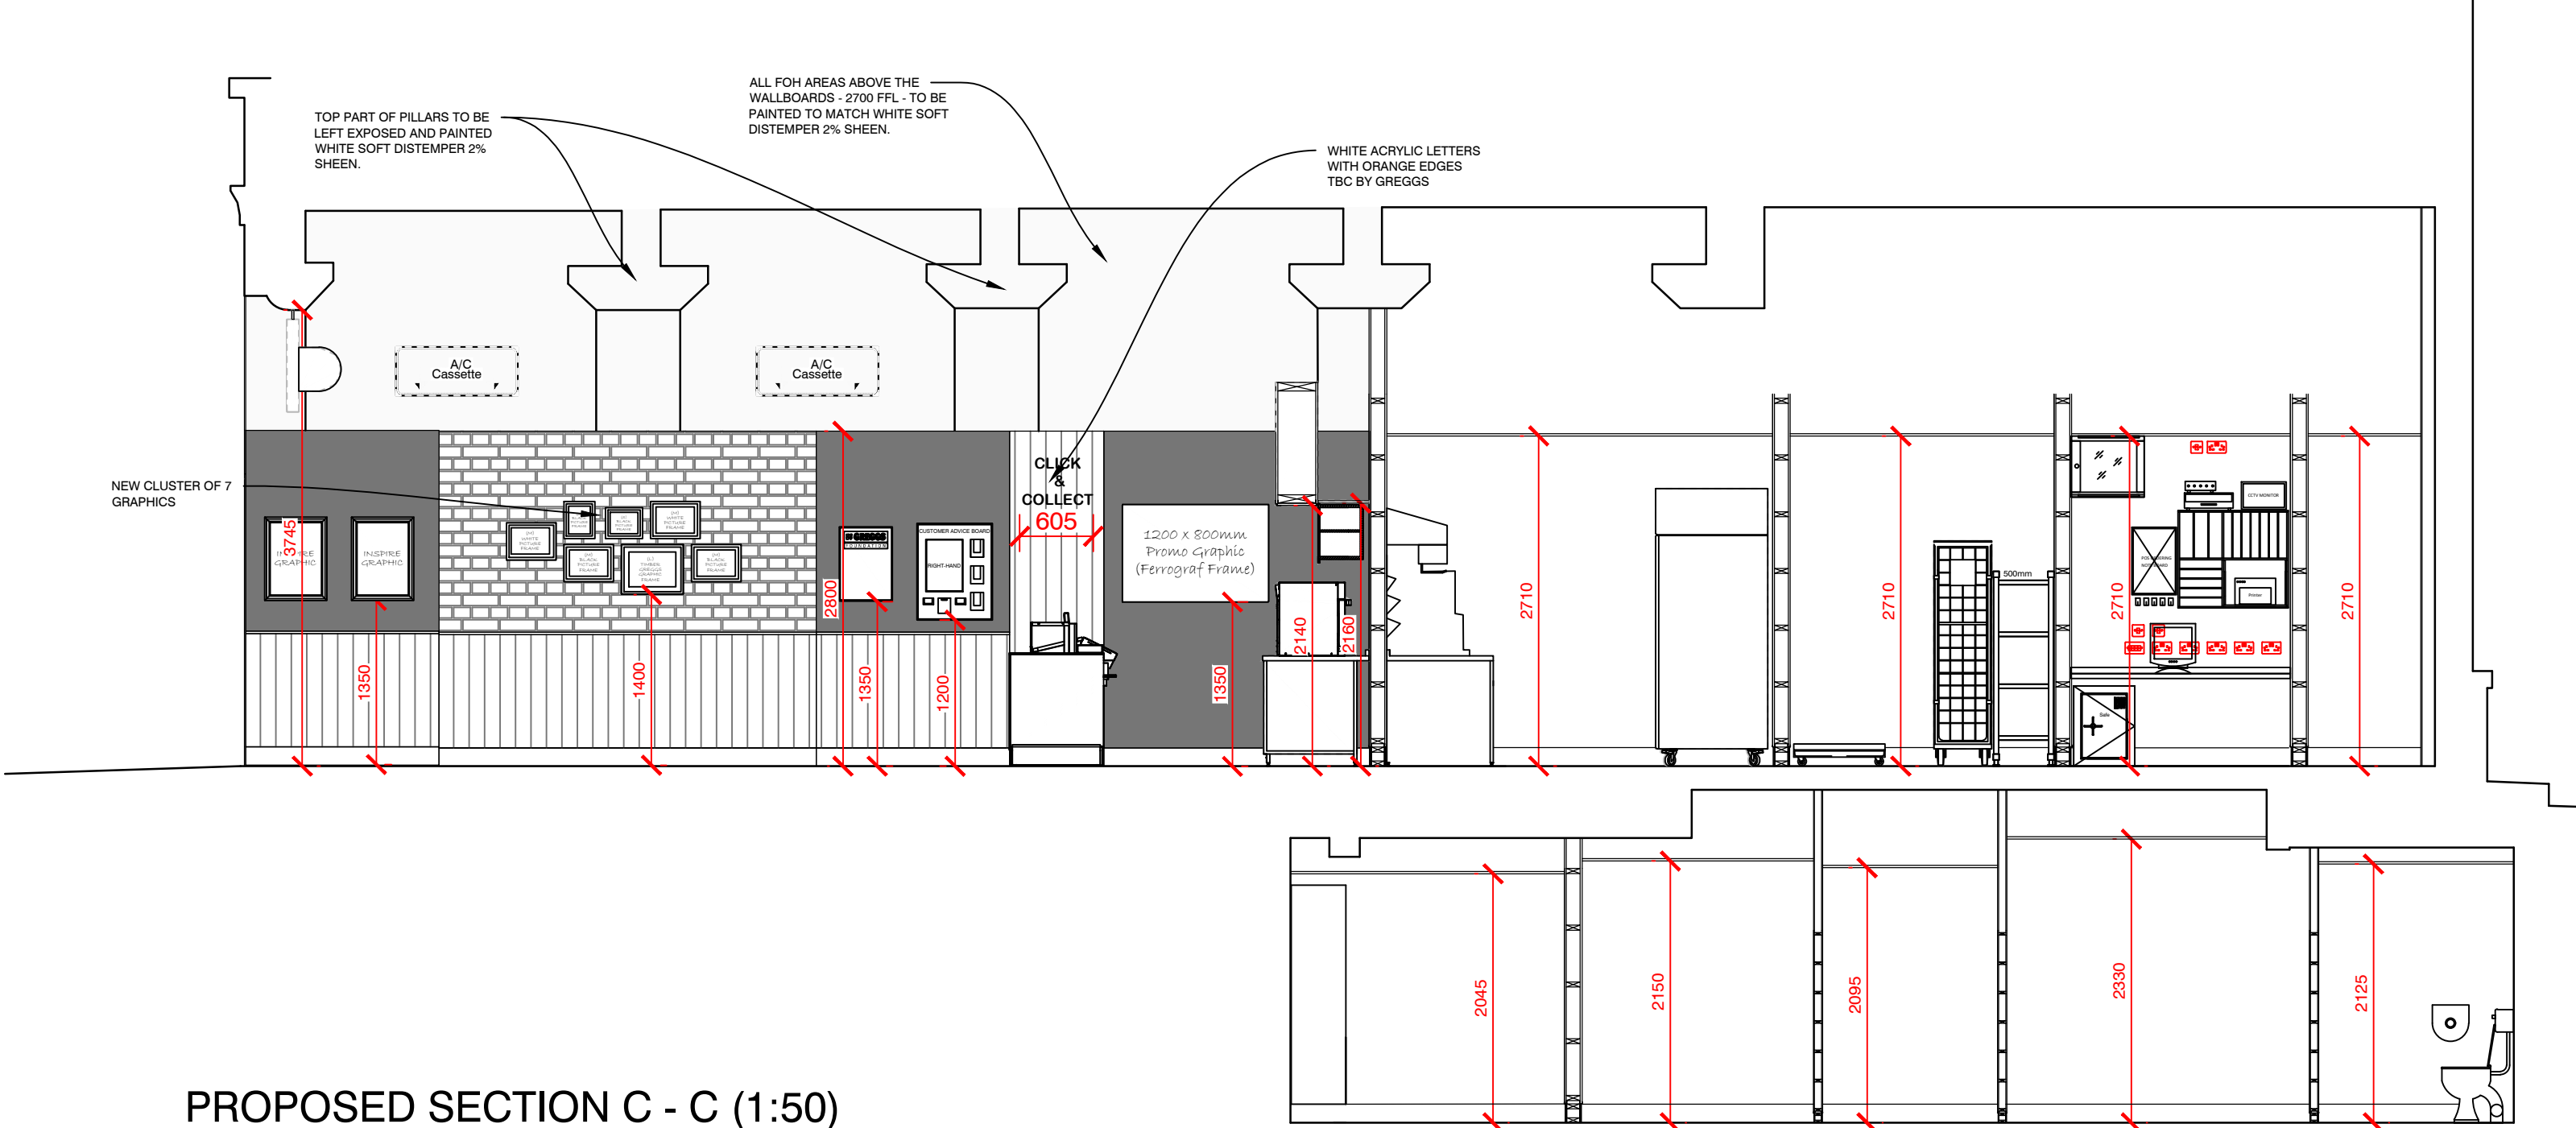

PROPOSED SECTION C - C (1:50)

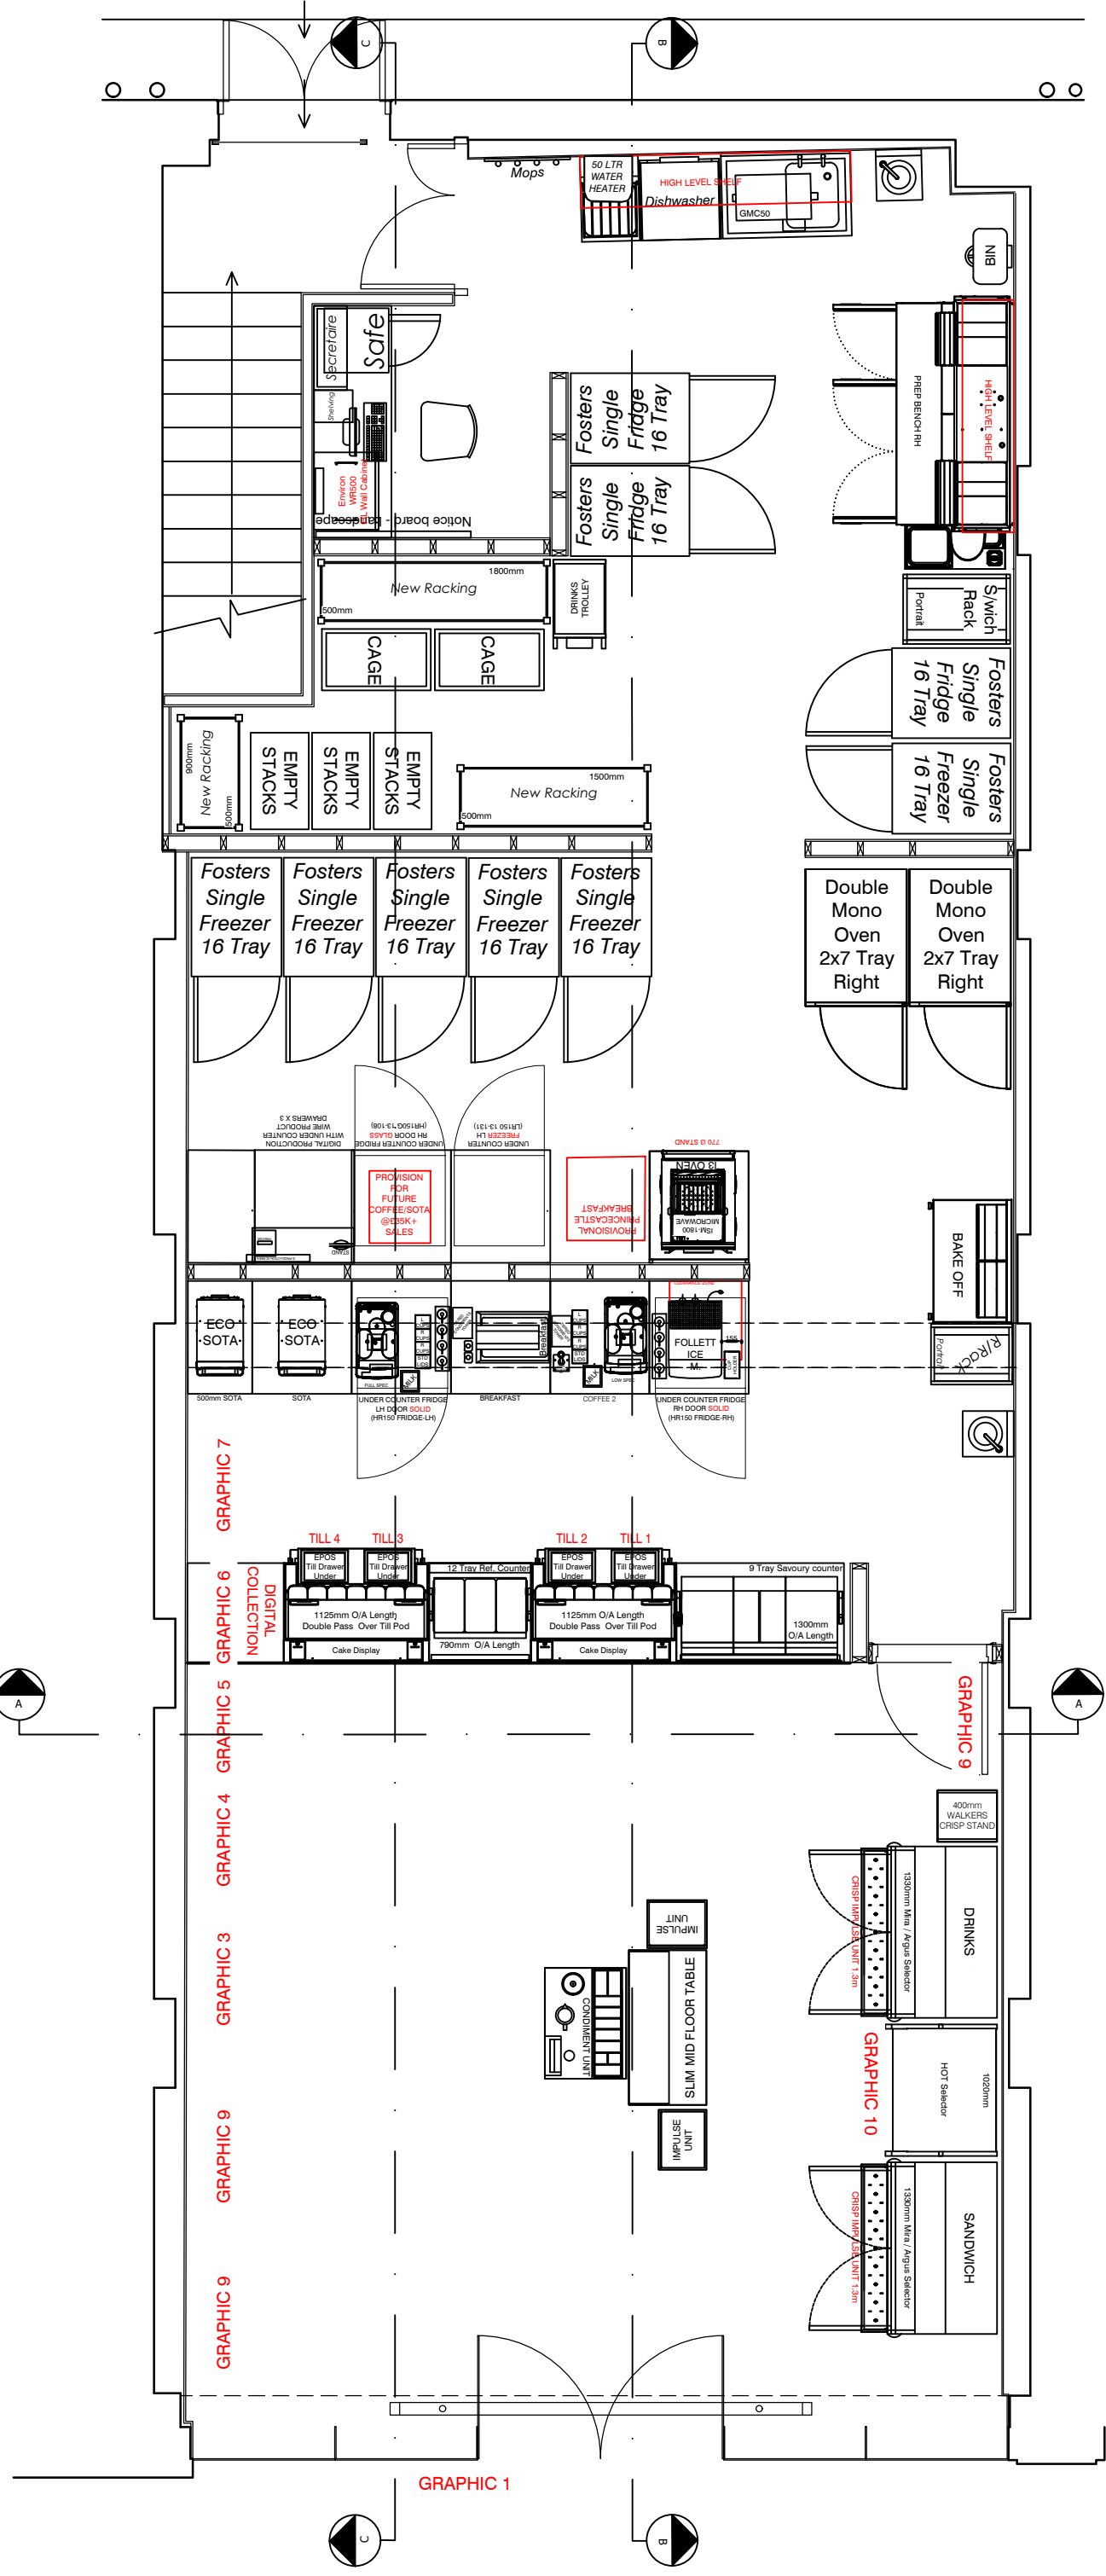

PROPOSED REFERENCE PLAN (1:50)

A	UPDATED FOLLOWING LB DISCUSSIONS	09.06.25	AD
REV	DESCRIPTION	DATE	NAME
GREGGS Plc (PENNNES) 31 GREENSIDE STREET OPENSRAW MANCHESTER M11 2HW Tel: (0161) 274 2760			
Shop S Number & Name S1492 MANCHESTER OXFORD RD			
Title PROPOSED SECTIONS			
Site Address OXFORD STREET, MANCHESTER, M1 5QA			
Gross Building Area 148 Sqm		Gross Sales Area 44 Sqm	
Drawing No. RPEN/S1492/07			Rev. A
Date 11.11.24		Scale 1:50	@ A1
Drawn by HE		Scale Bar 0 500 1000 1500 2000 2500mm	
Issued 11.11.24		SCALE 1:50	

DO NOT RESCALE THIS DRAWING