
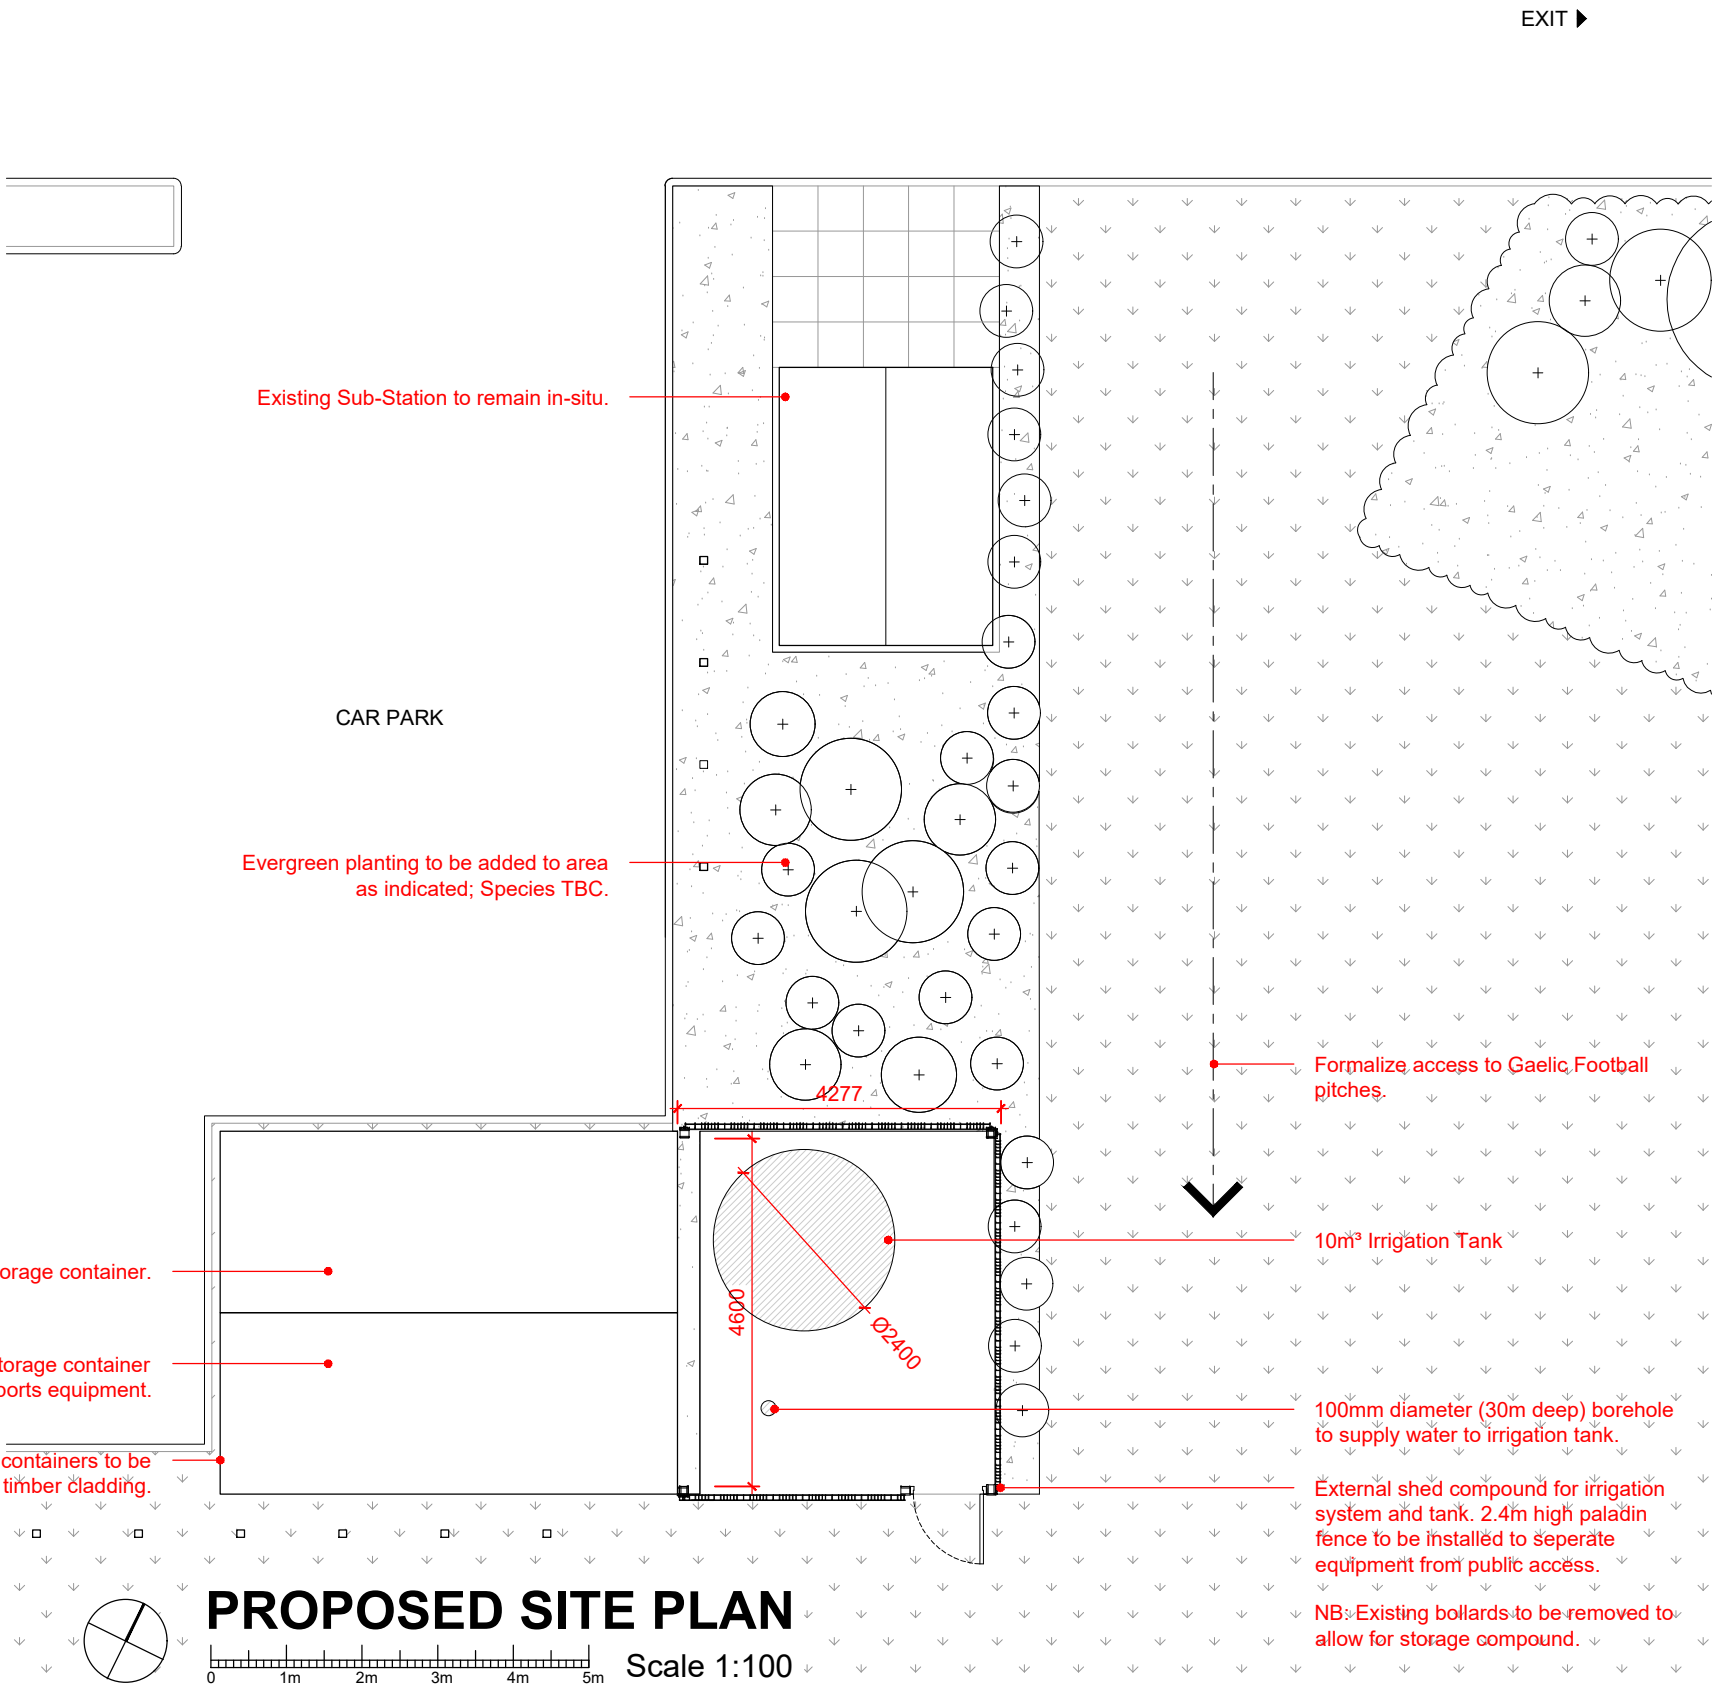


NB	Do not scale off this drawing. All dimensions to be checked on site prior to manufacture and construction. This drawing is the property of JH Architects and should not be reproduced without permission. All discrepancies to be brought to the attention of the architect immediately. This drawing to be read in conjunction with the specification / bill of quantities and related drawings.		
REVISION			
-	FIRST ISSUE	12.03.25	SK
A	REVISED FOLLOWING CLIENT FEEDBACK	12.03.25	SK
B	FENCE TREATMENT AMMEDED	06.05.25	SK
C	BOREHOLE DETAILS	16.05.25	SK

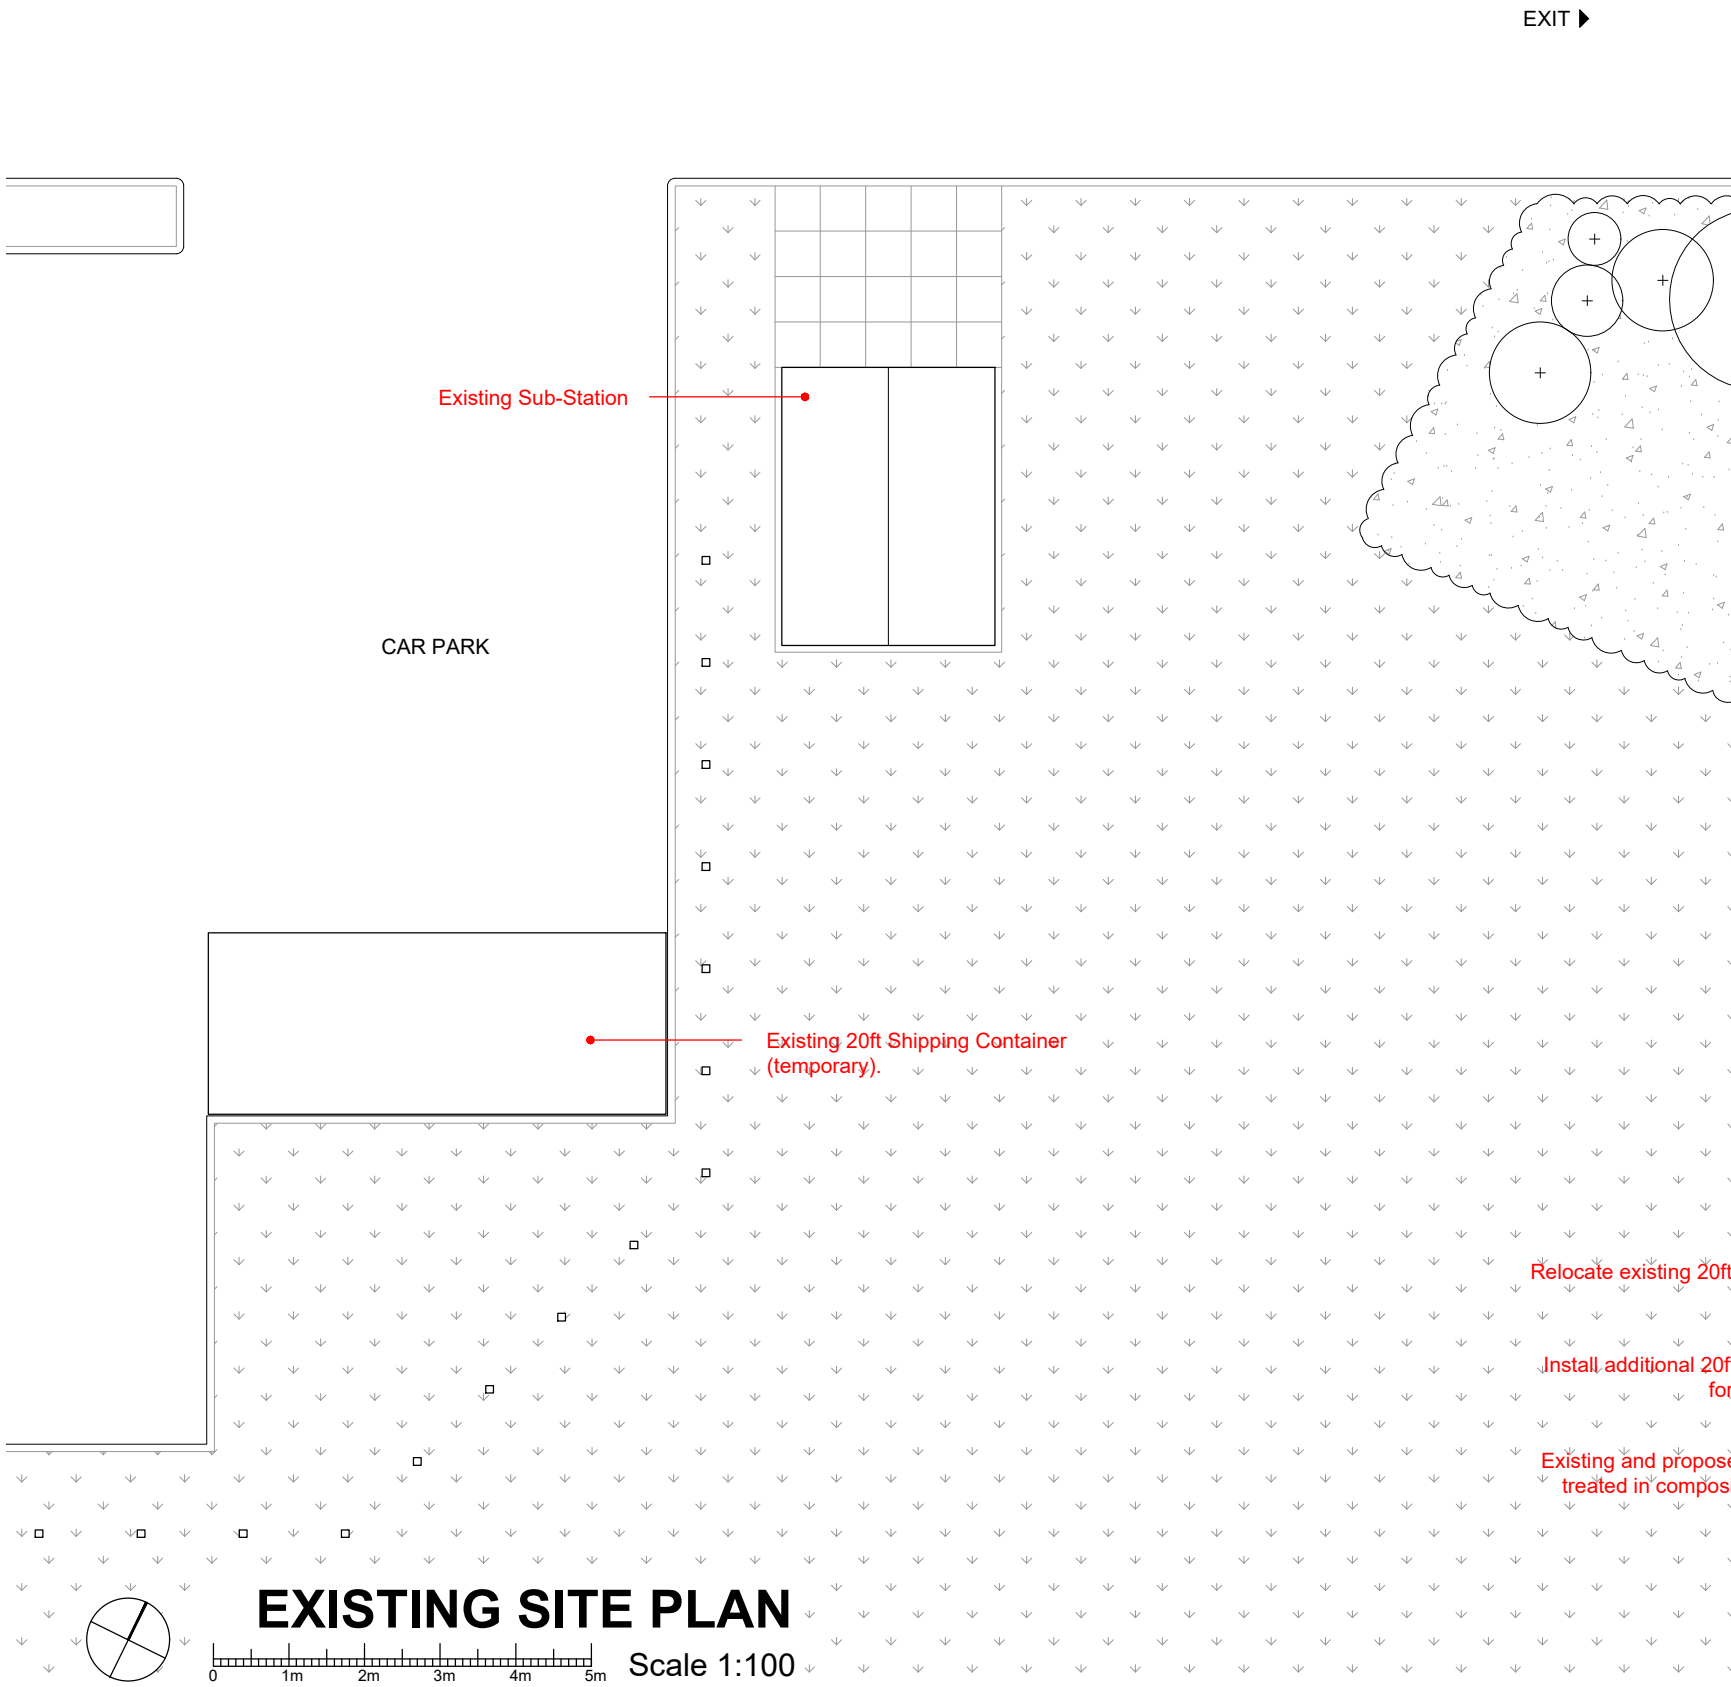

CLIENT	LANCASHIRE COUNTY BOARD		
PROJECT	HOUGH END PLAYING FIELDS		
TITLE	EXISTING & PROPOSED PLAN		
JOB NO.	LCB01		
DWG NO.	SK.01		
SCALE	1:100 @ A2		
DRAWN	SK		

46 MANCHESTER ROAD
CHORLTON
MANCHESTER
M21 9PH

info@justharchitects.co.uk
T +44(0)161 237 5500

JH.A

RIBA
Chartered Practice

arb
Architects
Registration
Board