




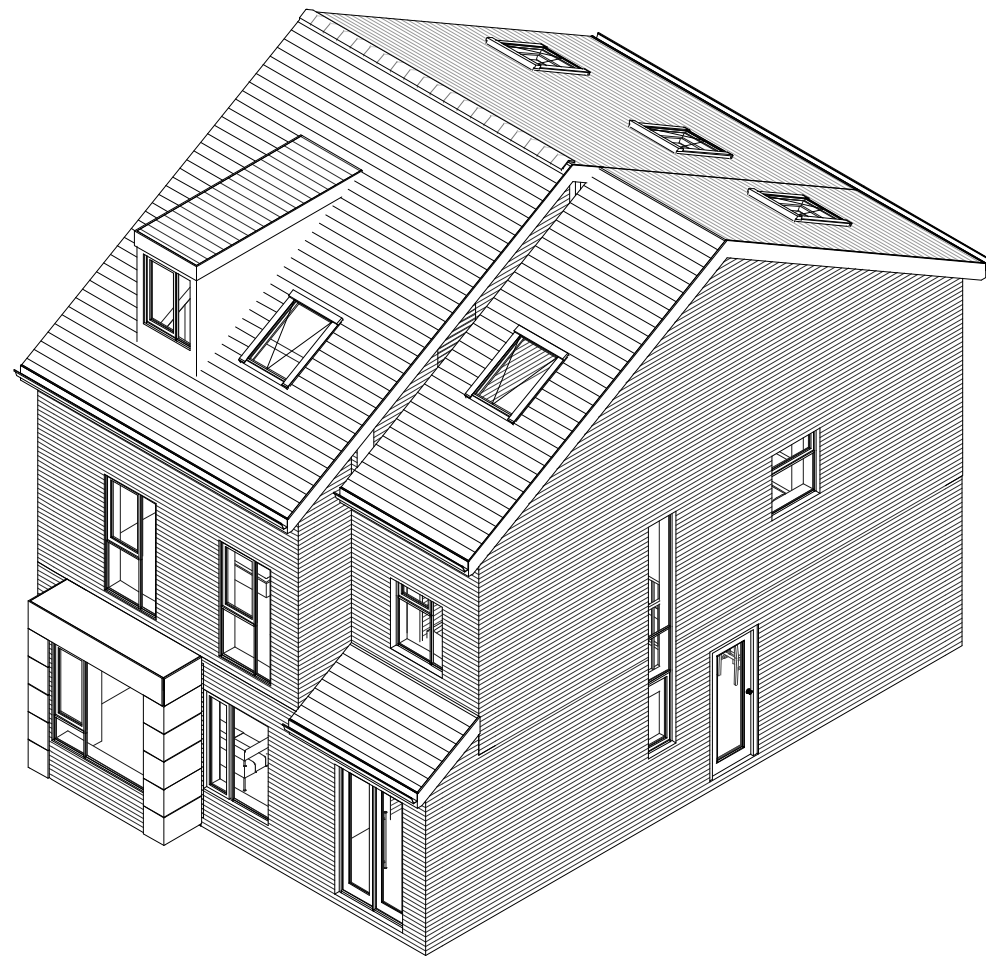


8 Proposed 3D

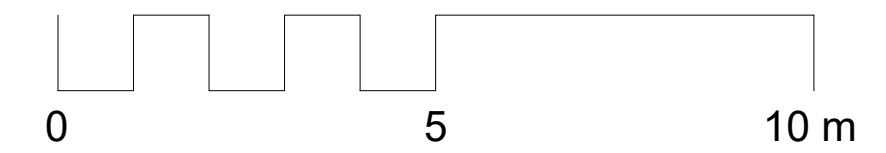


4 3D View 1

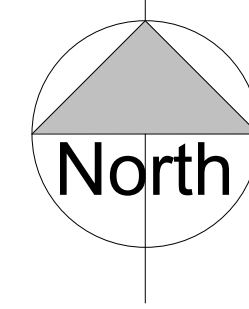


1 Block Plan
1 : 500

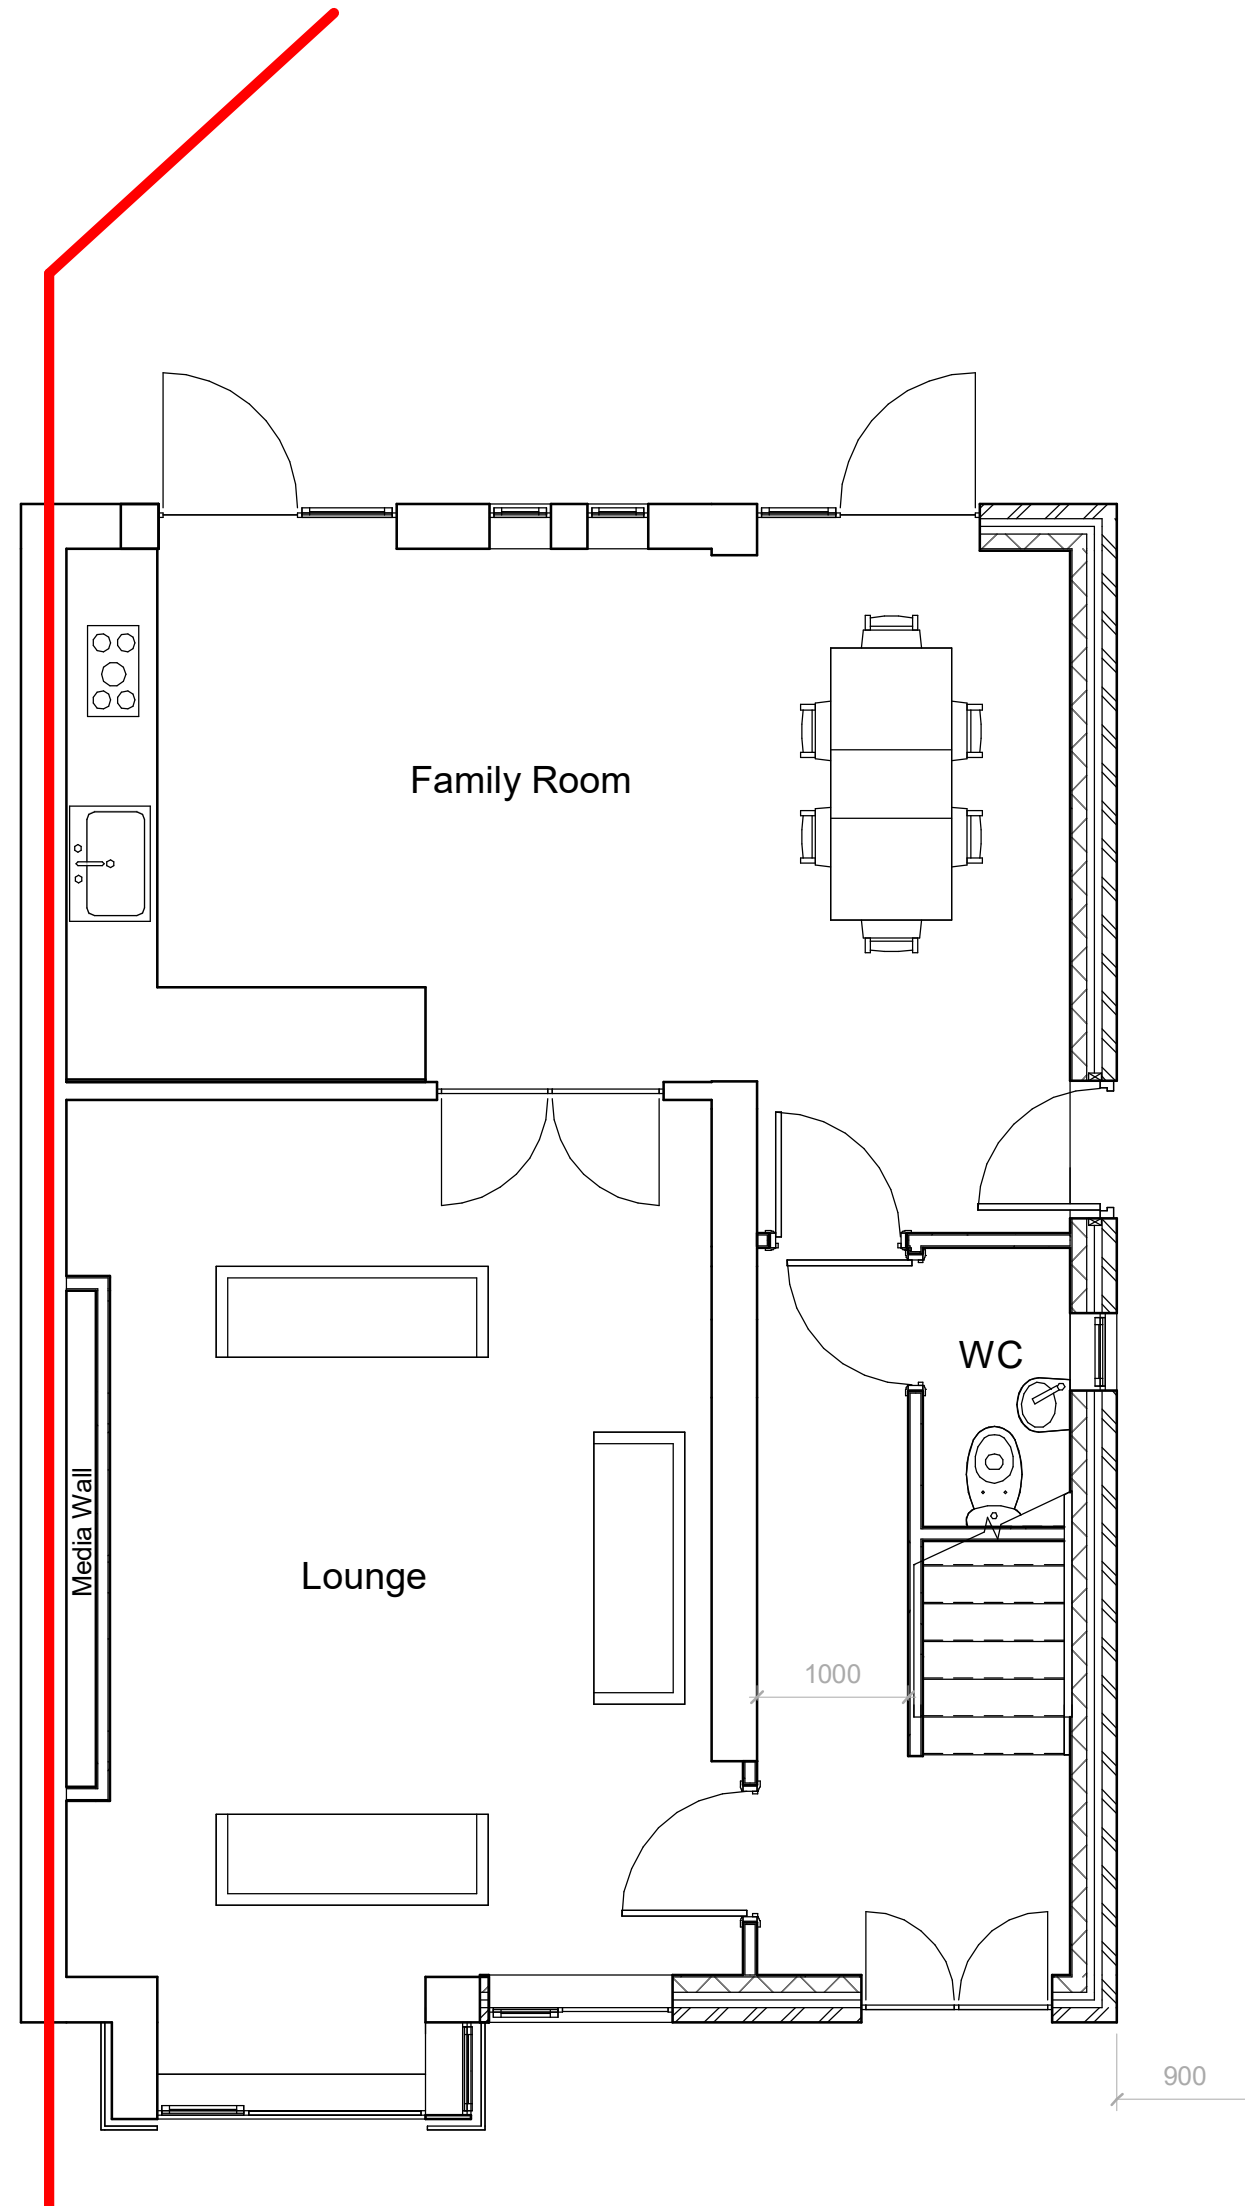

2 As Proposed Ground Floor
1 : 50

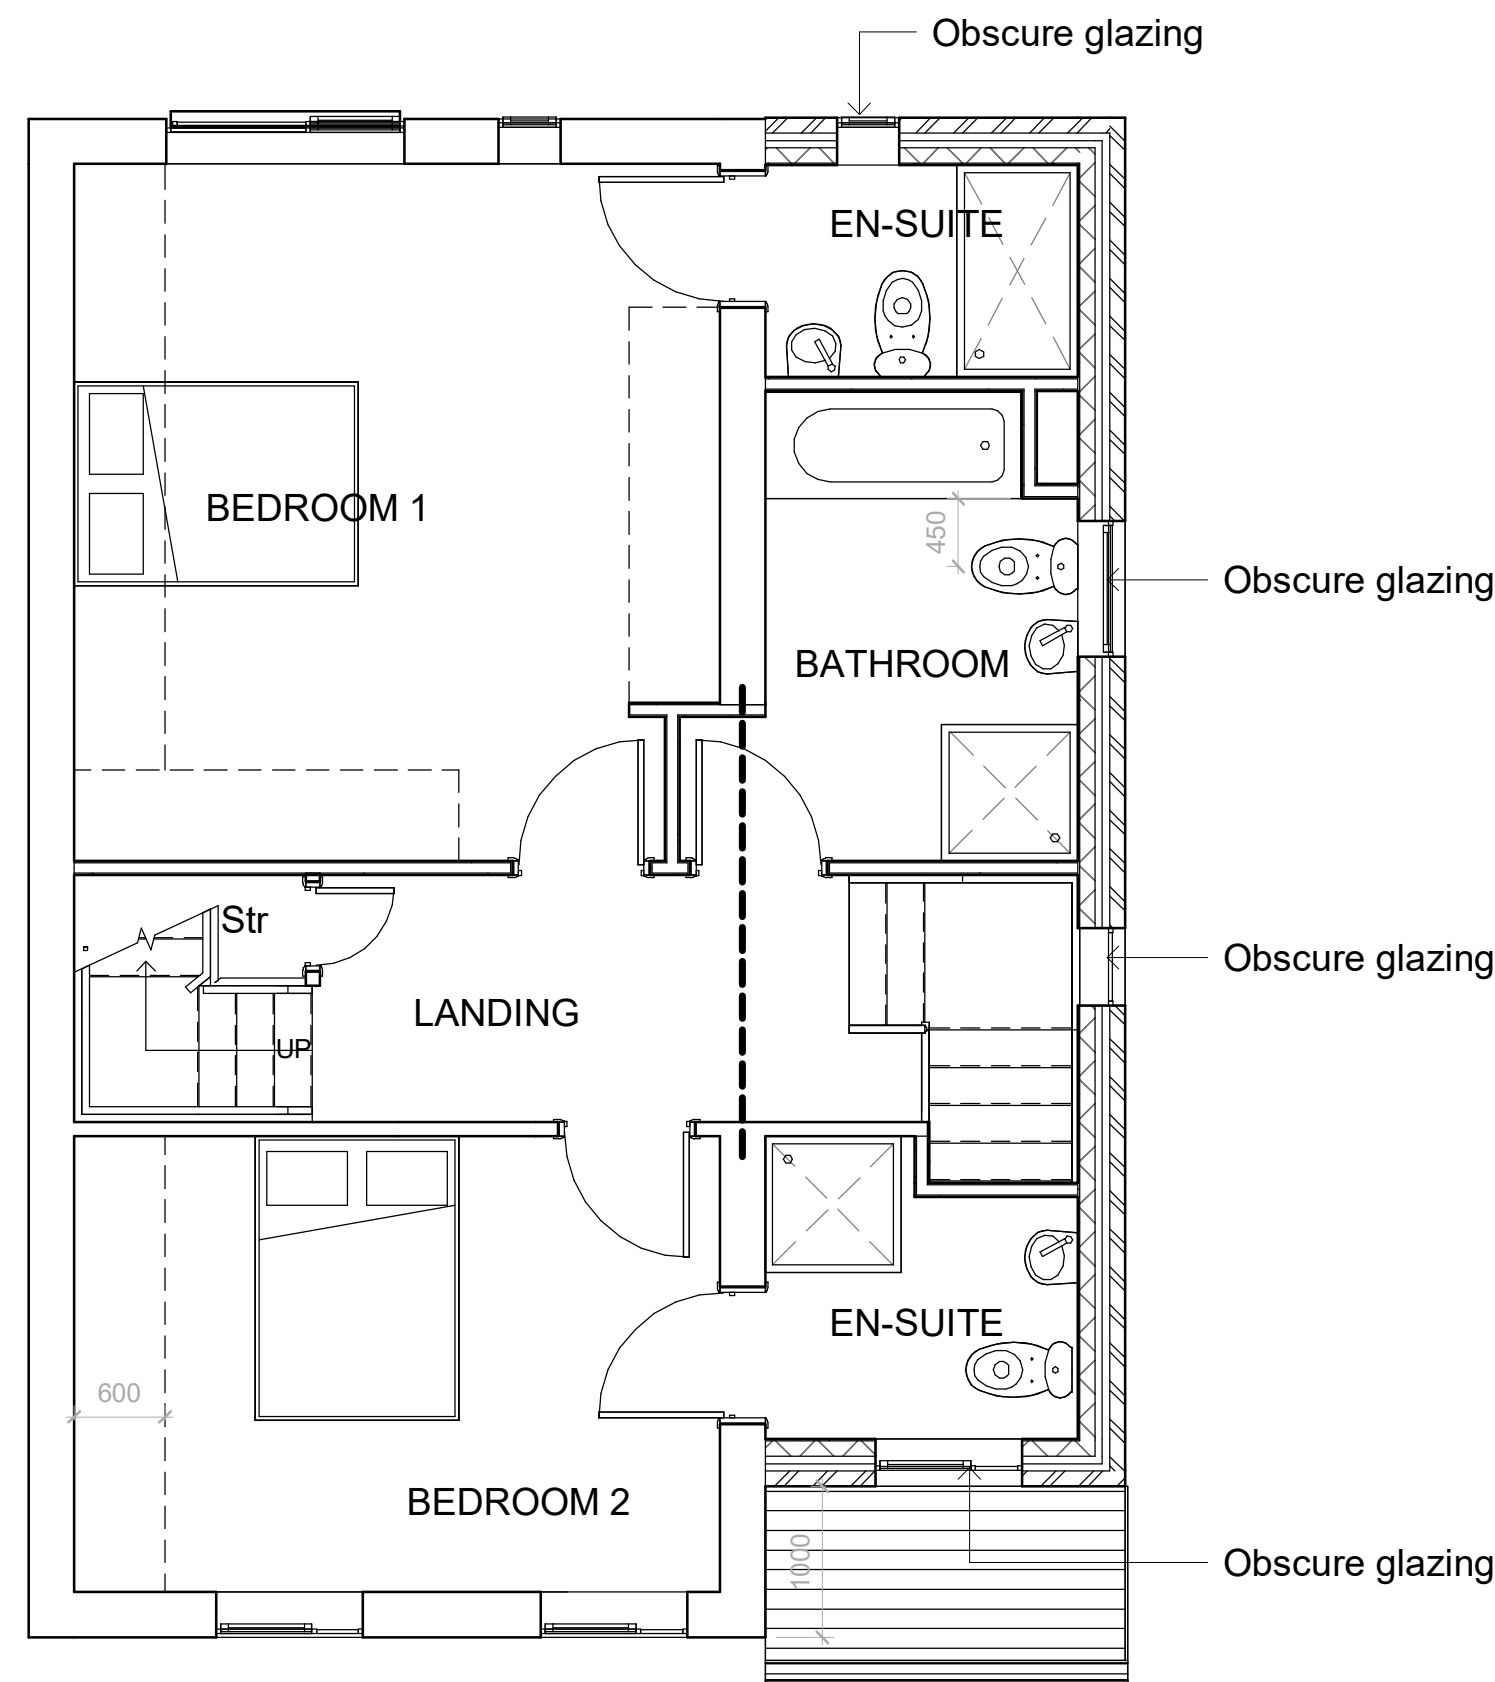

3 As Proposed 1st Floor
1 : 50

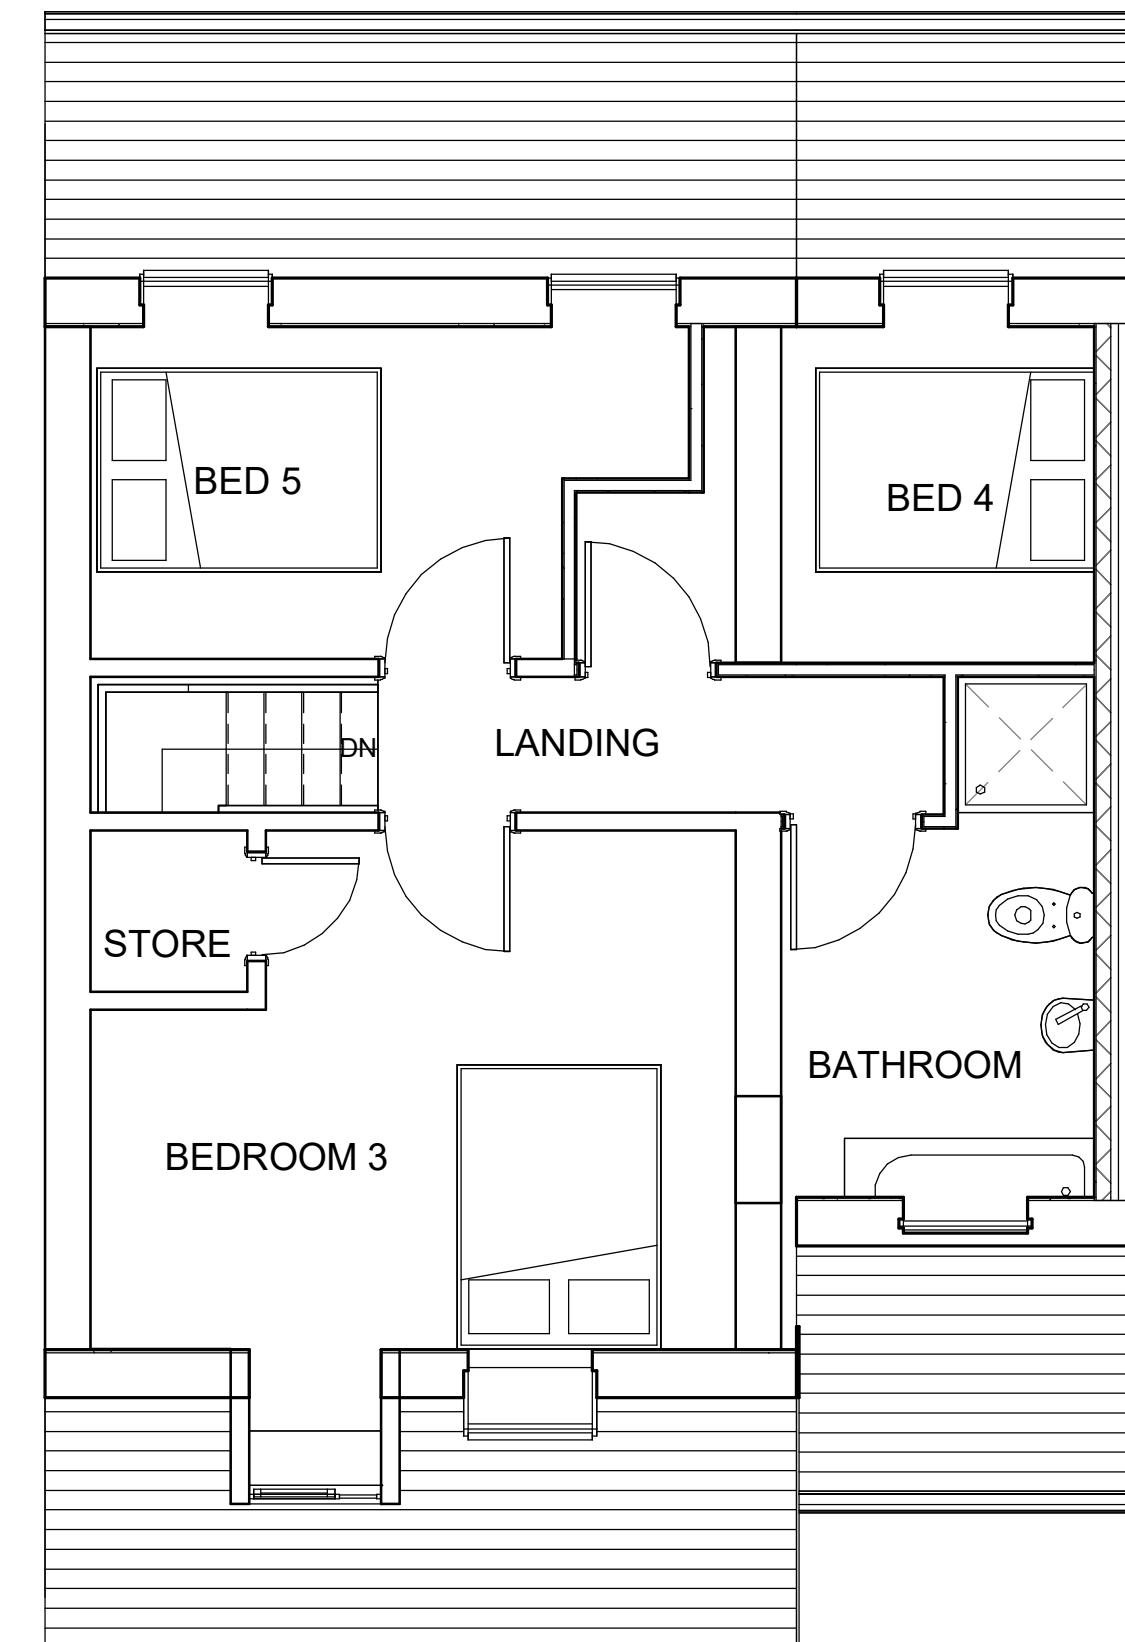

9 As Proposed 2nd Floor
1 : 50

NOTES

ALL DIMENSIONS AND LEVELS ARE TO BE CHECKED ON SITE

ANY DISCREPANCIES ARE TO BE REPORTED TO THE PROJECT MANAGER BEFORE ANY WORK COMMENCES

THIS DRAWING SHALL NOT BE SCALED TO ASCERTAIN ANY DIMENSIONS WORK TO FIGURED DIMS ONLY

THIS DRAWING SHALL NOT BE REPRODUCED WITHOUT EXPRESS WRITTEN PERMISSION FROM Clarks Bespoke Design LTD.

Rev No.	Rev Date	Rev By	Description
P5	28.04.25	BC	obscure glazing notes added
P4	01.02.25	BC	client comments
P3	01.07.24	BC	window to WC and bathroom added as client request
P2	27.06.24	BC	Stair case relocated
P1	14/04/24	BC	First Issue

Rev No.	Rev Date	Rev By	Description
P5	28.04.25	BC	obscure glazing notes added
P4	01.02.25	BC	client comments
P3	01.07.24	BC	window to WC and bathroom added as client request
P2	27.06.24	BC	Stair case relocated
P1	14/04/24	BC	First Issue

project
229b Moseley Road - Side

location
229b Moseley road
Manchester M19 2LJ

client
Masood Ahmed



T: 07402266305 E: brad@cbdarchitecture.com
Phoenix House, 4 Huddensfield Road, Stalybridge, SK15 2QA



drawing title
As Proposed Plans

dwg purpose
PRELIMINARY

scale As indicated drawn BC checked BC
@ sheet size A1 rev date 28.04.25

23-048 PL-002 P5
job number drawing number revision