



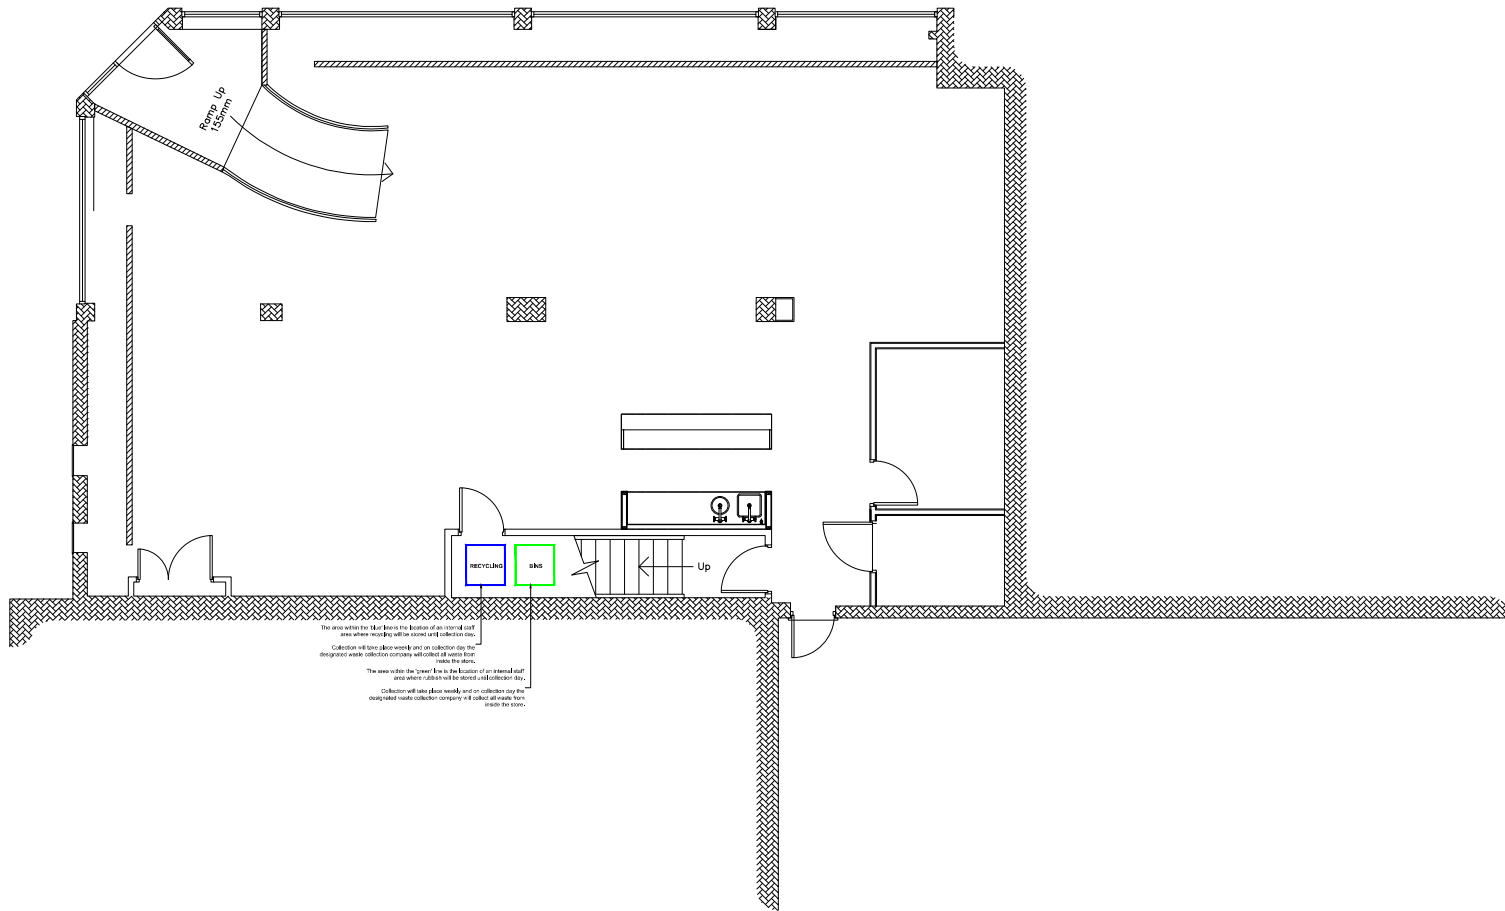

TOTAL GROUND FLOOR AREA	
PROPOSED USE: AGC	
179,2m²	1928,9ft²

PROPOSED GROUND FLOOR

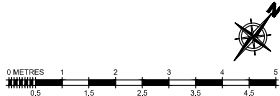

REVISIONS
REV 00:

PLANNING

FIG OUTLINE
PLANNING

PROJECT
MERKUR SLOTS
537 STOCKPORT ROAD
LONGSIGHT
MANCHESTER
M12 4NE

DESCRIPTION
PROPOSED WASTE MANAGEMENT PLAN

DRAWN BY MG	SCALE 1:50	DATE 18/06/25
DRAWING NO. 899-PL-110	REVISION 01	



CONTRACT NO. 18/06/25
CONTRACT NO. 18/06/25
CONTRACT NO. 18/06/25