

CHORLTON STREET
MANCHESTER

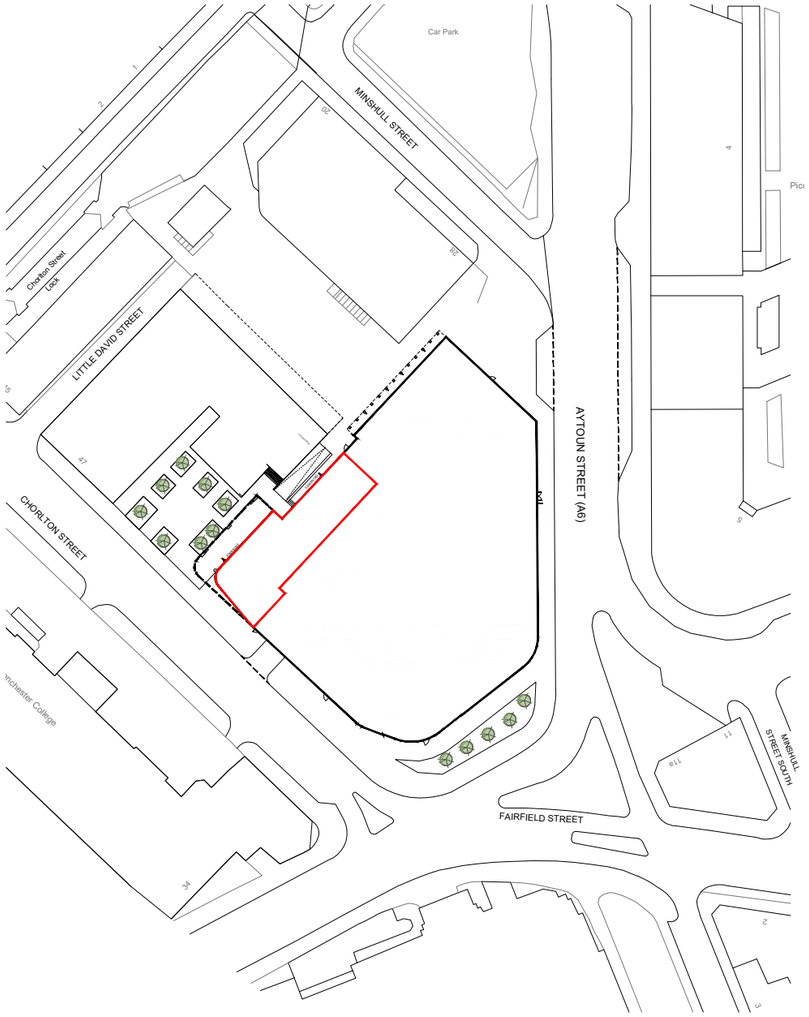

SITE LOCATION PLAN
SCALE 1:1250 @ A3

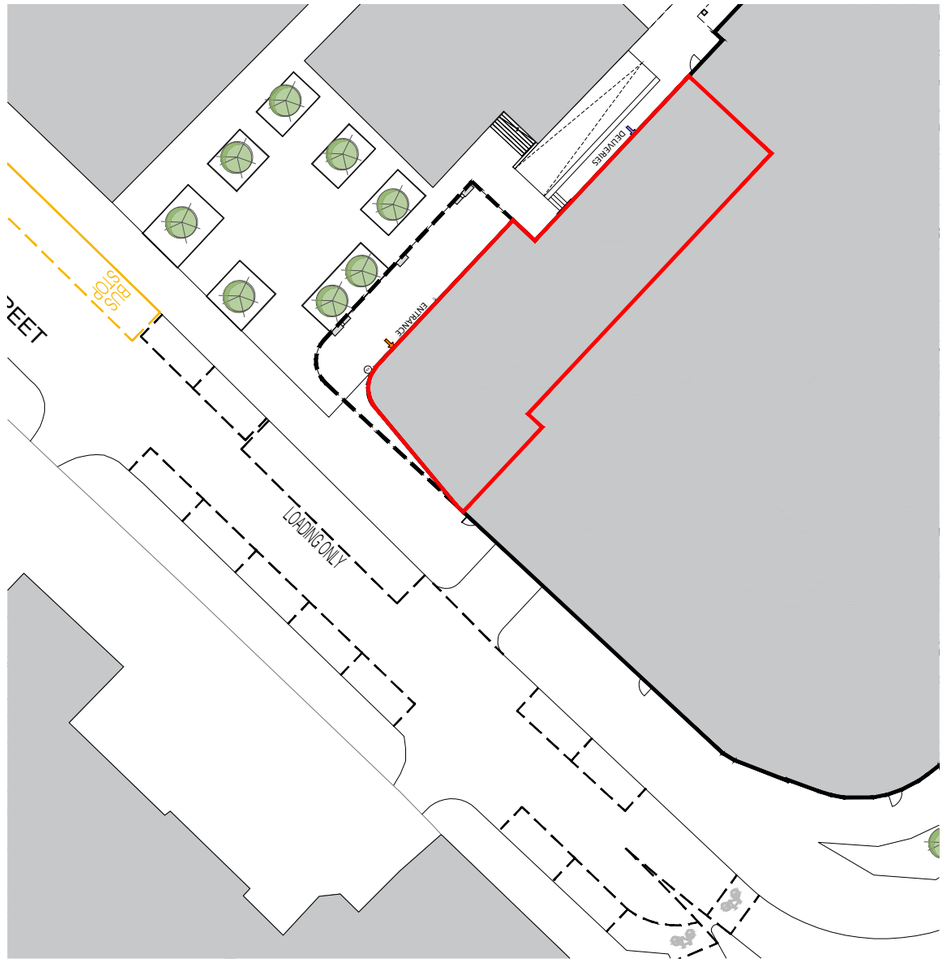

BLOCK PLAN
SCALE 1:500 @ A3

Extent of Proposed Works
0.10 Acres/0.04 Hectares

REV.	DESCRIPTION	DATE	INITIALS
X	Xxx	xx-xx-xx	XXX

500 scale: 0m 10m 20m 30m 40m 50m

1250 scale: 0m 25m 50m 75m 100m 125

NORTH

PLANNING

All drawings are subject to full site survey. All dimensions are to be checked on site.

CLIENT: Sainsbury's Supermarkets Ltd.

PROJECT: Chorlton Street, Manchester, M1 3FY

CHQ ARCHITECTS
CHQ Architects Ltd.
The Maltings, 44 Whitehorse Street, Baldock, Hertfordshire SG7 6QQ
Telephone: (01462) 895110
Email: design@chq-architects.co.uk
www.chq-architects.co.uk

CHQ REFERENCE	SCALE	DRAWN
CHQ.24.16507	1:1250 & 1:500 @ A3	MR

DRAWING: Site Location Plan & Block Plan

PROJECT CODE	ORIGINATOR	DIVISION	LEVEL	DRG. NO.	REV
XA-KMPS_XXXX	CHQ	Z07	00	PL-A-2001	-

Ordnance Survey® Information © Crown copyright. All rights reserved. Licence number AR100007392

ISO A3 Landscape