


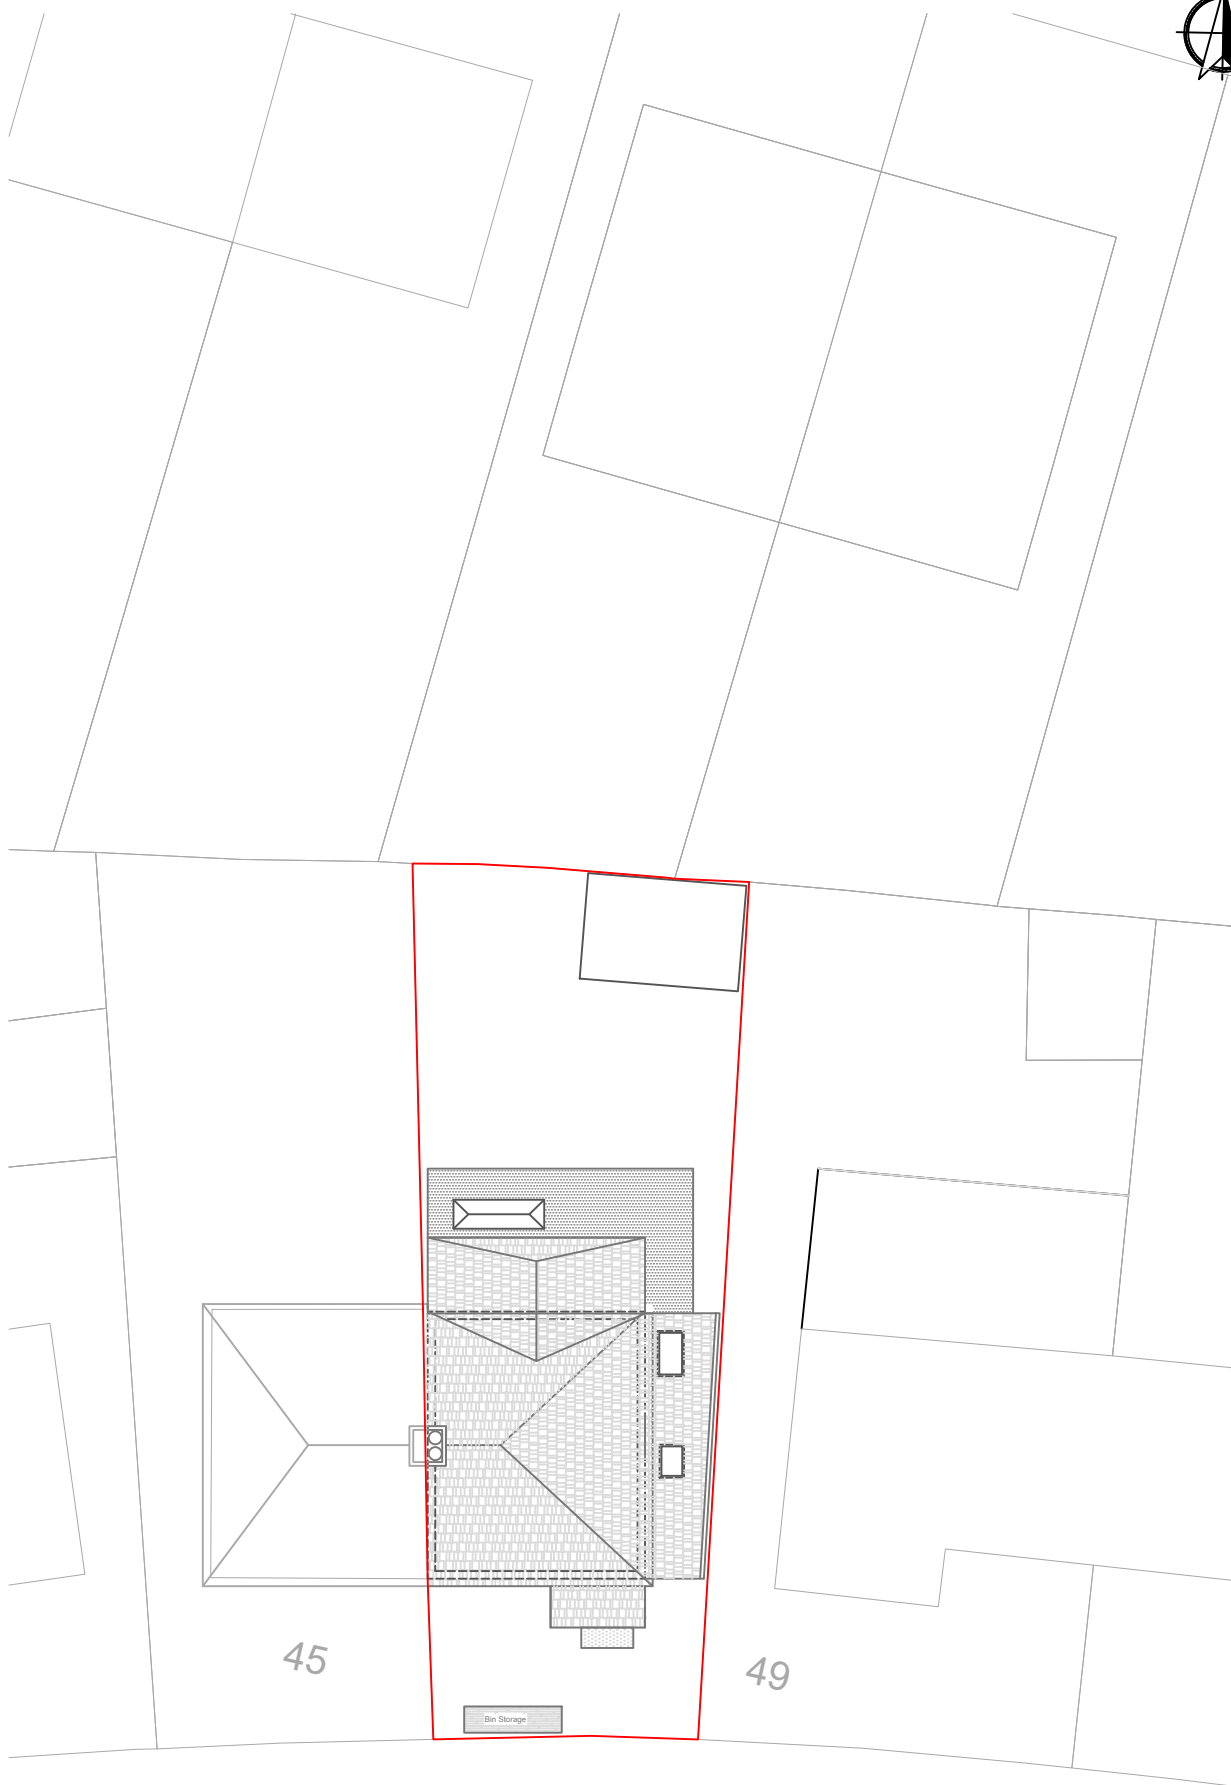

Client : Dilshad Saleh

Project Address:
47 Copthorne Crescent , M13 0QY

Drawing: Block Plan
Proposed

Scale: 1:100 @ A4

No:
PA - 13

Drawn: AB

Rev: MH

Job no.: 0325-8

Council: Manchester Council

B

A

Pitched rear roof

adding bin storage

REVISIONS:

MH

MH

Signed