




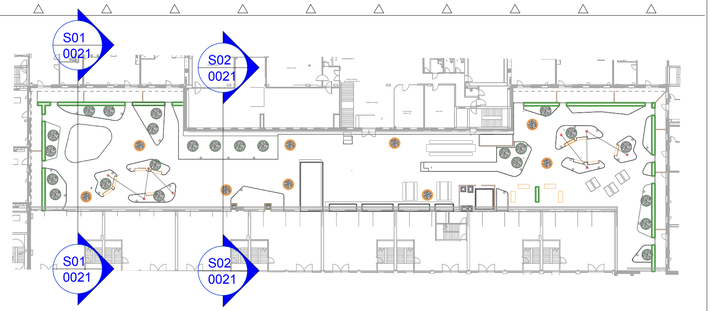


LOCATION PLAN

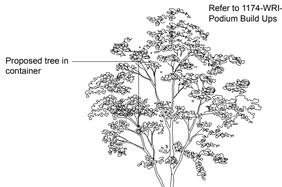

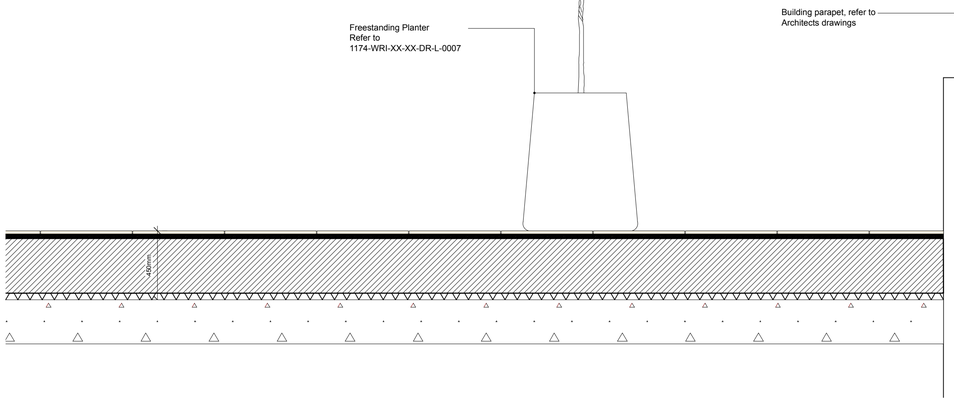

1 Residential Patio & Podium Landscape
Scale: 1:20

NOTE:
For Fixings of Furniture/ Railings/ Edgings Refer to Engineer's details

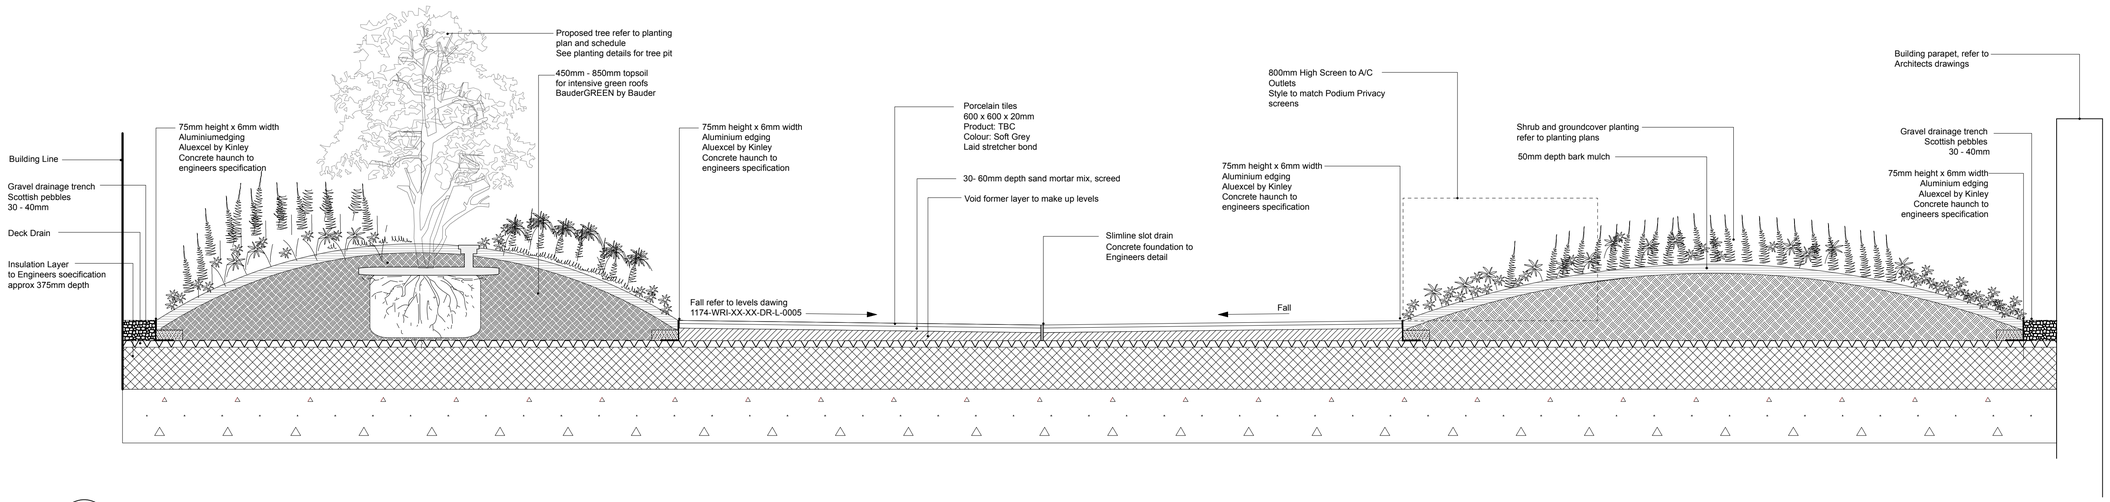


2 Podium Landscape, Multi Stem Tree Planting
Scale: 1:20

No dimensions are to be scaled from this drawing. All dimensions are to be checked on site.
Area measurements for indicative purposes only.

This drawing is the property of Wright Landscapes Limited. No part of the drawing may be reproduced in any manner without permission from Wright Landscapes Limited.

All Wright Landscapes drawings to read in conjuction with architectual / engineers plans & details.

LOCATION PLAN

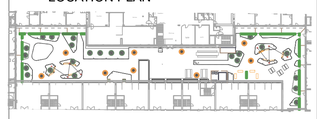

Revision	Date	Description	Drawn	Approved
S5-P07	14-04-25	For Construction	SB	NW
S5-P06	19-02-25	Annotations added	SB	NW
S5-P05	17-02-25	Railings & Gates added	SB	NW
S5-P04	02-12-24	Additional Notes added	SB	NW
S5-P03	18-10-24	For Construction	SB	NW
S4-P02	27-02-24	Amendment to layout	NW	CB
S4-P01	07-02-24	First Issue	NW	CB

WRIGHT LANDSCAPES LIMITED

E: info@wrightlandscapes.co.uk

W: www.wrightlandscapes.co.uk

T: 01244 541959

HEAD OFFICE
Pickmere Lane, Pickmere, Knutsford,
WA16 0JL

CLIENT DOMIS CONSTRUCTION

PROJECT WATERHOUSE GARDENS

DRAWING TITLE Podium Sections 1 OF 2

DATE	SCALE
06/02/2024	AS NOTED
DRAWN	**SIZE**
NW	A1
APPROVED	**WORKSTAGE**
CB	Stage 5

DRAWING NUMBER 1174-WRI-XX-XX-DR-L-0021 **SUITABILITY** S5 **REVISION** P07

© Wright Landscapes Limited